


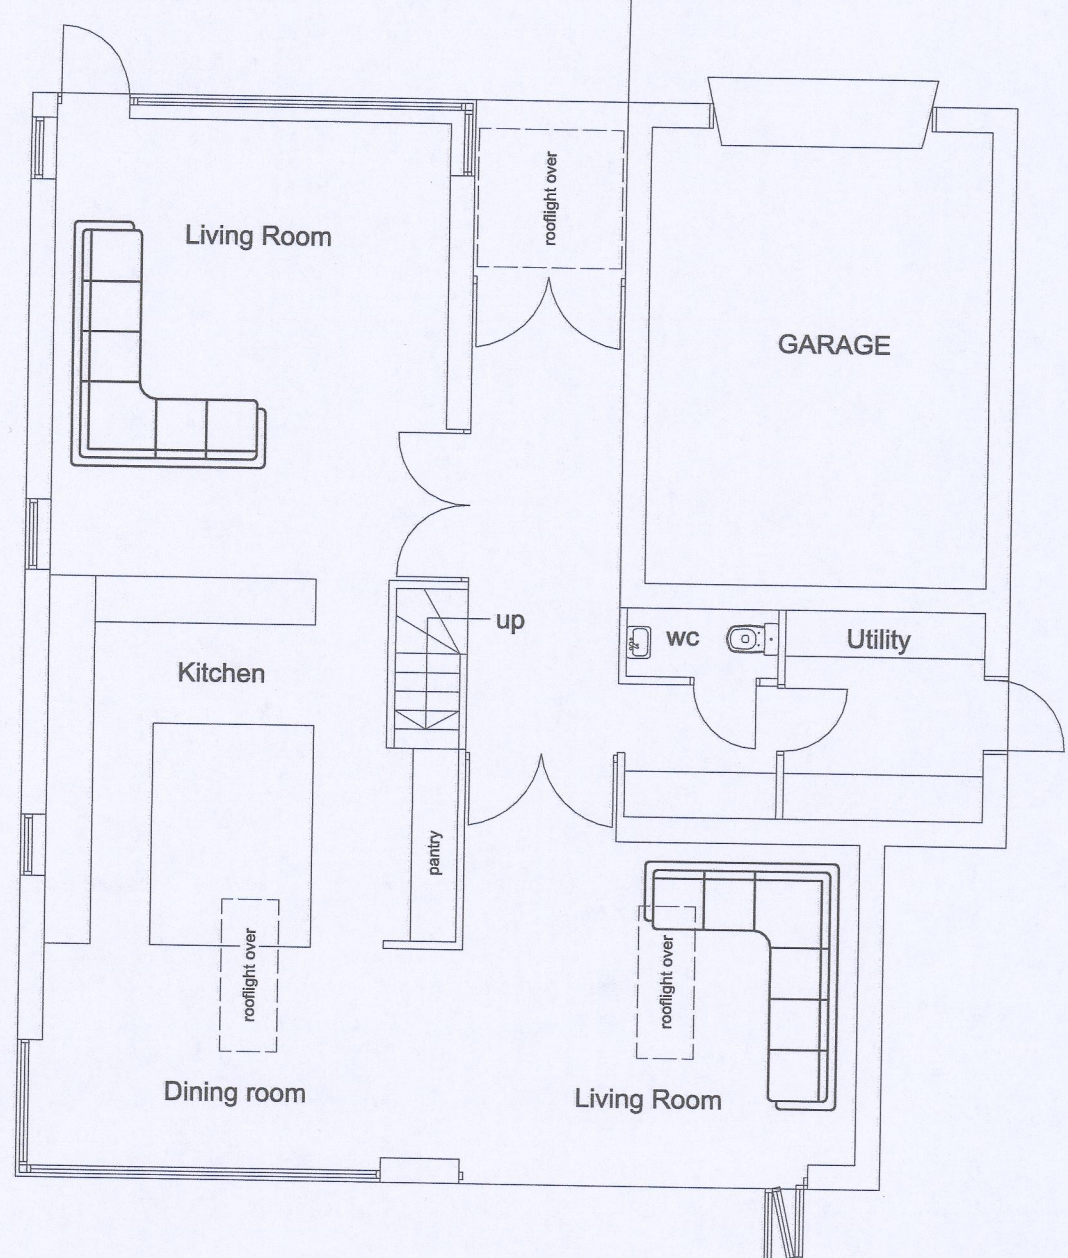

GROUND FLOOR PLAN



FIRST FLOOR PLAN




OSMAP 1:1250




REAR ELEVATION



FRONT ELEVATION

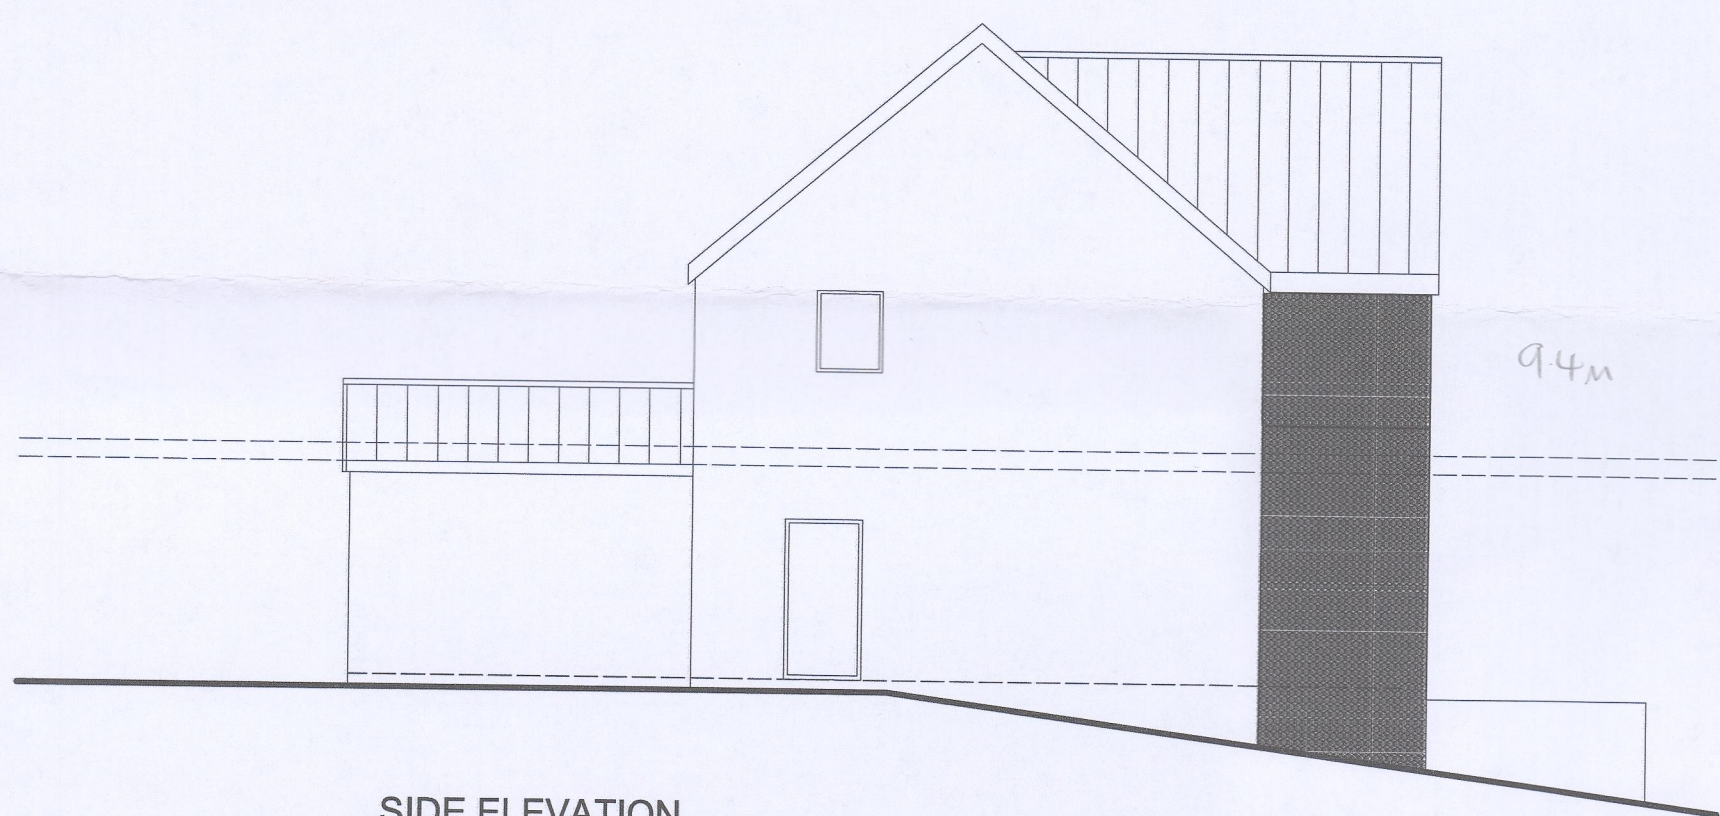

SIDE ELEVATION

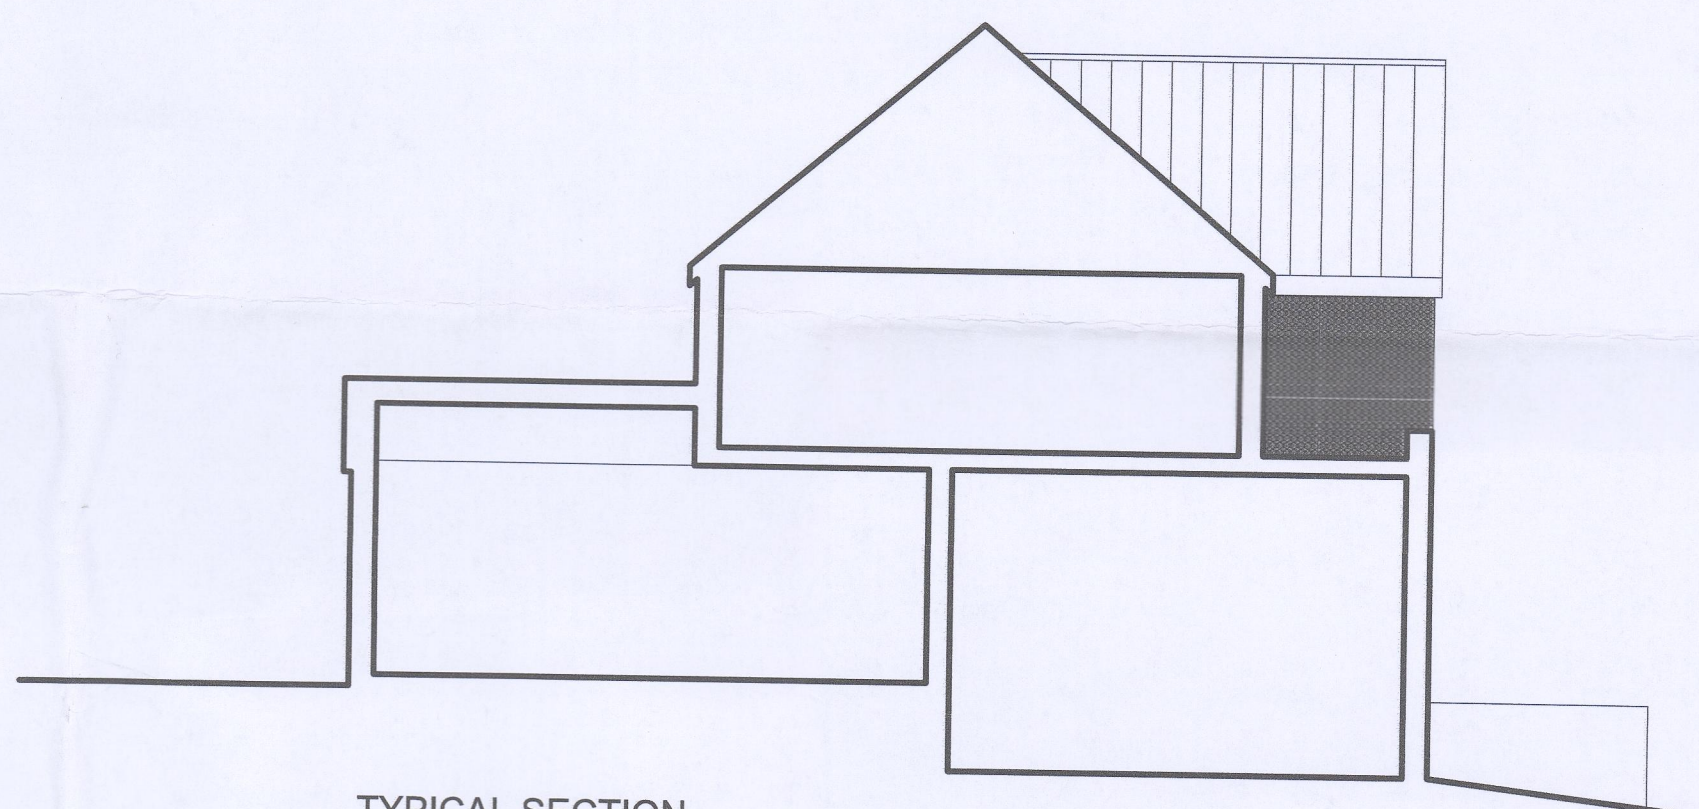


TYPICAL SECTION

210388

MTBCB
NG DEPA
10 NOV 2021
REC...

MERTHYR TYDFIL
COUNTY BOROUGH
COUNCIL
OFFICE COPY
PLEASE DO NOT
REMOVE

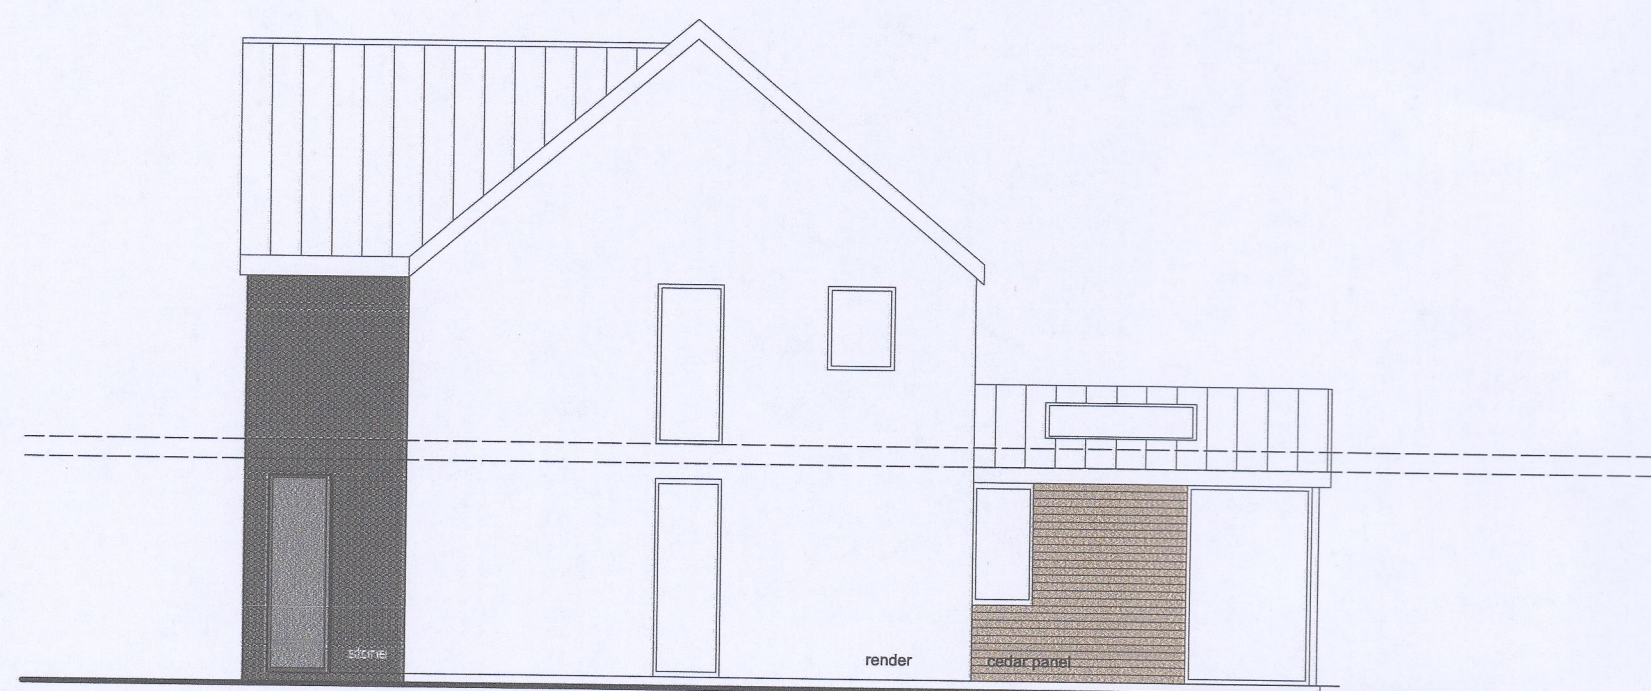

SIDE ELEVATION

George and Co.

Proposed new dwelling at
Land at Cefn Coed,
Merthyr Tydfil

For Mr and Mrs James

799.001	PLANS		
sketch	1:100@A1	Nov 21	CG
1st Floor Woodfired Studios 62 High St Merthyr Tydfil CF37 8DE 07830328652 hello@georgeandco.studio www.georgeandco.studio			
DO NOT SCALE THIS DRAWING			©George and Co.