


Based upon the Ordnance Survey map with the permission of The Controller of Her Majesty's Stationery Office, © Crown copyright.
Crown Copyright. All rights reserved.
Licence no: 100041040

The drawing is not based on a full measured/ topographic survey; the location of features within the Ordnance Survey base are approximated only, including the position and spread of trees.

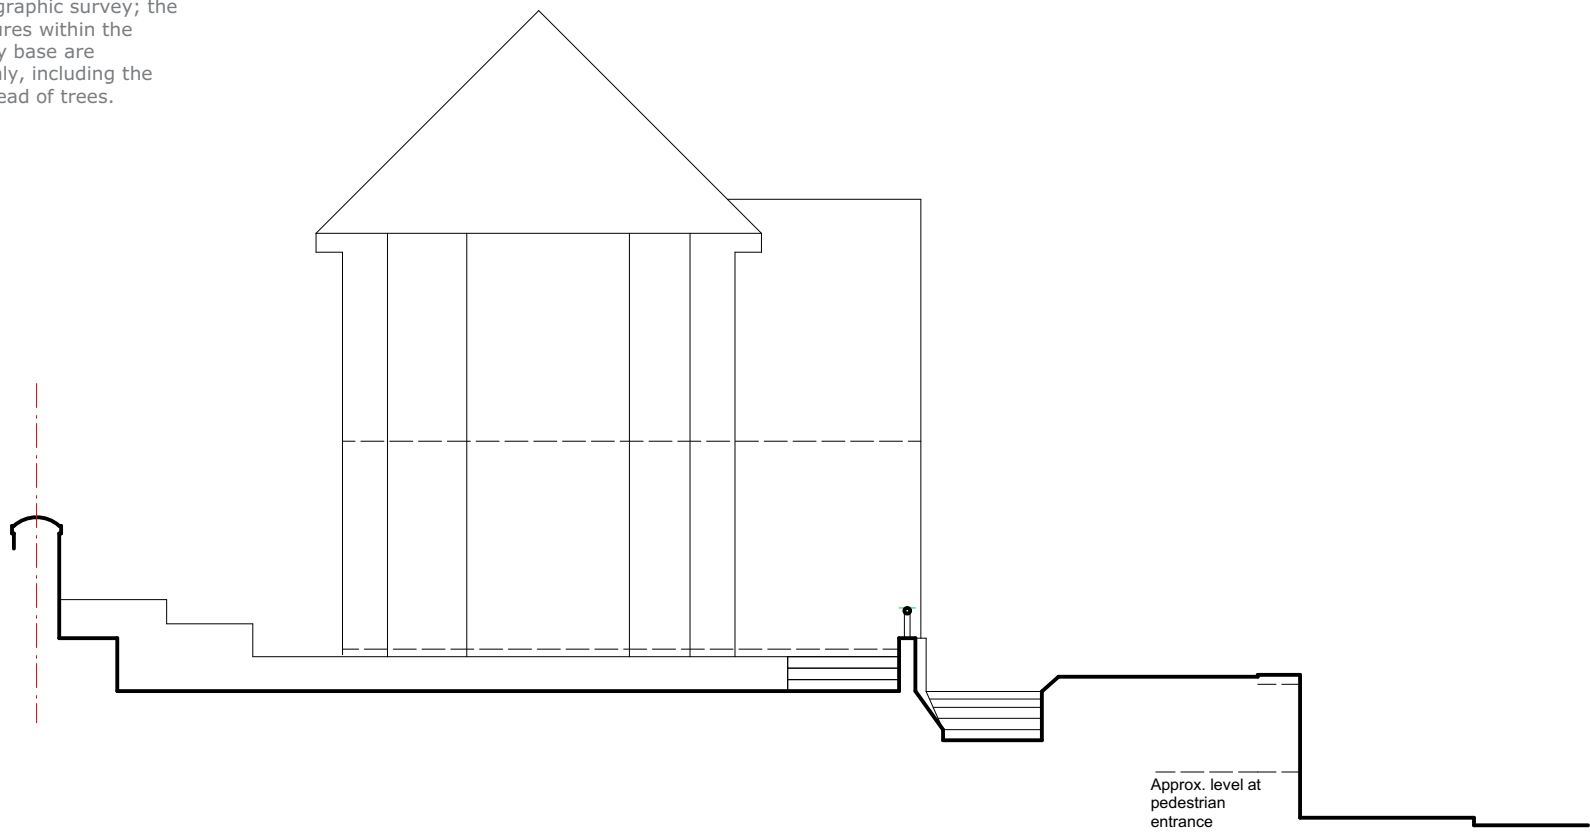

Revisions

Drawing title:

**Section AA:
proposed**

Job:

**Conversion of 16 The Park,
Treharris**

Drawing no: 2787[C]L(0)12

Revision: A

Date: 15 October 2020

Scale: 1:100 @ A4

Oliver-Thomas Consultancy
architecture | urban design | sustainable design

© Oliver-Thomas Consultancy Limited 2020
19 Rhigos Gardens, Cardiff CF24 4LS
Tel: 07793 102104 Email: catrin@oliver-thomasconsultancy.co.uk

Do not scale this drawing.
Use figured dimensions only.