



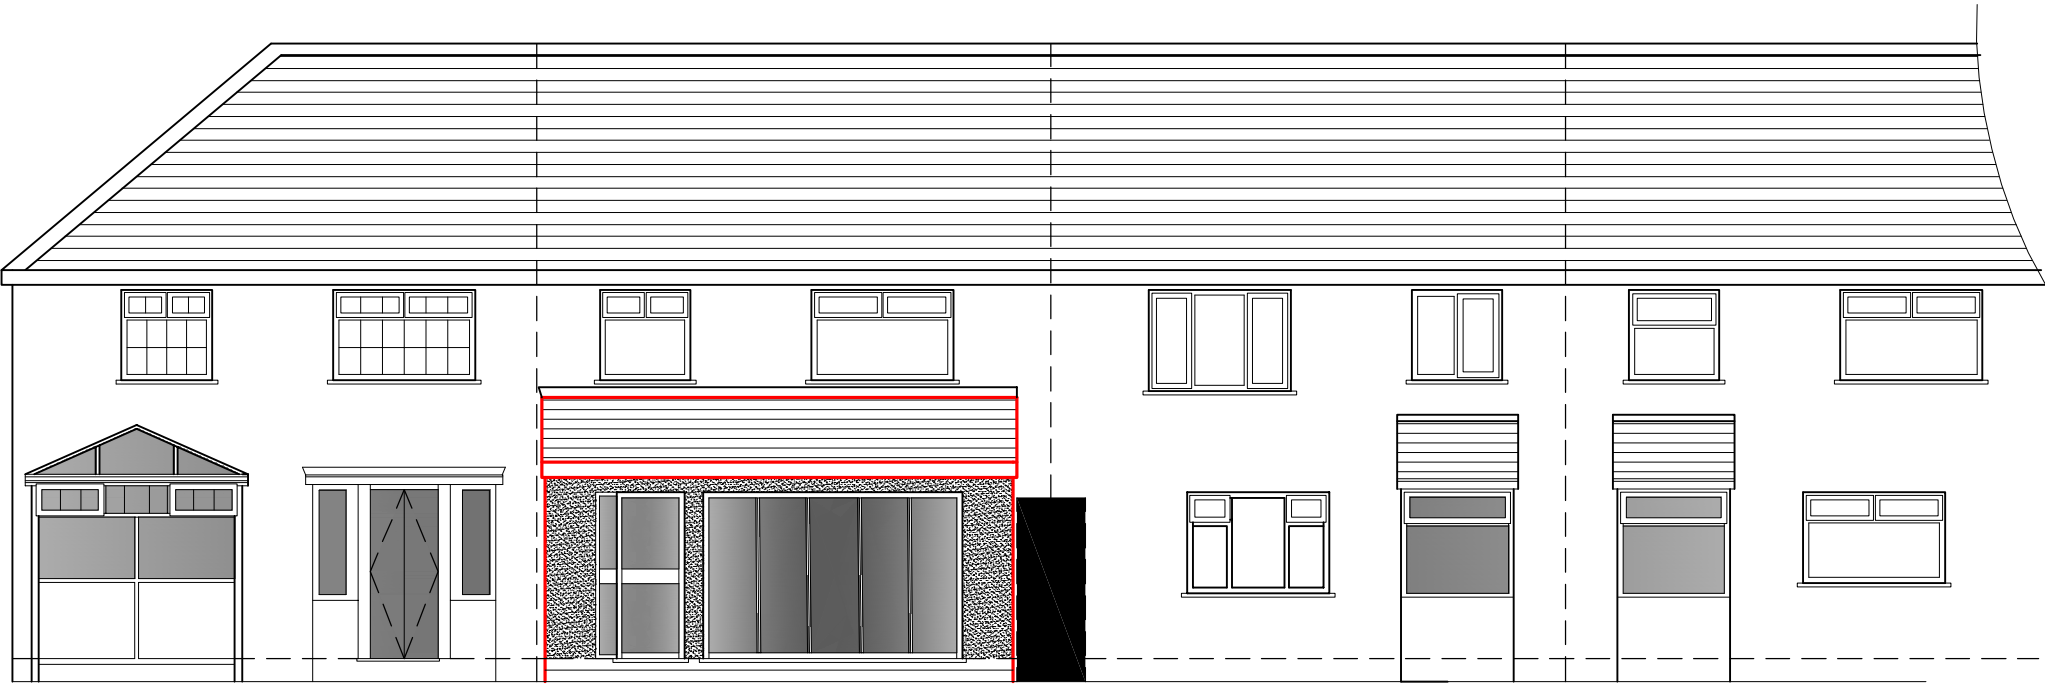

**PROPOSED FRONT STREET ELEVATION 1:100**

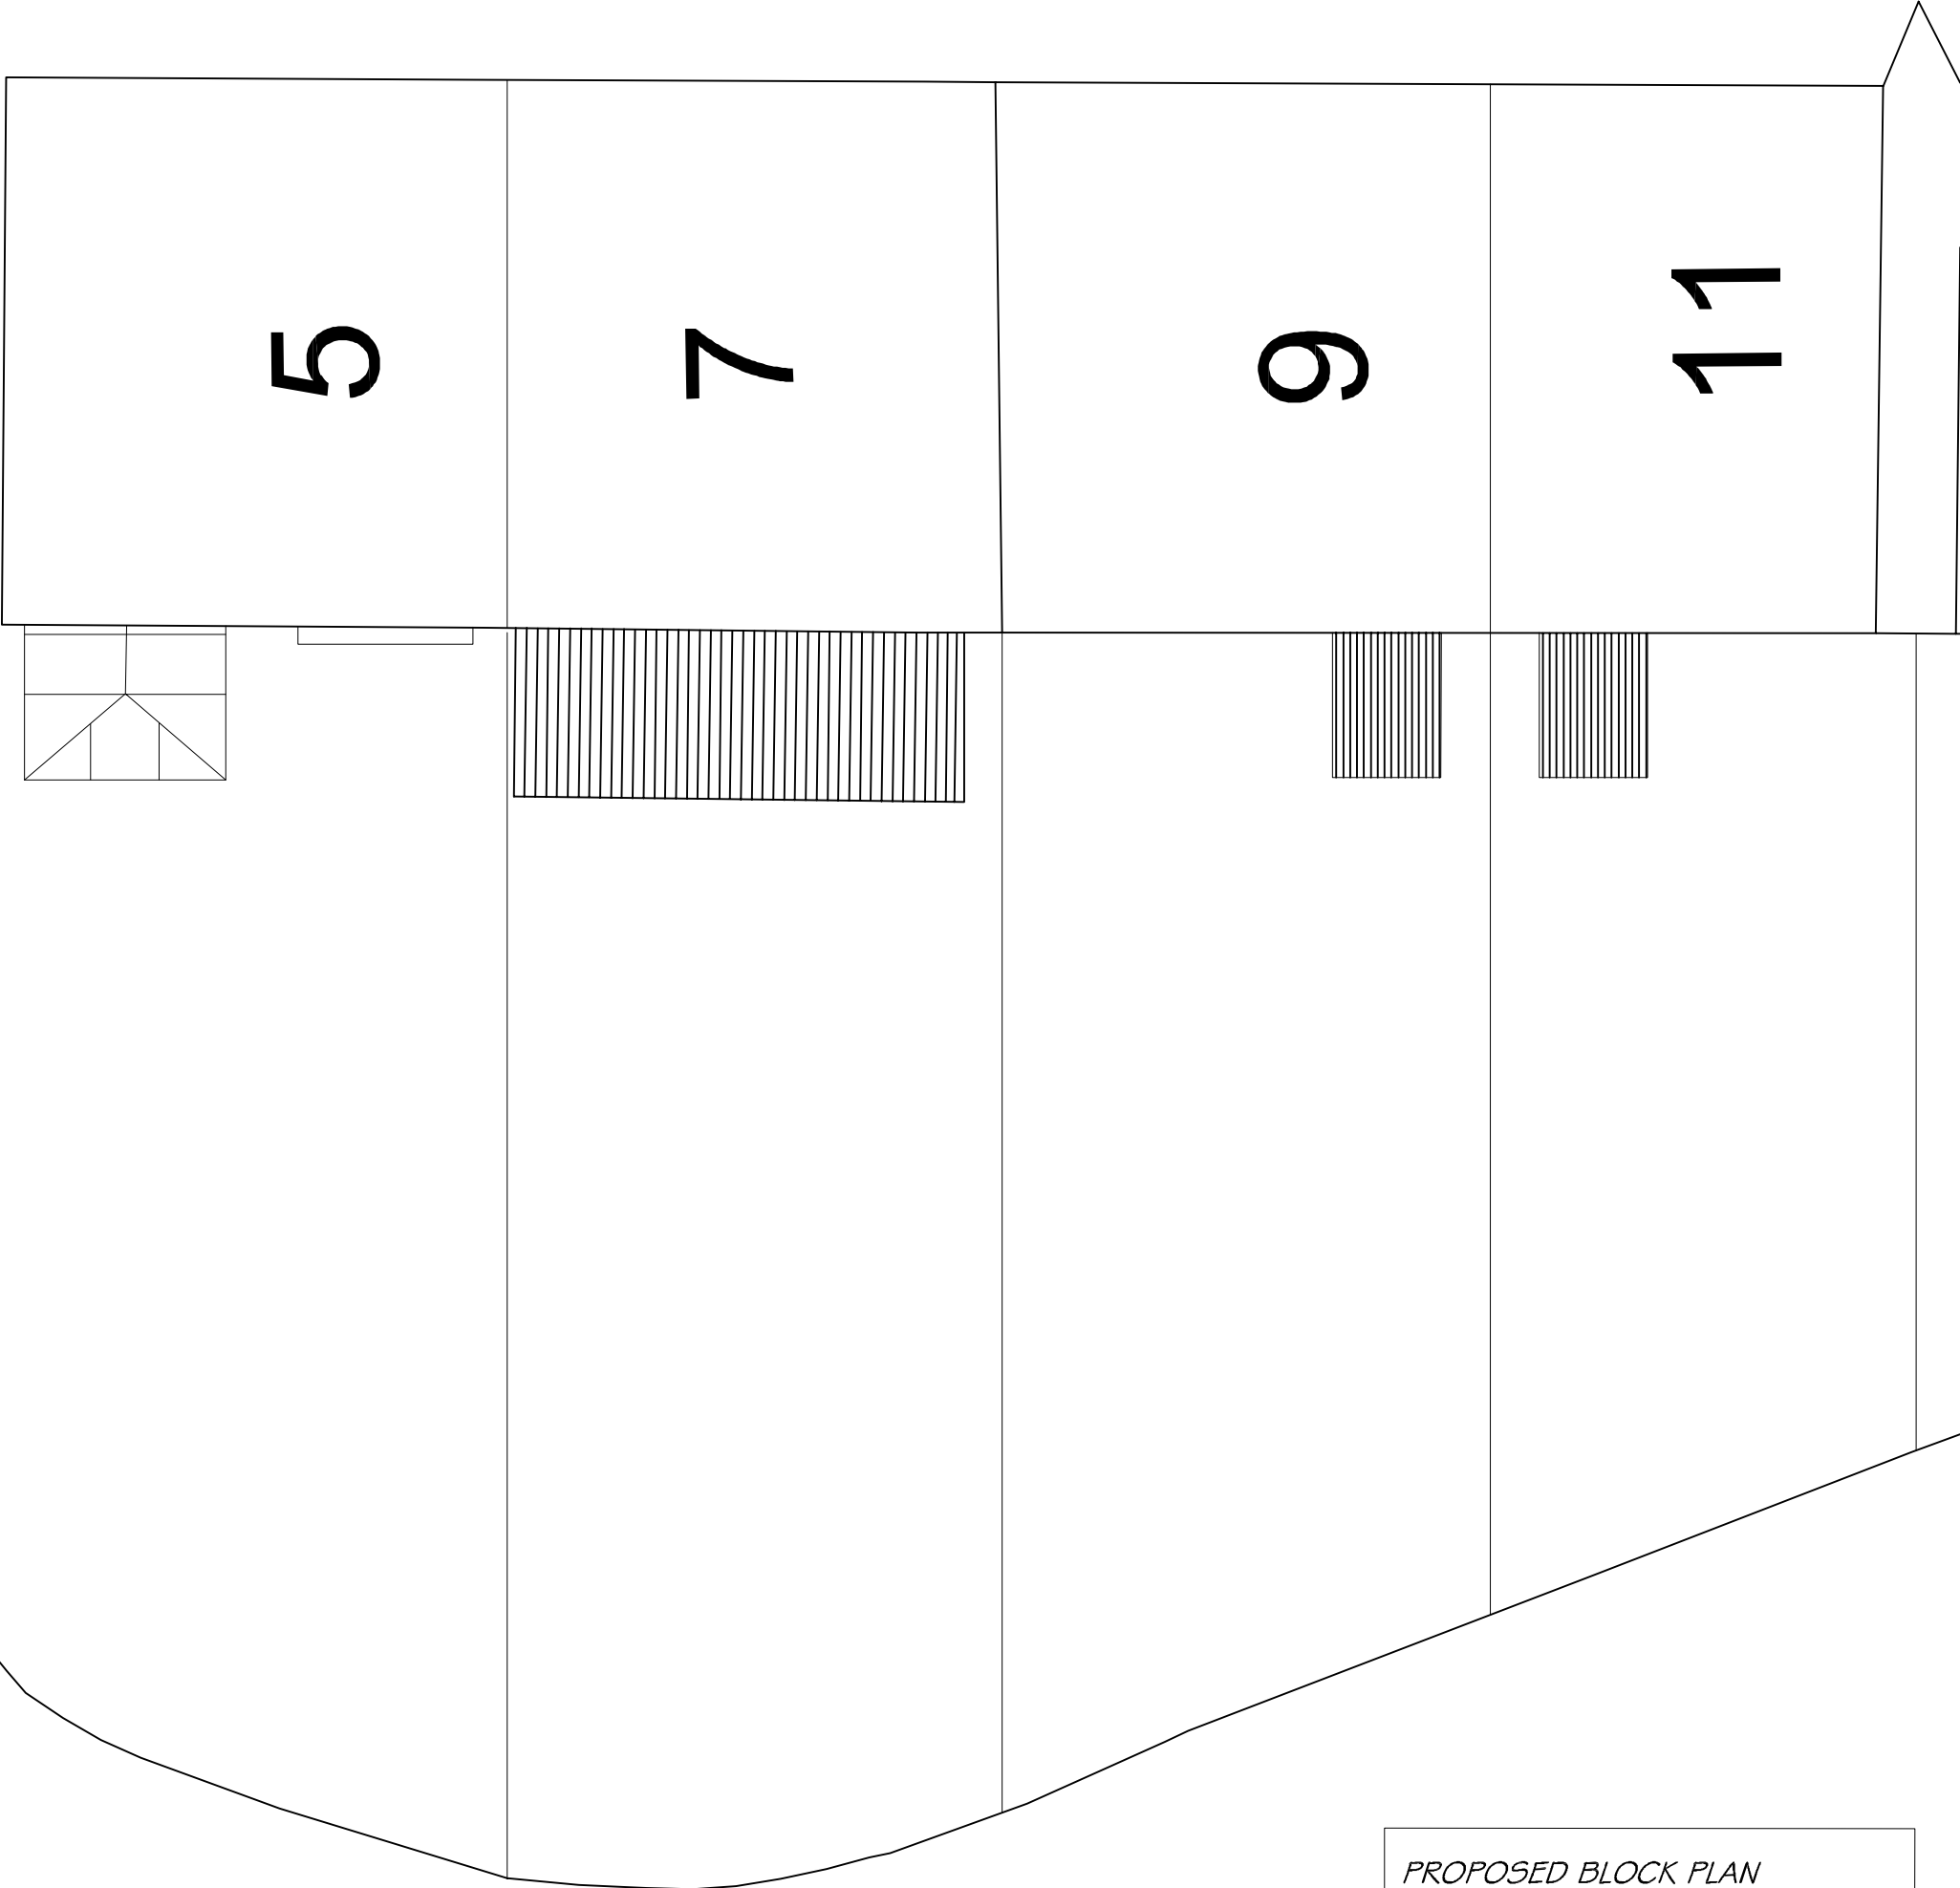

**PROPOSED STREET BLOCK PLAN 1:100 (PART)**

PROPOSED BLOCK PLAN  
AT:  
7, GARDEN CITY,  
PENYDARREN,  
MERTHYR TYDFIL Jan 2024