

Notes:  
Do not scale this drawing. Check all dimensions on site. Any discrepancies to be reported back to the Architect for clarity.

|     |                                                                       |    |          |
|-----|-----------------------------------------------------------------------|----|----------|
| E   | Building splayed to rear courtyard to accommodate right of way access | PC | 16.01.20 |
| D   | Roof note amended                                                     | PC | 15.02.19 |
| C   | Minor amendments                                                      | PC | 15.02.19 |
| B   | New build flats reduced to 2 storey                                   | PC | 25.10.18 |
| A   | Rear annex to CAB building retained, additional information added     | PC | 06.09.18 |
| Rev | Revision                                                              | By | Date     |

Client:



**Merthyr Housing** | **Tai Merthyr**

Project:  
**FORMER CAB BUILDING, ADJACENT GARAGE BUILDING & 24-25 LOWER THOMAS STREET, MERTHYR TYDFIL**

Job Number: **L779**

Date: **25.10.18**

Drawn by: **PC**

Dwg No: **A111**

**PROPOSED COURTYARD ELEVATION**


Revision: **E**

Scale: **1 : 100 @ A3**

Drawing Status:  
**PLANNING**



**TONY KING ARCHITECTS LTD**  
97a Glebe Street, Penarth  
Vale of Glamorgan CF64 1EE  
T: 02920 306400  
www.tonykingarchitects.co.uk

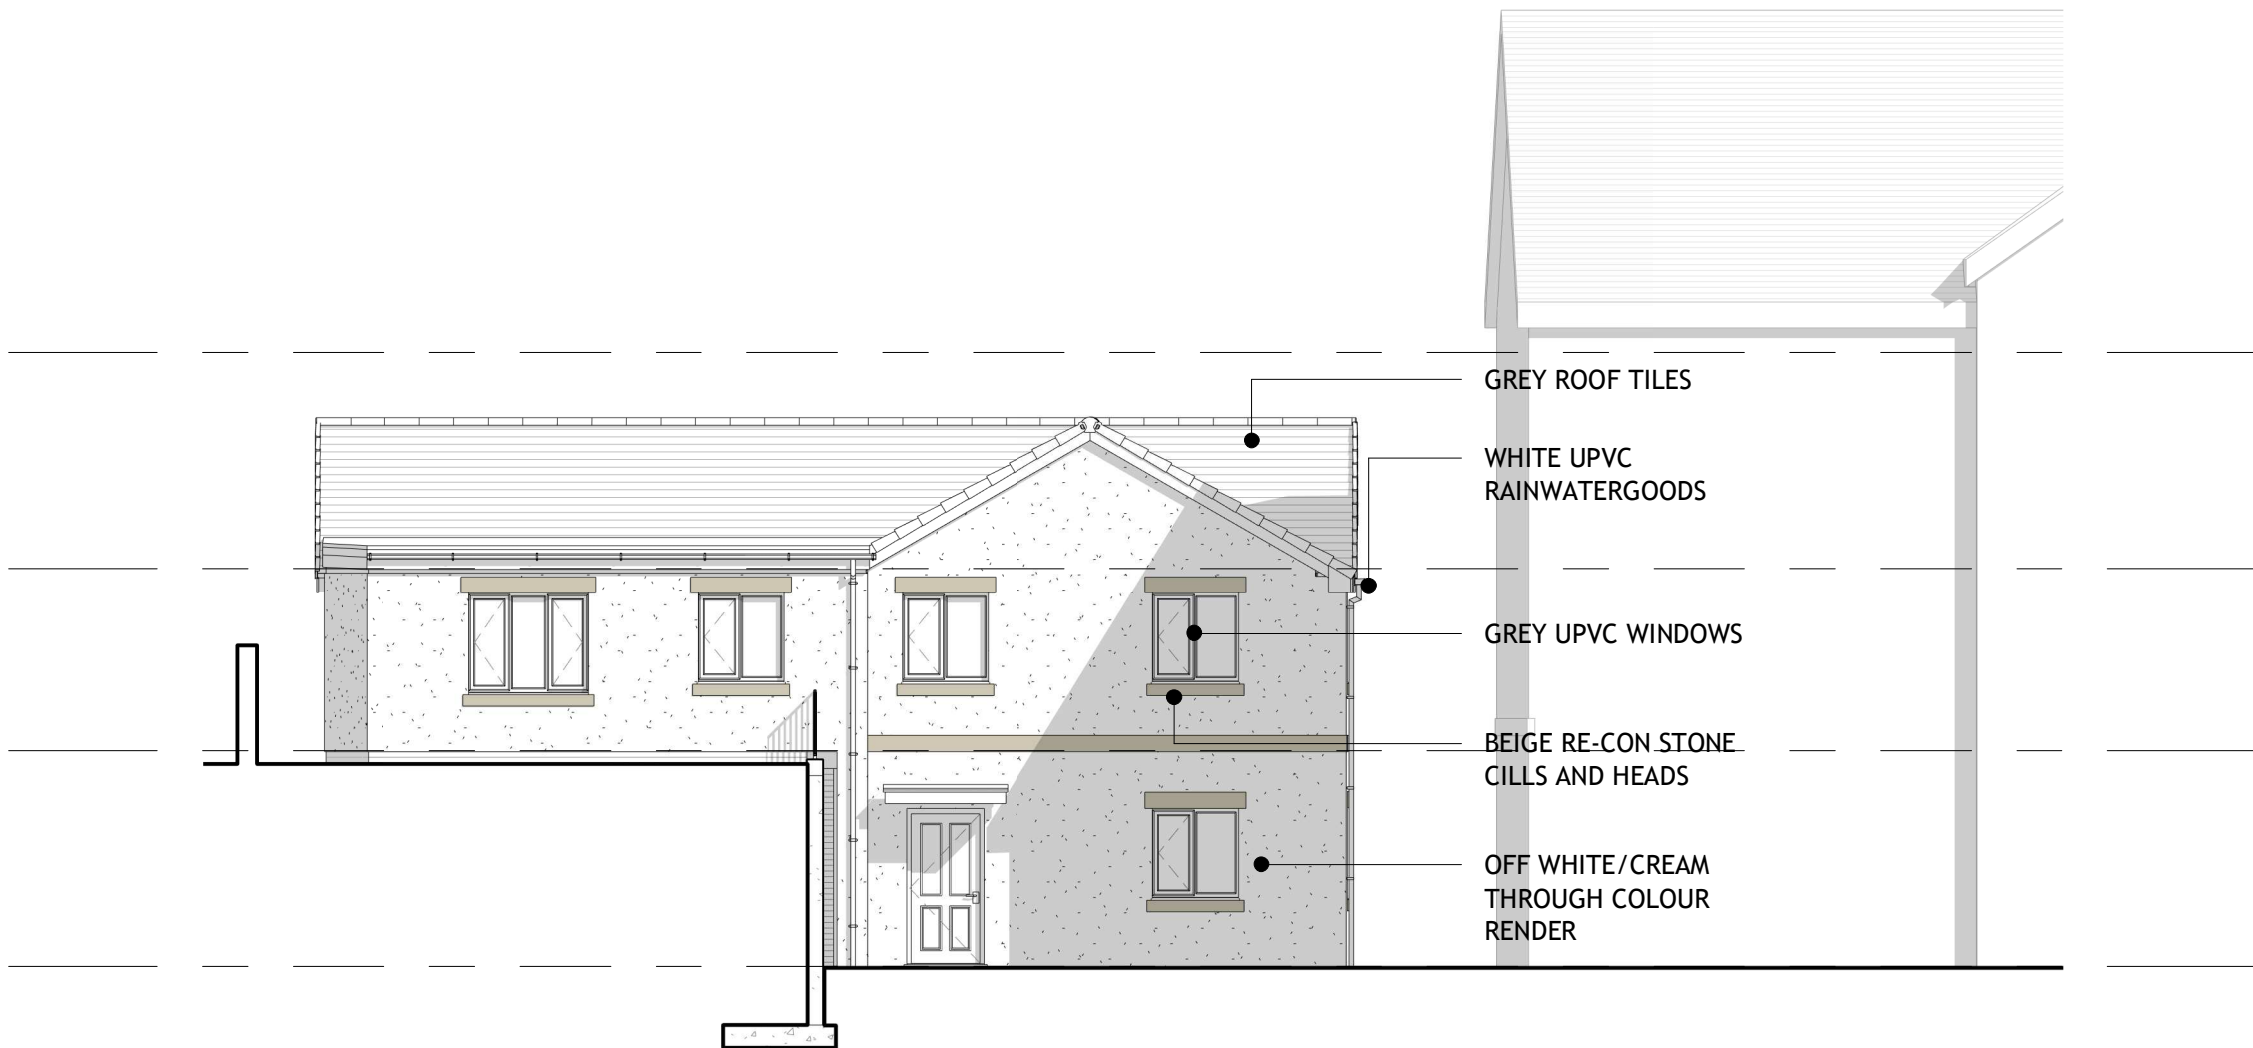

**01** **PROPOSED COURTYARD ELEVATION**  
1 : 100