


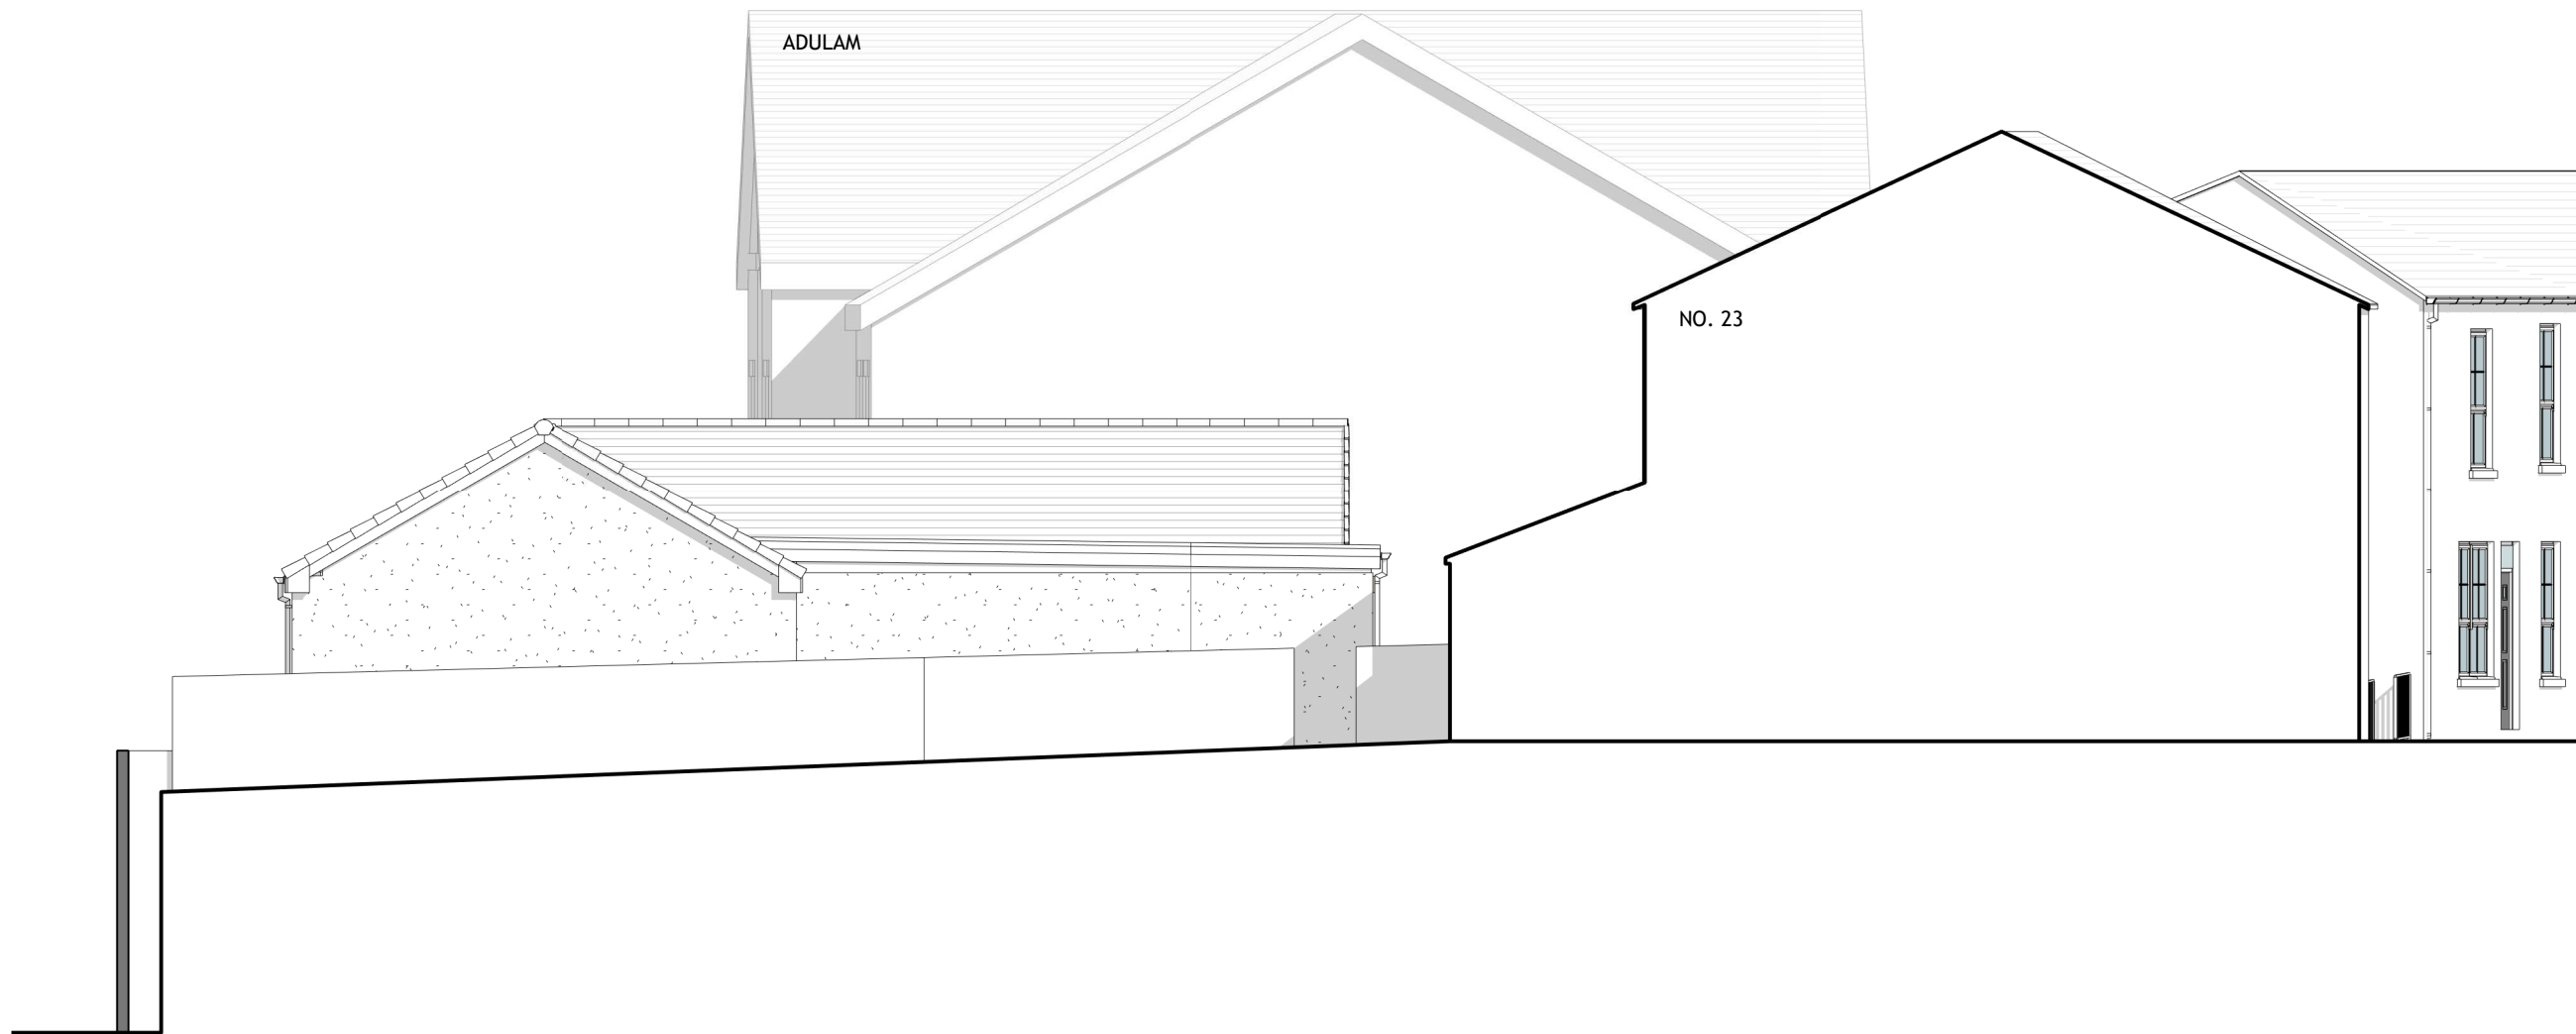

01 PROPOSED SIDE ELEVATION (GARDEN TO NO.23)
1 : 100

Copyright © 2018

Notes:
Do not scale this drawing. Check all dimensions on site. Any discrepancies to be reported back to the Architect for clarity.

Rev	Revision	By	Date
A	Building played to rear courtyard to accommodate right of way access	PC	16.01.20

Client:



Merthyr Housing | Tai Merthyr

Project:
FORMER CAB BUILDING, ADJACENT GARAGE BUILDING & 24-25 LOWER THOMAS STREET, MERTHYR TYDFIL

Job Number: **L779**

Date: **26.02.19**

Drawn by: **PC**

Dwg No: **A118**

**PROPOSED SIDE ELEVATION
(GARDEN TO NO.23)**

Revision: **A**

Scale: **1 : 100 @ A3**

Drawing Status:
PLANNING



**TONY KING
ARCHITECTS LTD**
97a Glebe Street, Penarth
Vale of Glamorgan CF64 1EE
T: 02920 306400
www.tonykingarchitects.co.uk

16/01/2020 11:37:33