



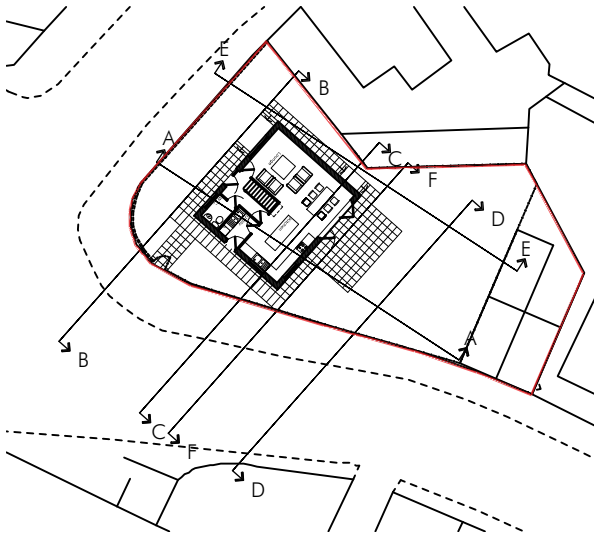

SITE SECTION KEY  
1:500

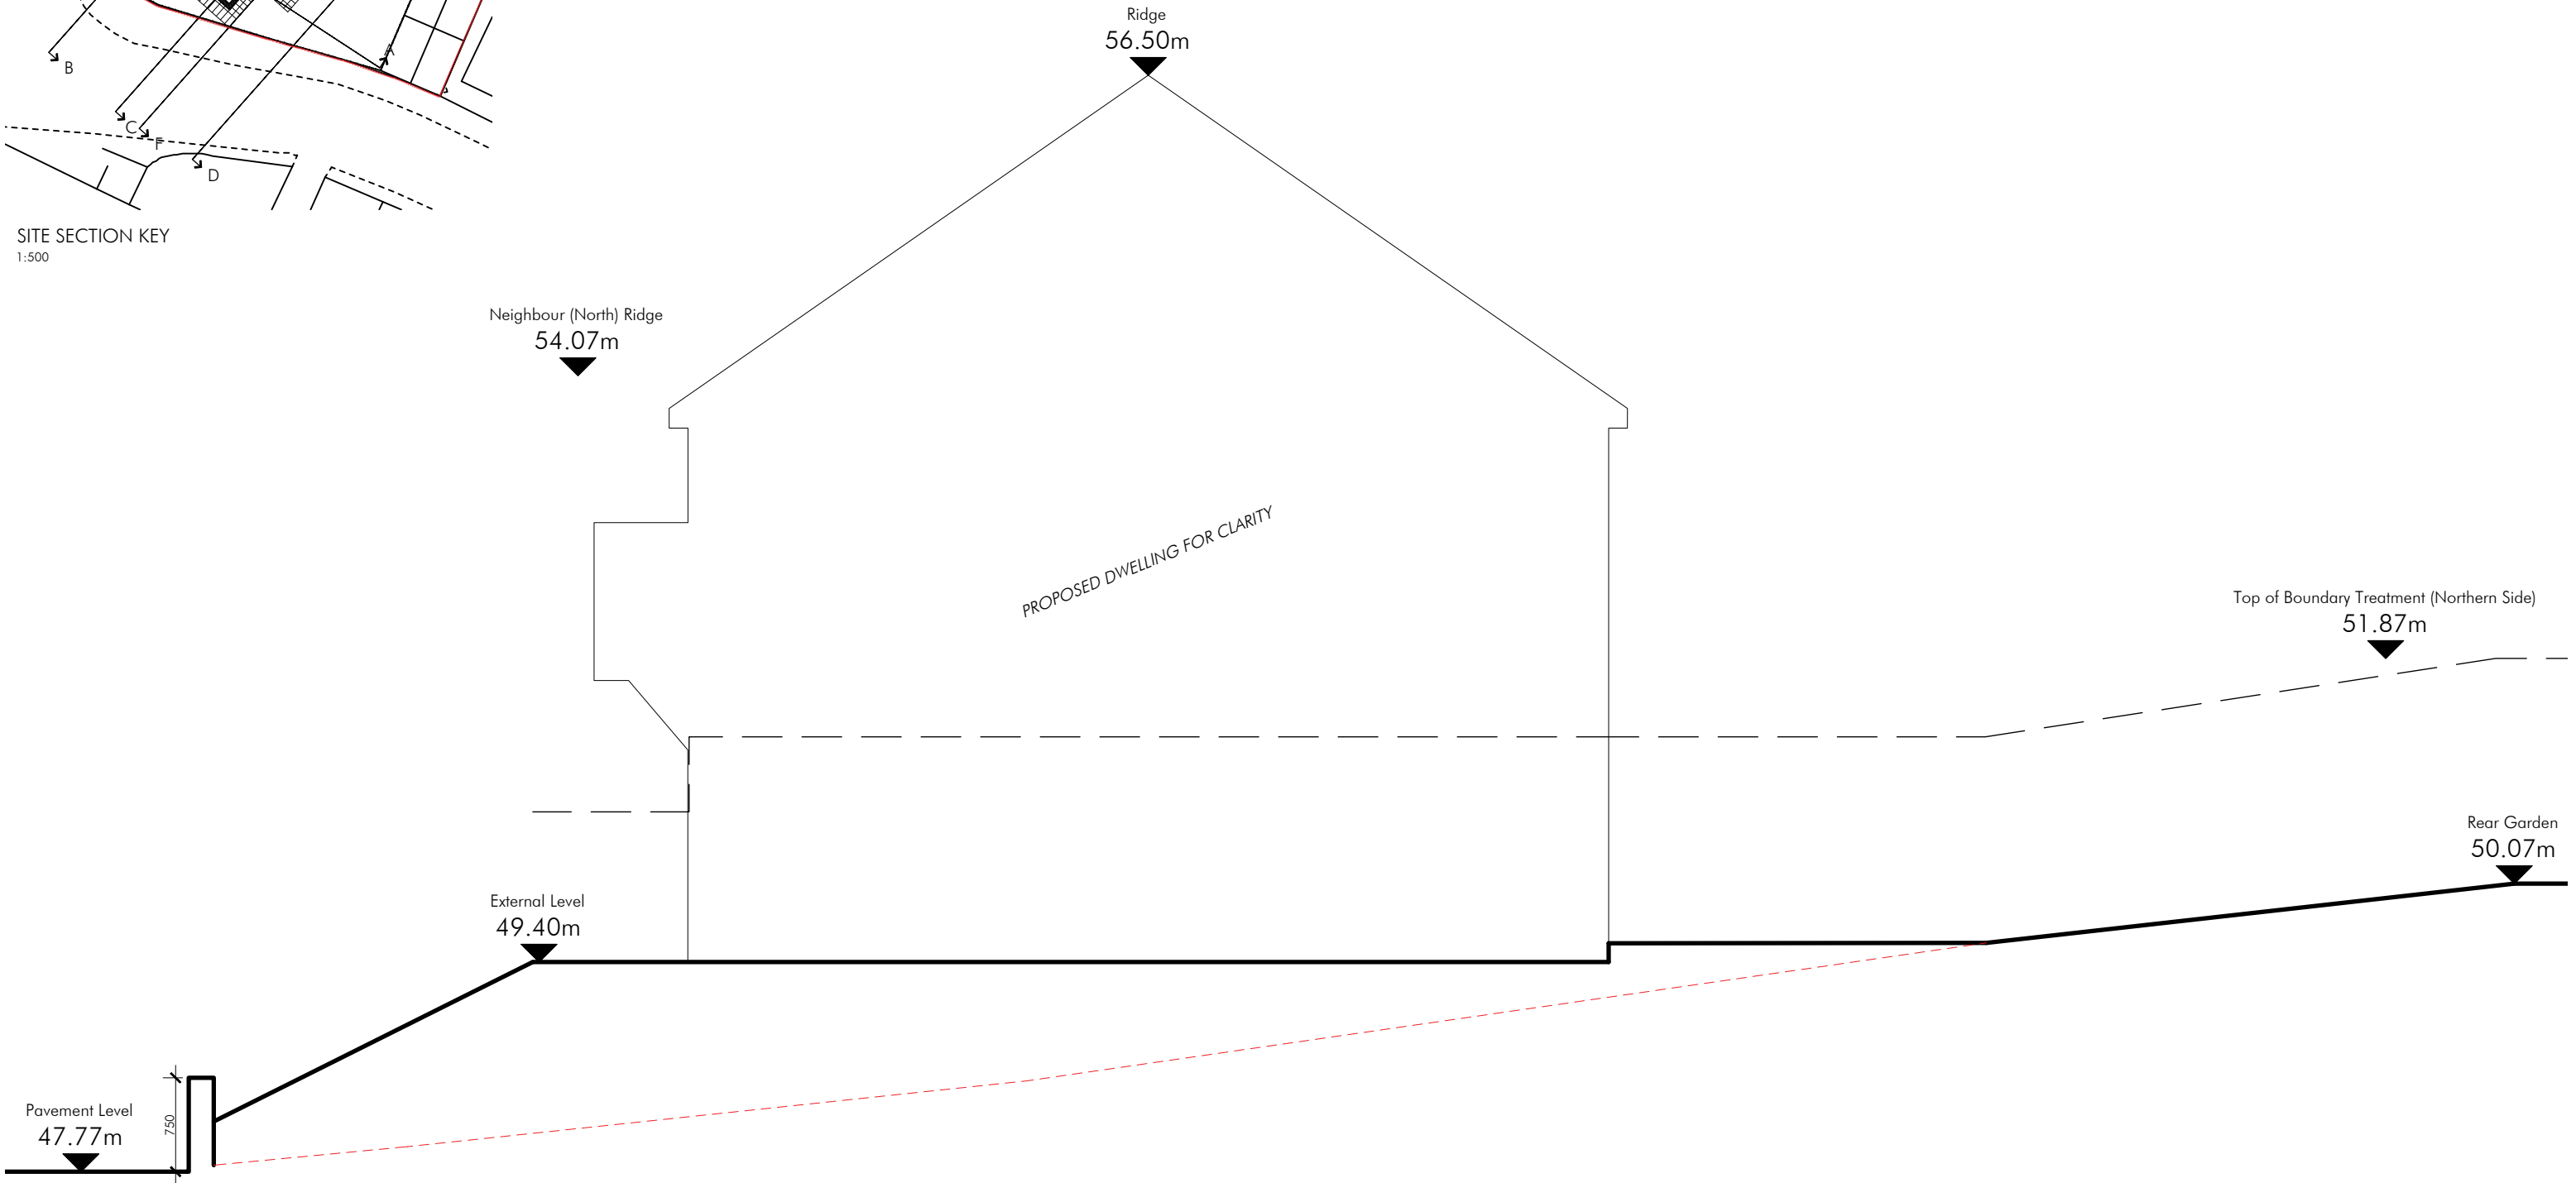

RED DASHED = EXISTING

NOT TO BE SCALED

| design drawings |                    |          |                  |
|-----------------|--------------------|----------|------------------|
| project:        | new home           | address: | windsor cottages |
| drawing:        | proposed section E |          | aberfan          |
| ref:            | 034_SC_305c        | date:    | Dec 2022         |

1:50

A3