



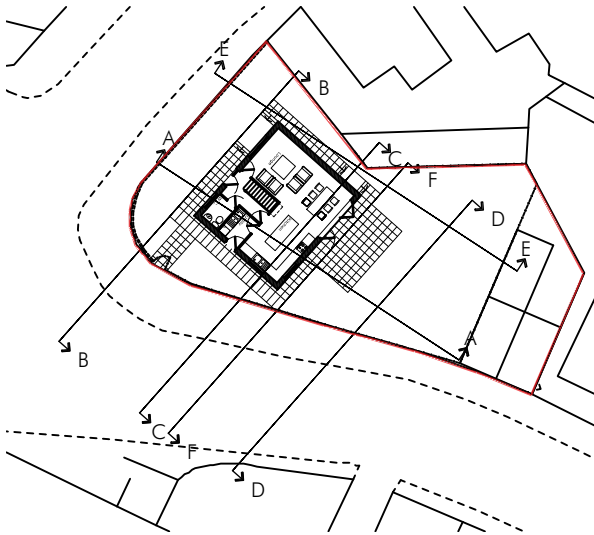

SITE SECTION KEY
1:500

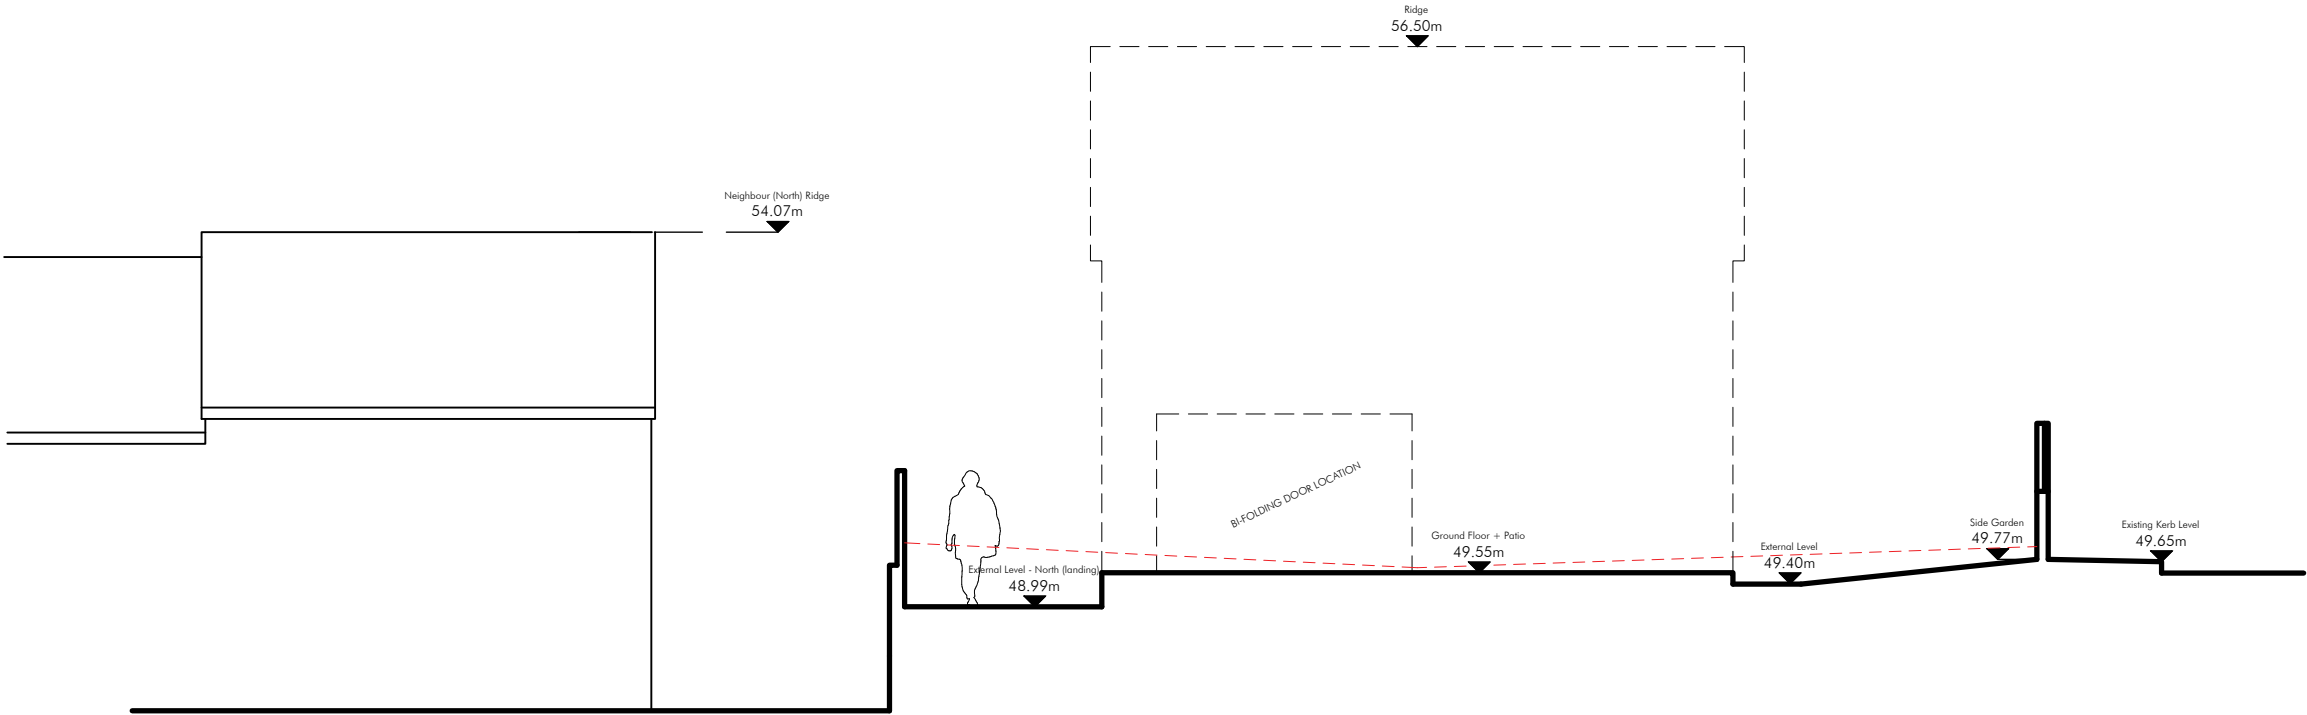

RED DASHED = EXISTING

NOT TO BE SCALED - PLANNING ONLY

design drawings			
project:	new home	address:	windsor cottages aberfan
drawing:	proposed section C		
ref:	034_SC_303d	date:	Dec 2022
			1:100 A3