



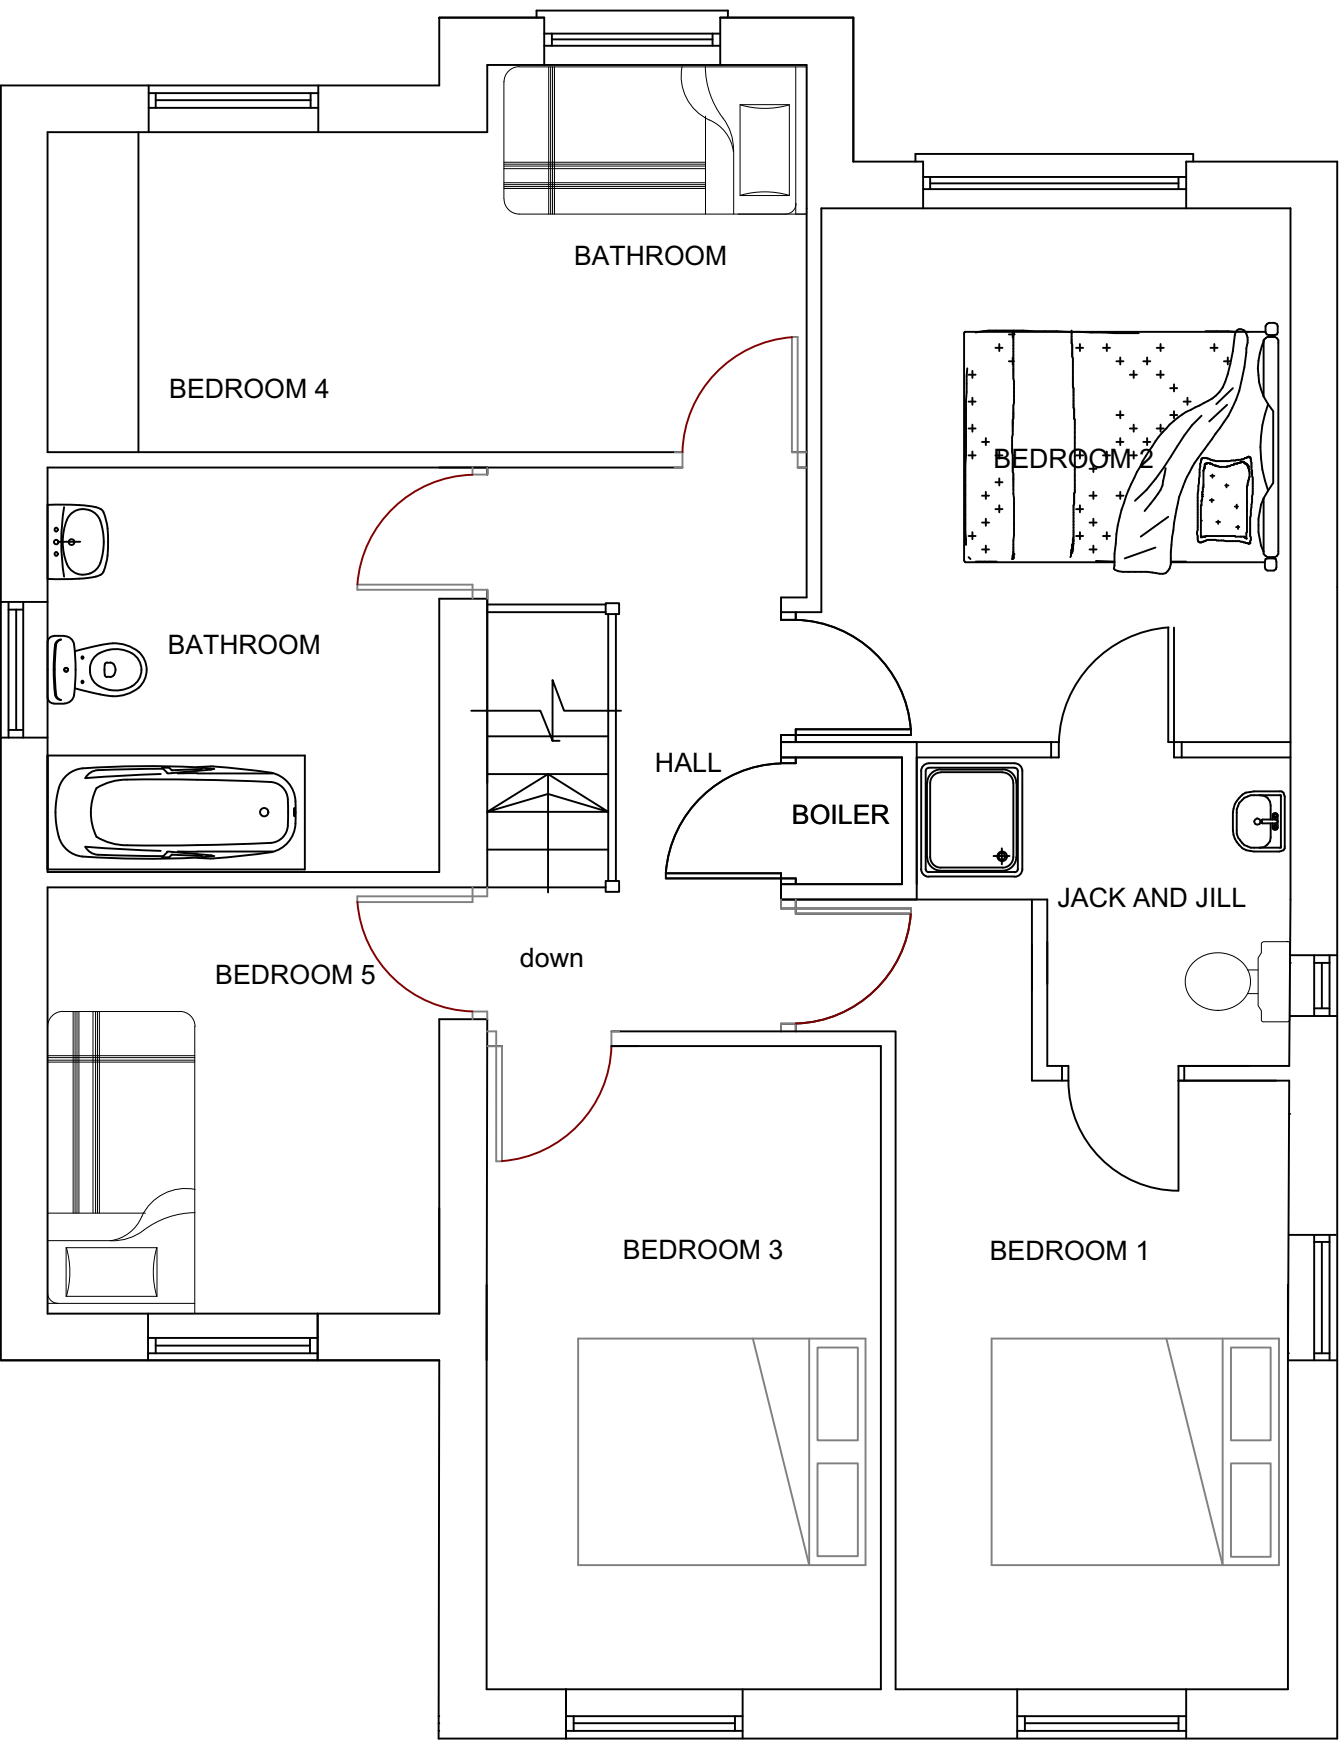

PROPOSED FIRST FLOOR PLAN

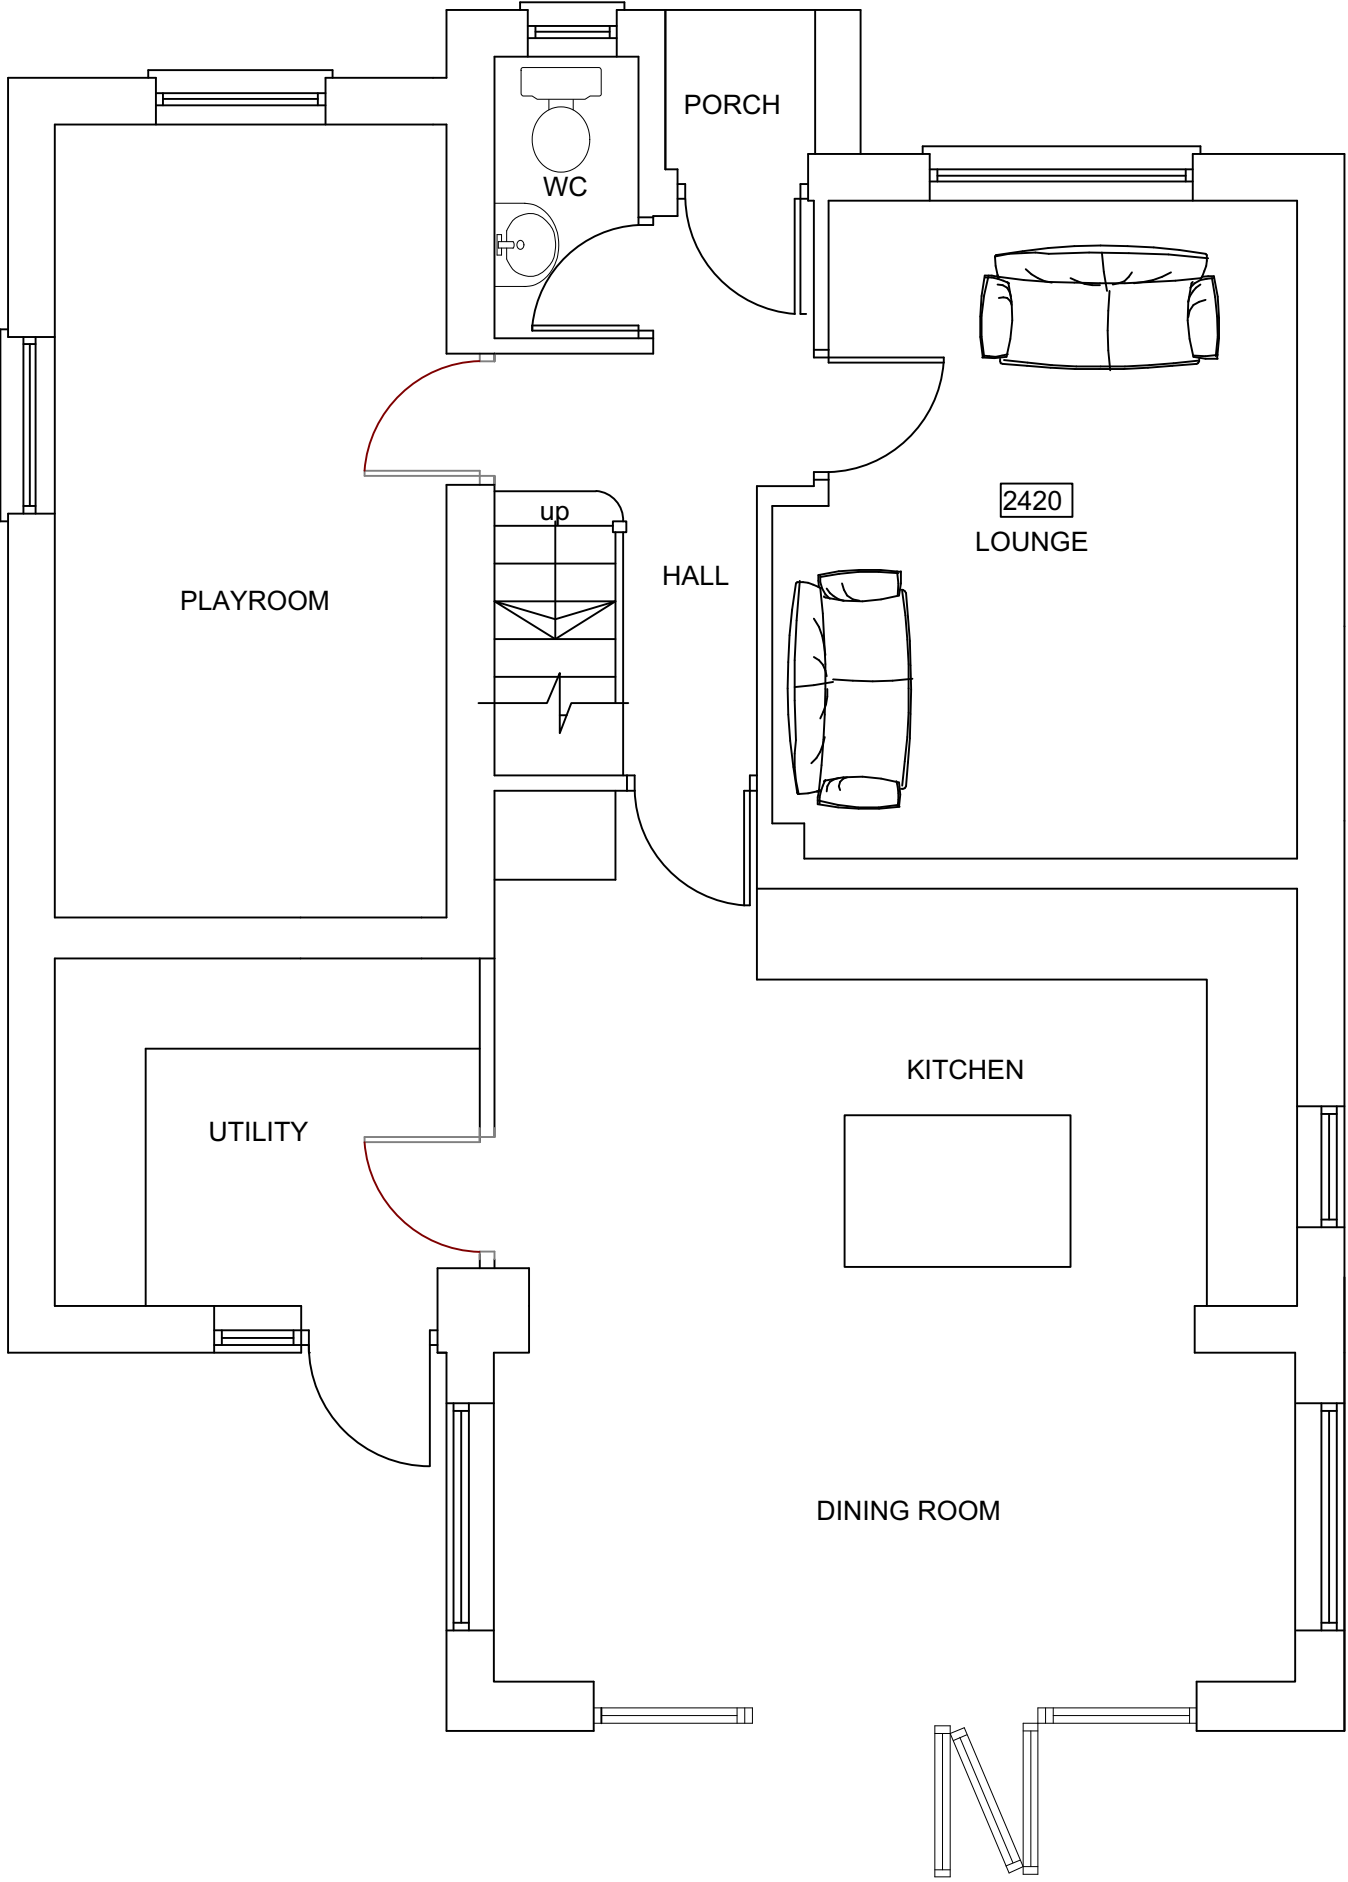

PROPOSED GROUND FLOOR PLAN



PROPOSED FRONT ELEVATION

concrete tile to match

windows to match

brickwork to match



PROPOSED SIDE ELEVATION



PROPOSED REAR ELEVATION



PROPOSED SIDE ELEVATION