


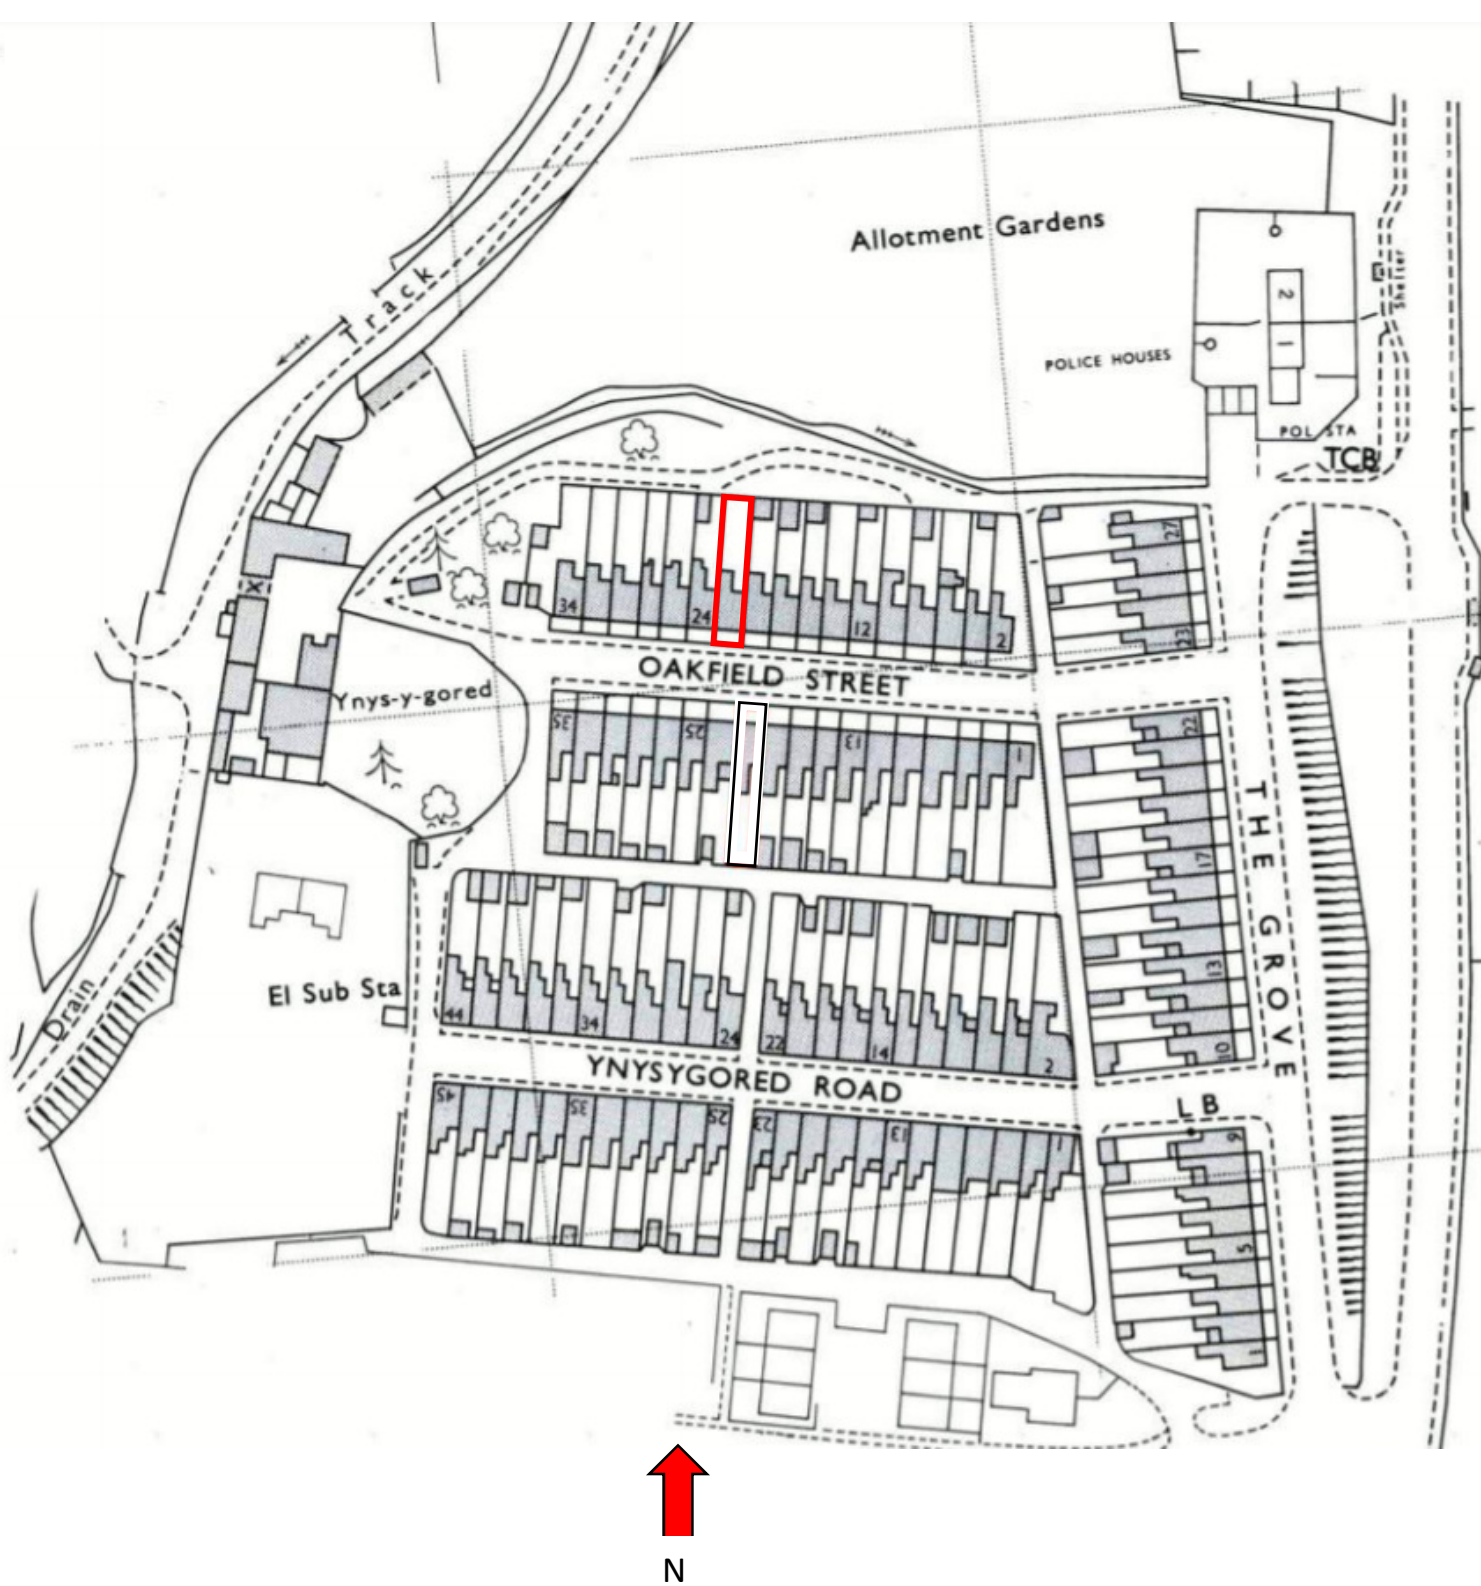

Location Plan for

22, Oakfield Street, Aberfan, Merthyr Tydfil, CF48 4QB

Scale 1:1250

Paper A4