



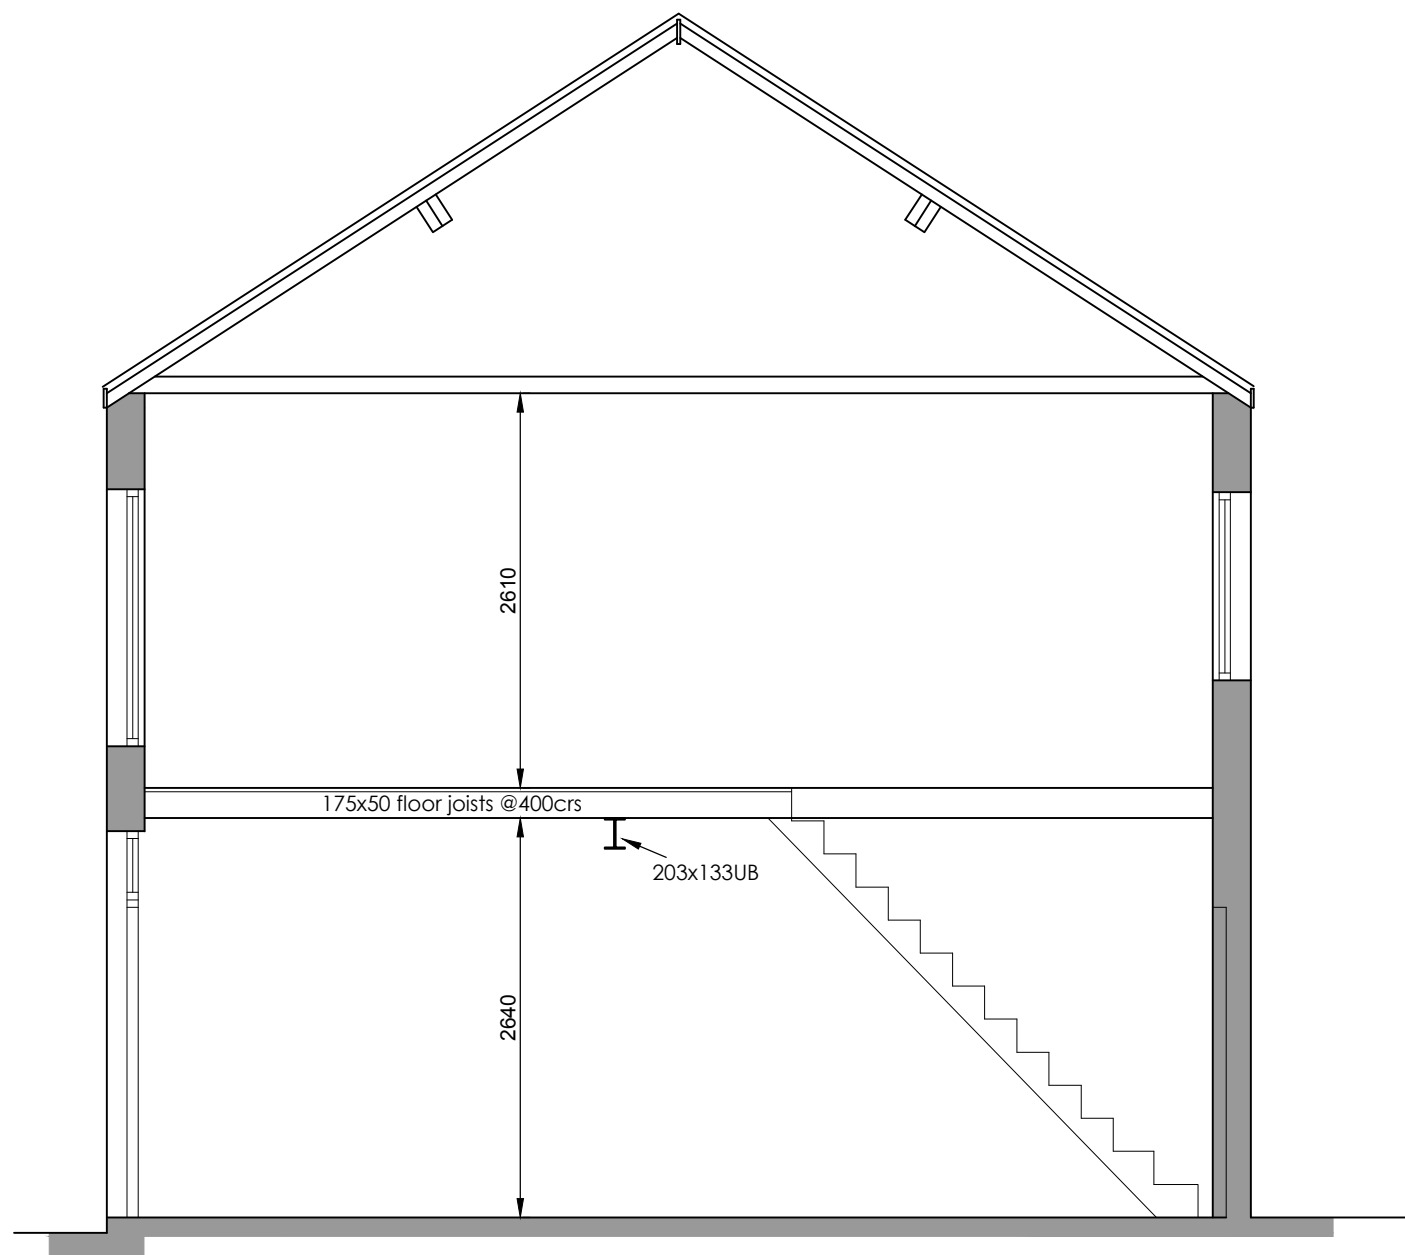

Section A-A

(1:50)

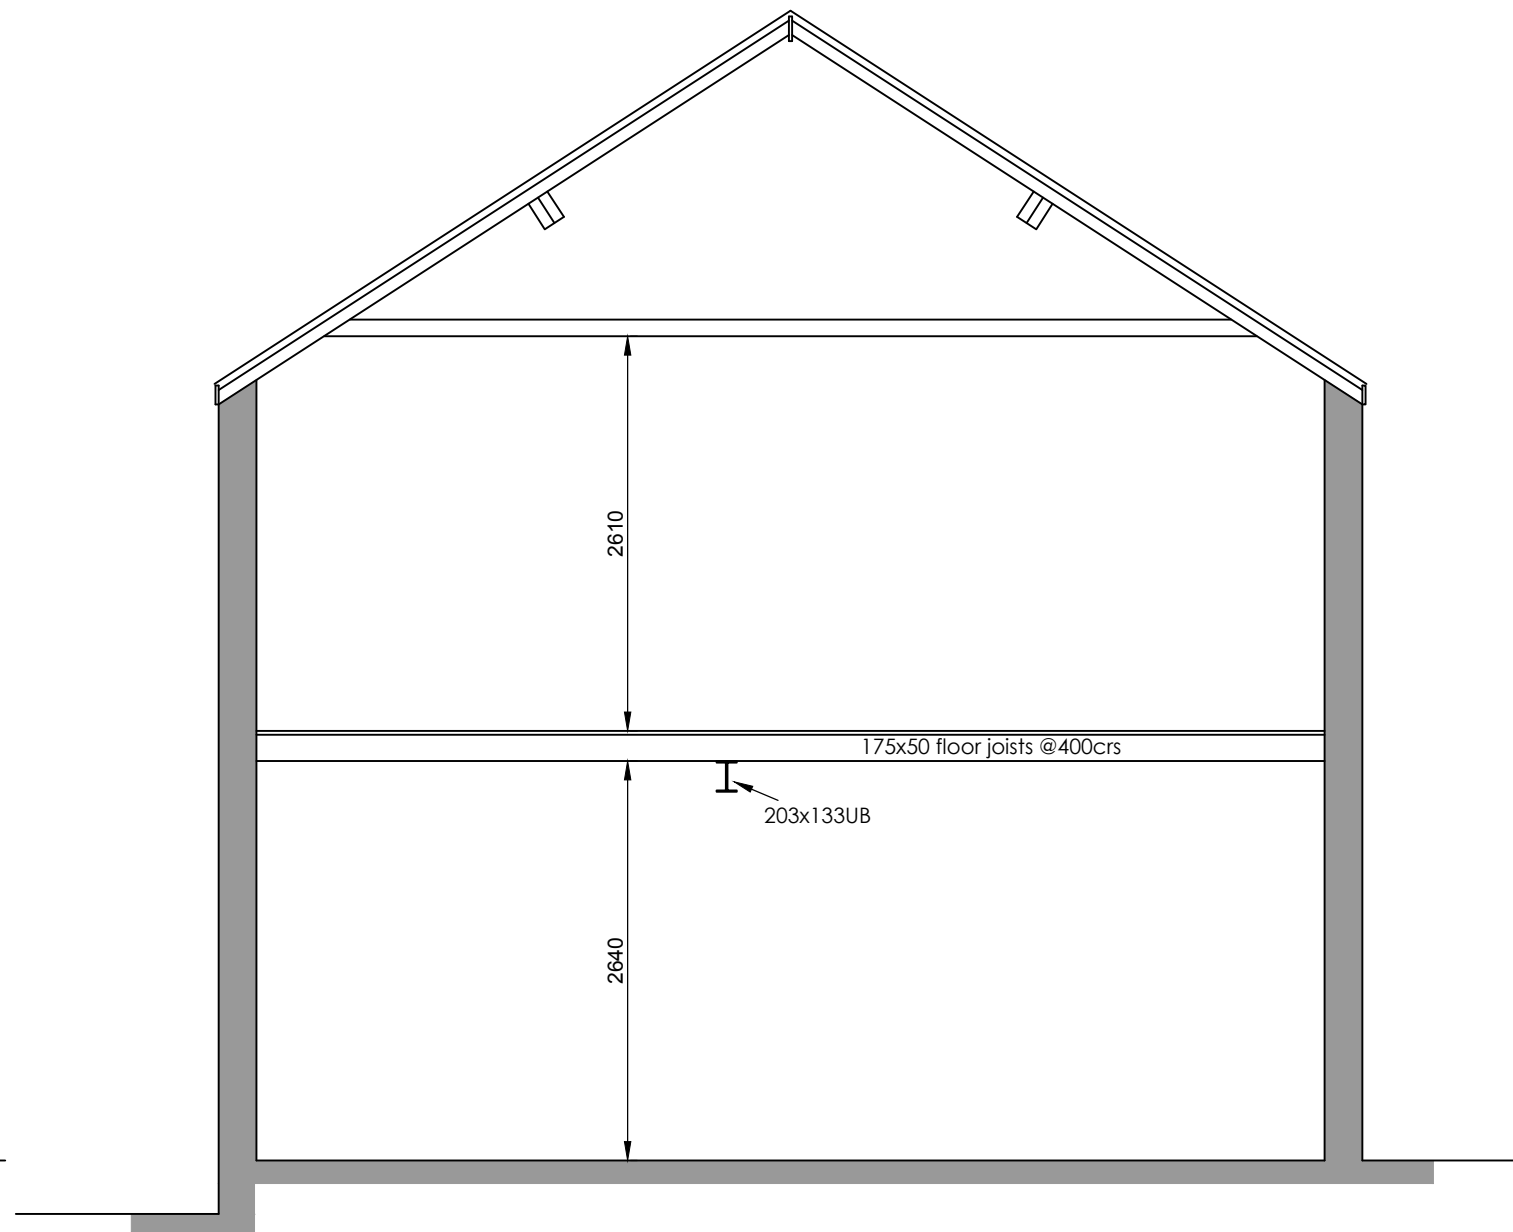

Section B-B

(1:50)