


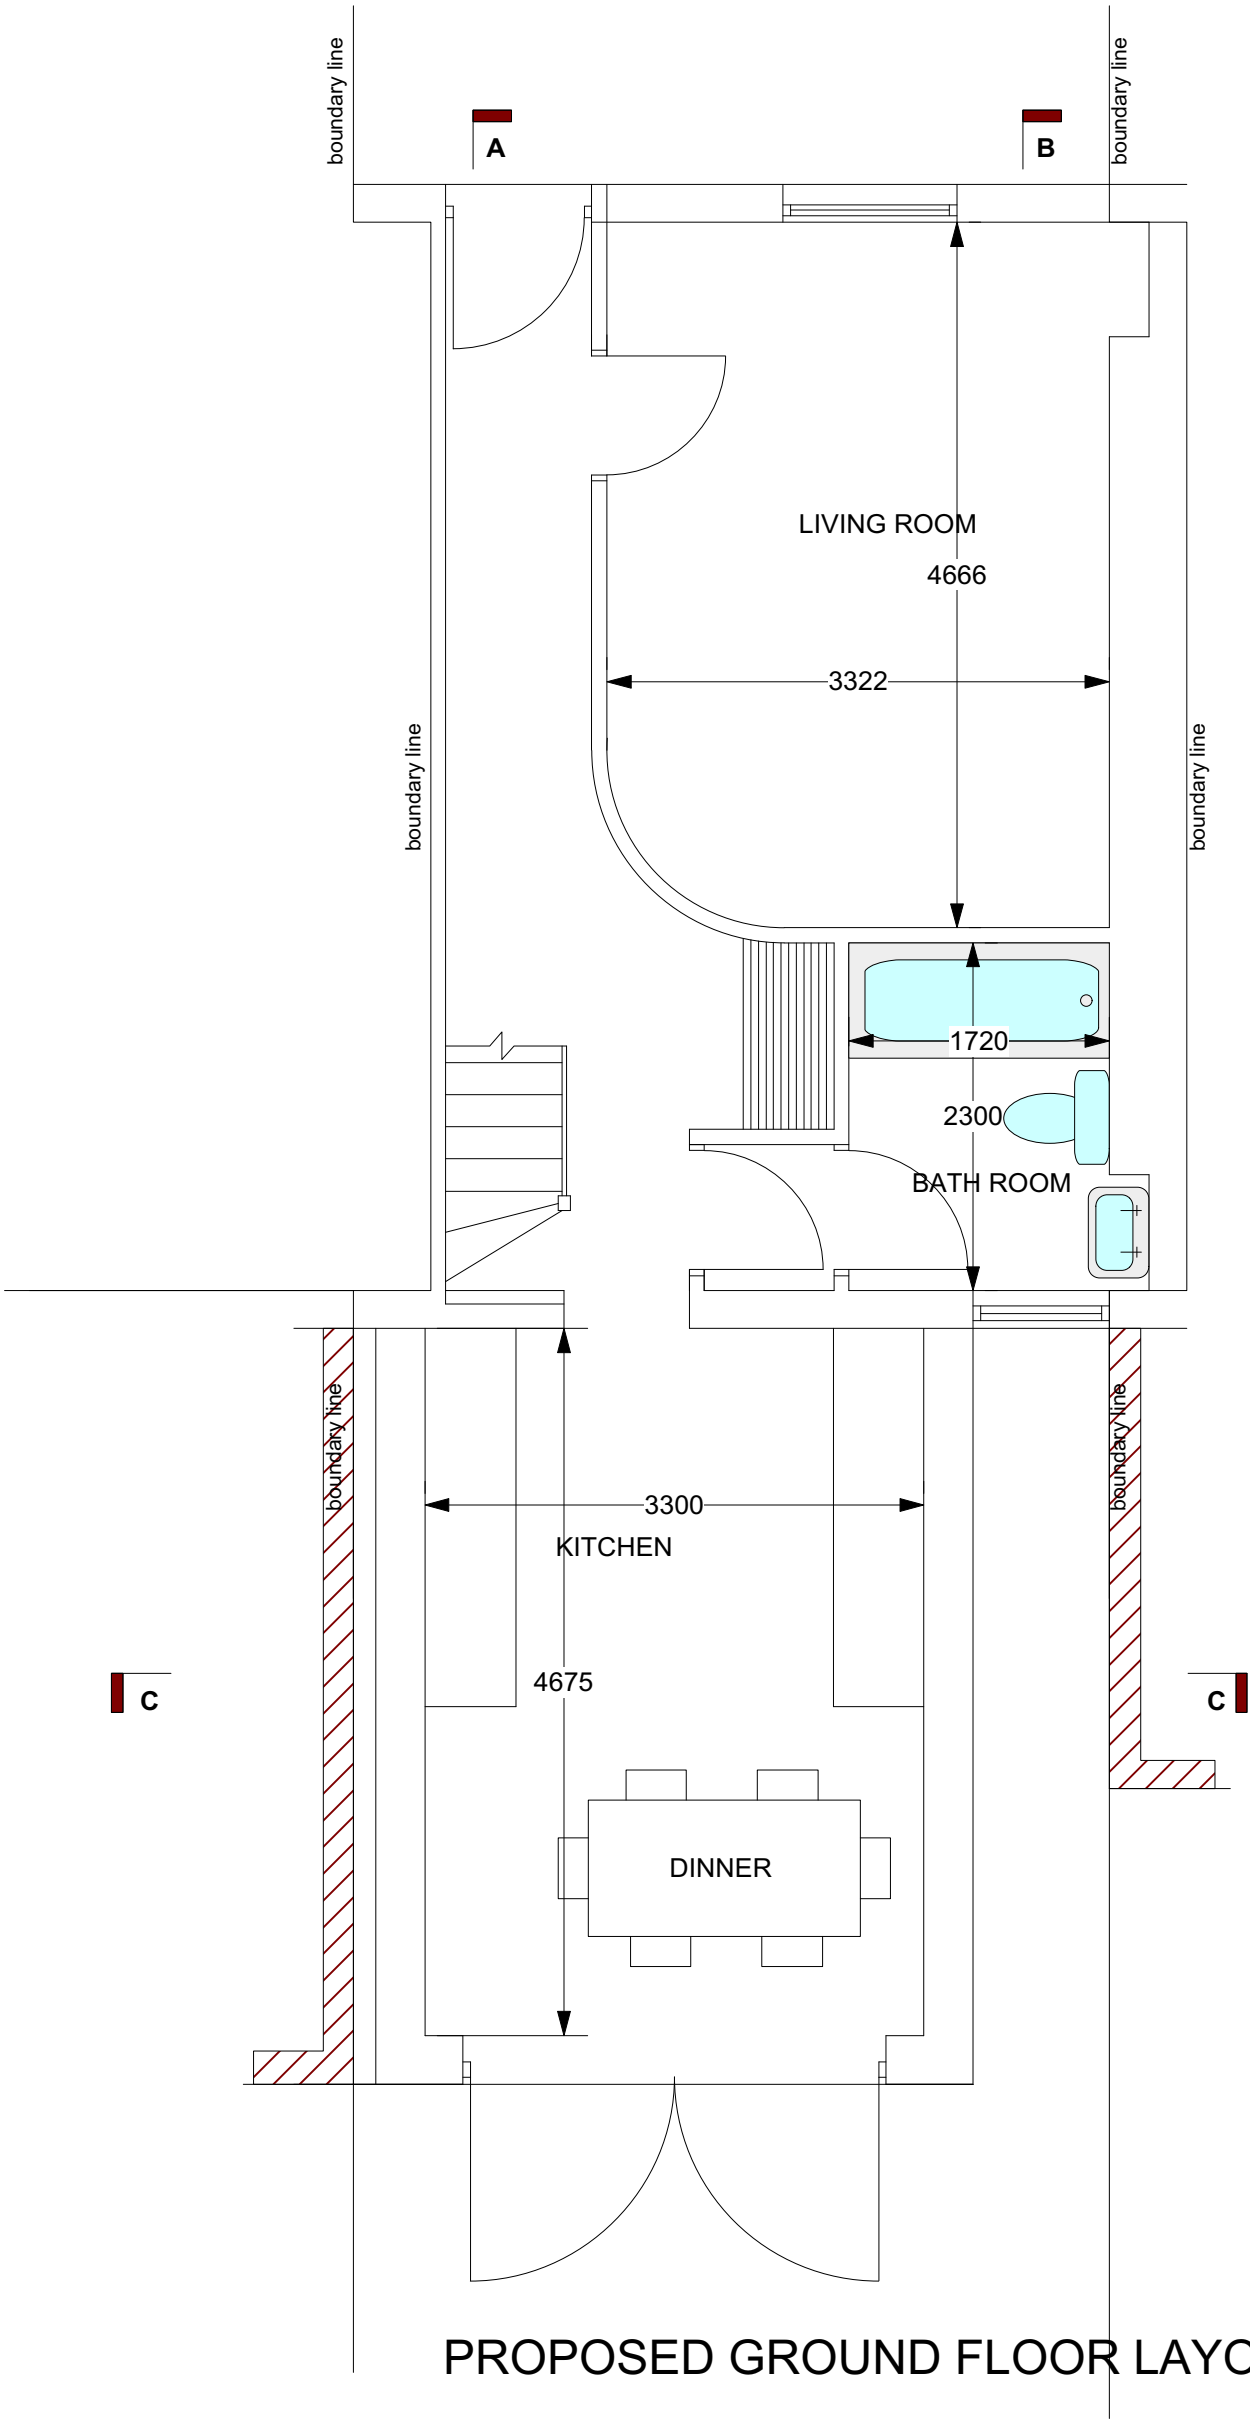

 George and Co.

Rear and Side Extension


17 Dane Street
Dowlais, Merthyr Tydfil
CF47 8SE

754.01	Plans		
planning	1:50@A1	Apr '21	CG
1st Floor Woodfired Studios 62 High St Merthyr Tydfil CF37 8DE 07830328652 hello@georgeandco.studio www.georgeandco.studio			
DO NOT SCALE THIS DRAWING		©George and Co.	

B

First Floor



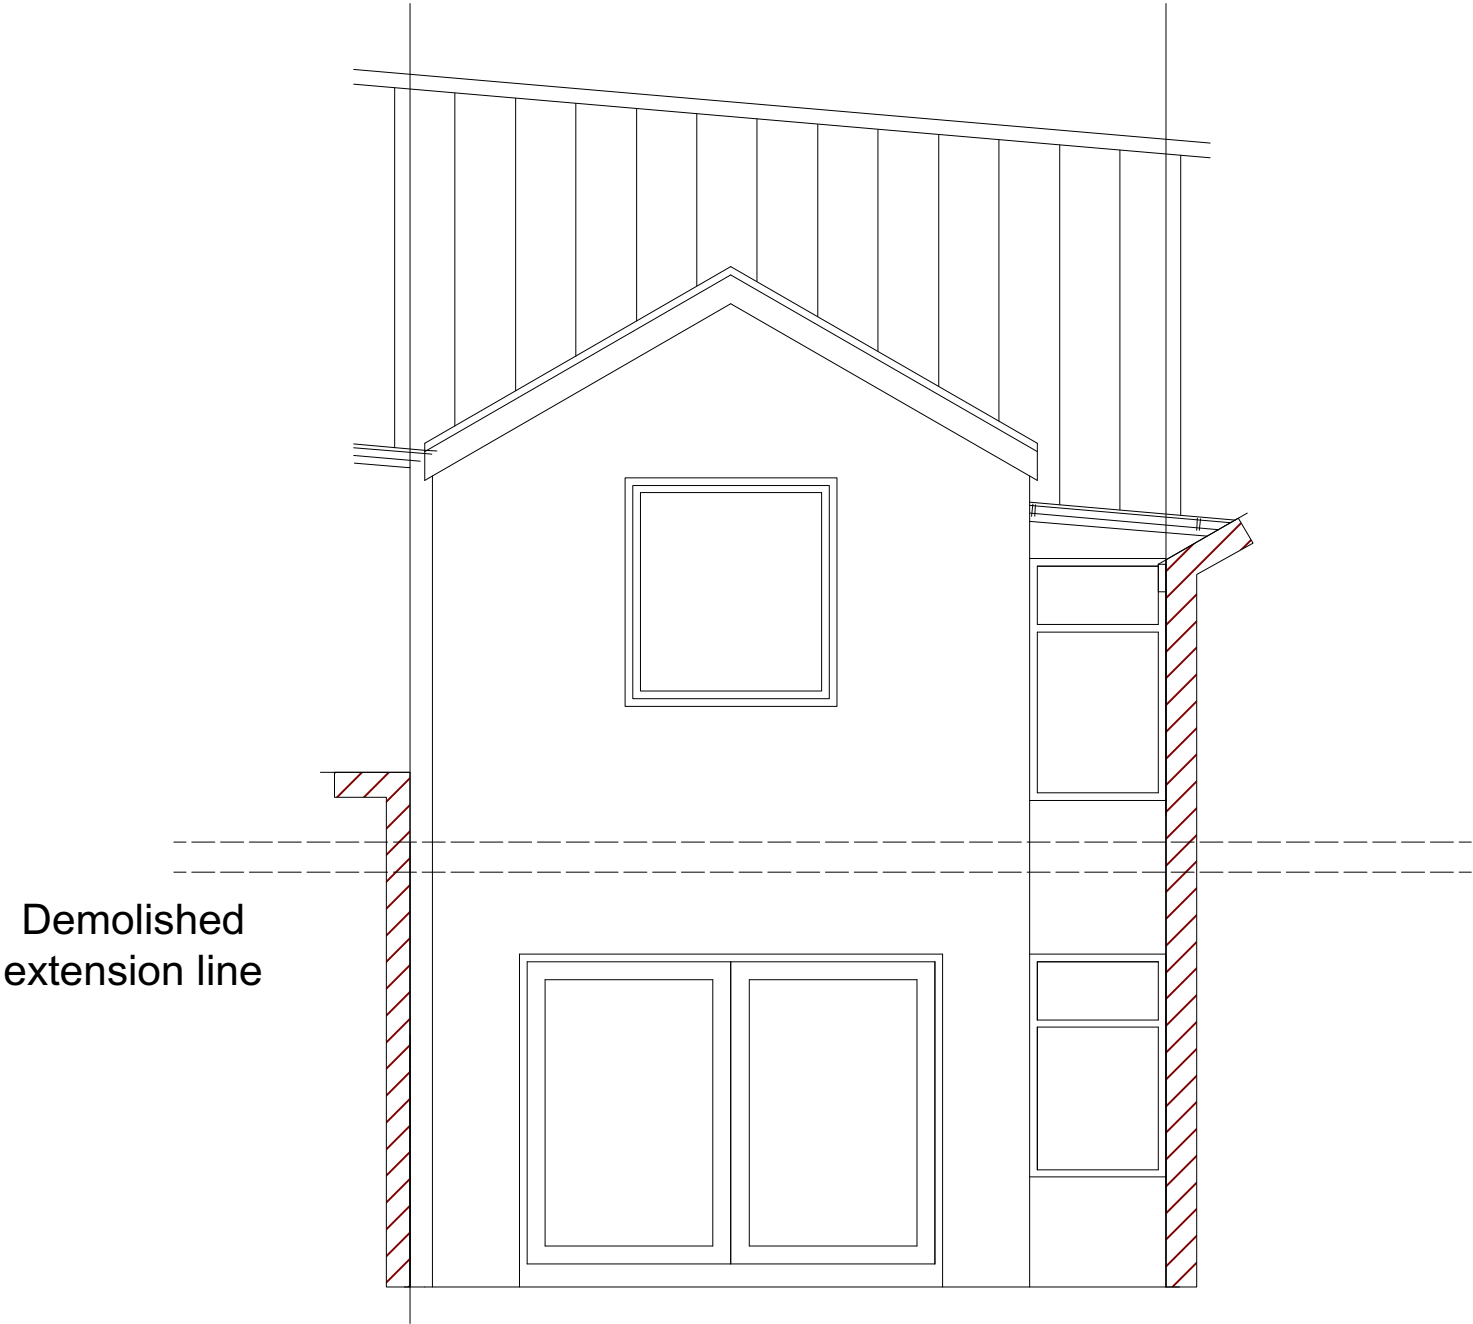

PROPOSED REAR ELEVATION

 George and Co.

Rear and Side Extension

17 Dane Street
Dowlais, Merthyr Tydfil
CF47 8SE


754.01		Plans	
planning	1:50@A1	Apr '21	CG
1st Floor Woodfired Studios 62 High St Merthyr Tydfil CF37 8DE 07830328652 hello@georgeandco.studio www.georgeandco.studio			
DO NOT SCALE THIS DRAWING		©George and Co.	

 George and Co.


Rear and Side Extension

17 Dane Street
Dowlais, Merthyr Tydfil
CF47 8SE

754.01		Plans	
planning	1:50@A1	Apr '21	CG
1st Floor Woodfired Studios 62 High St Merthyr Tydfil CF37 8DE 07830328652 hello@georgeandco.studio www.georgeandco.studio			
DO NOT SCALE THIS DRAWING		©George and Co.	

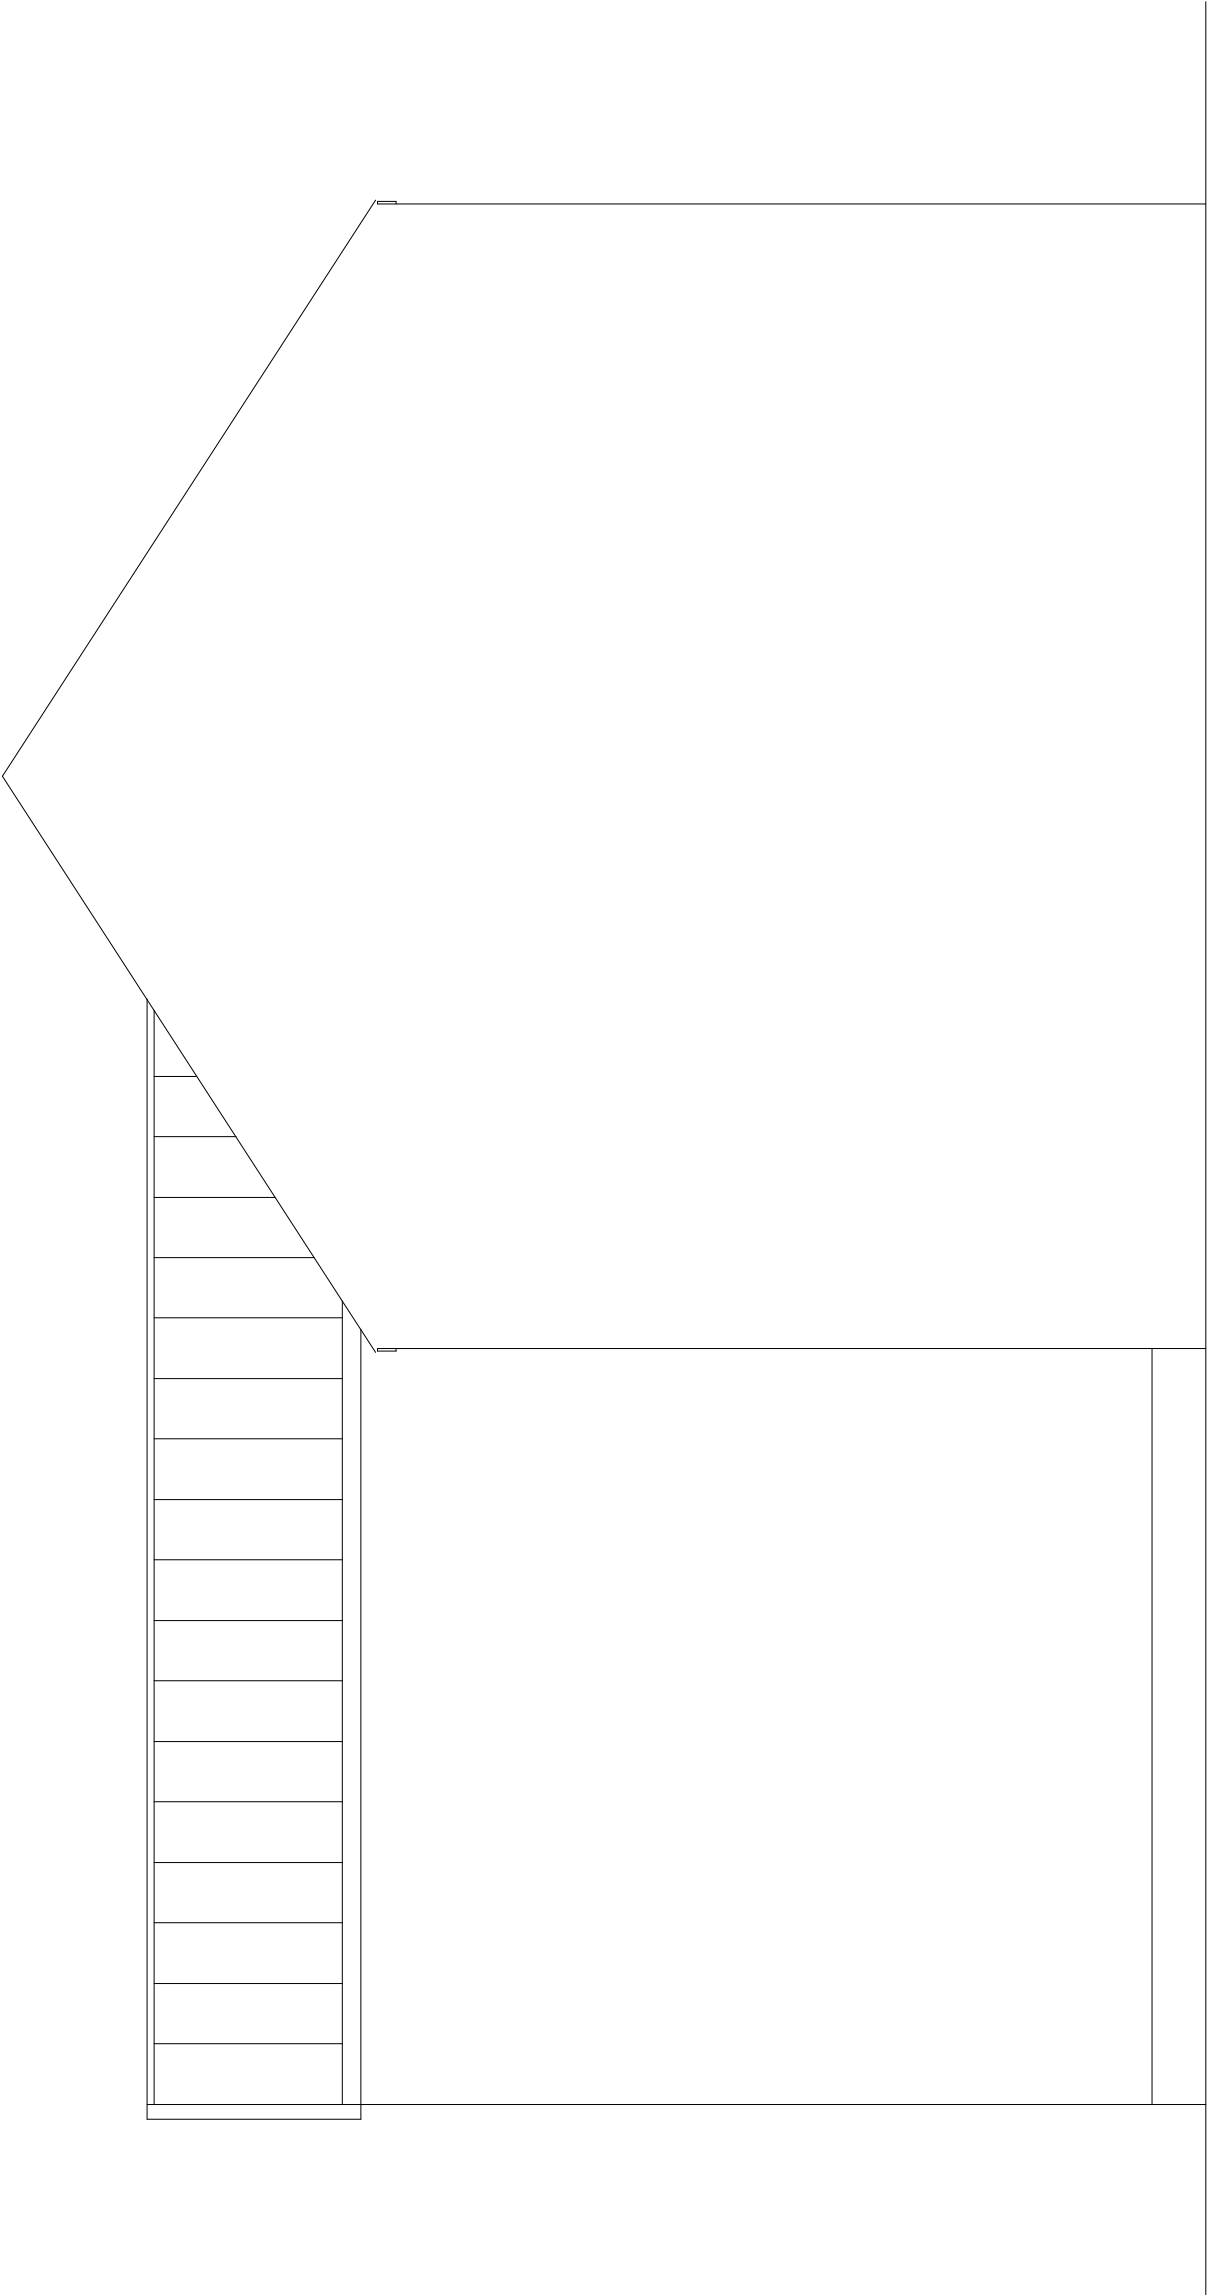

Side Elevation

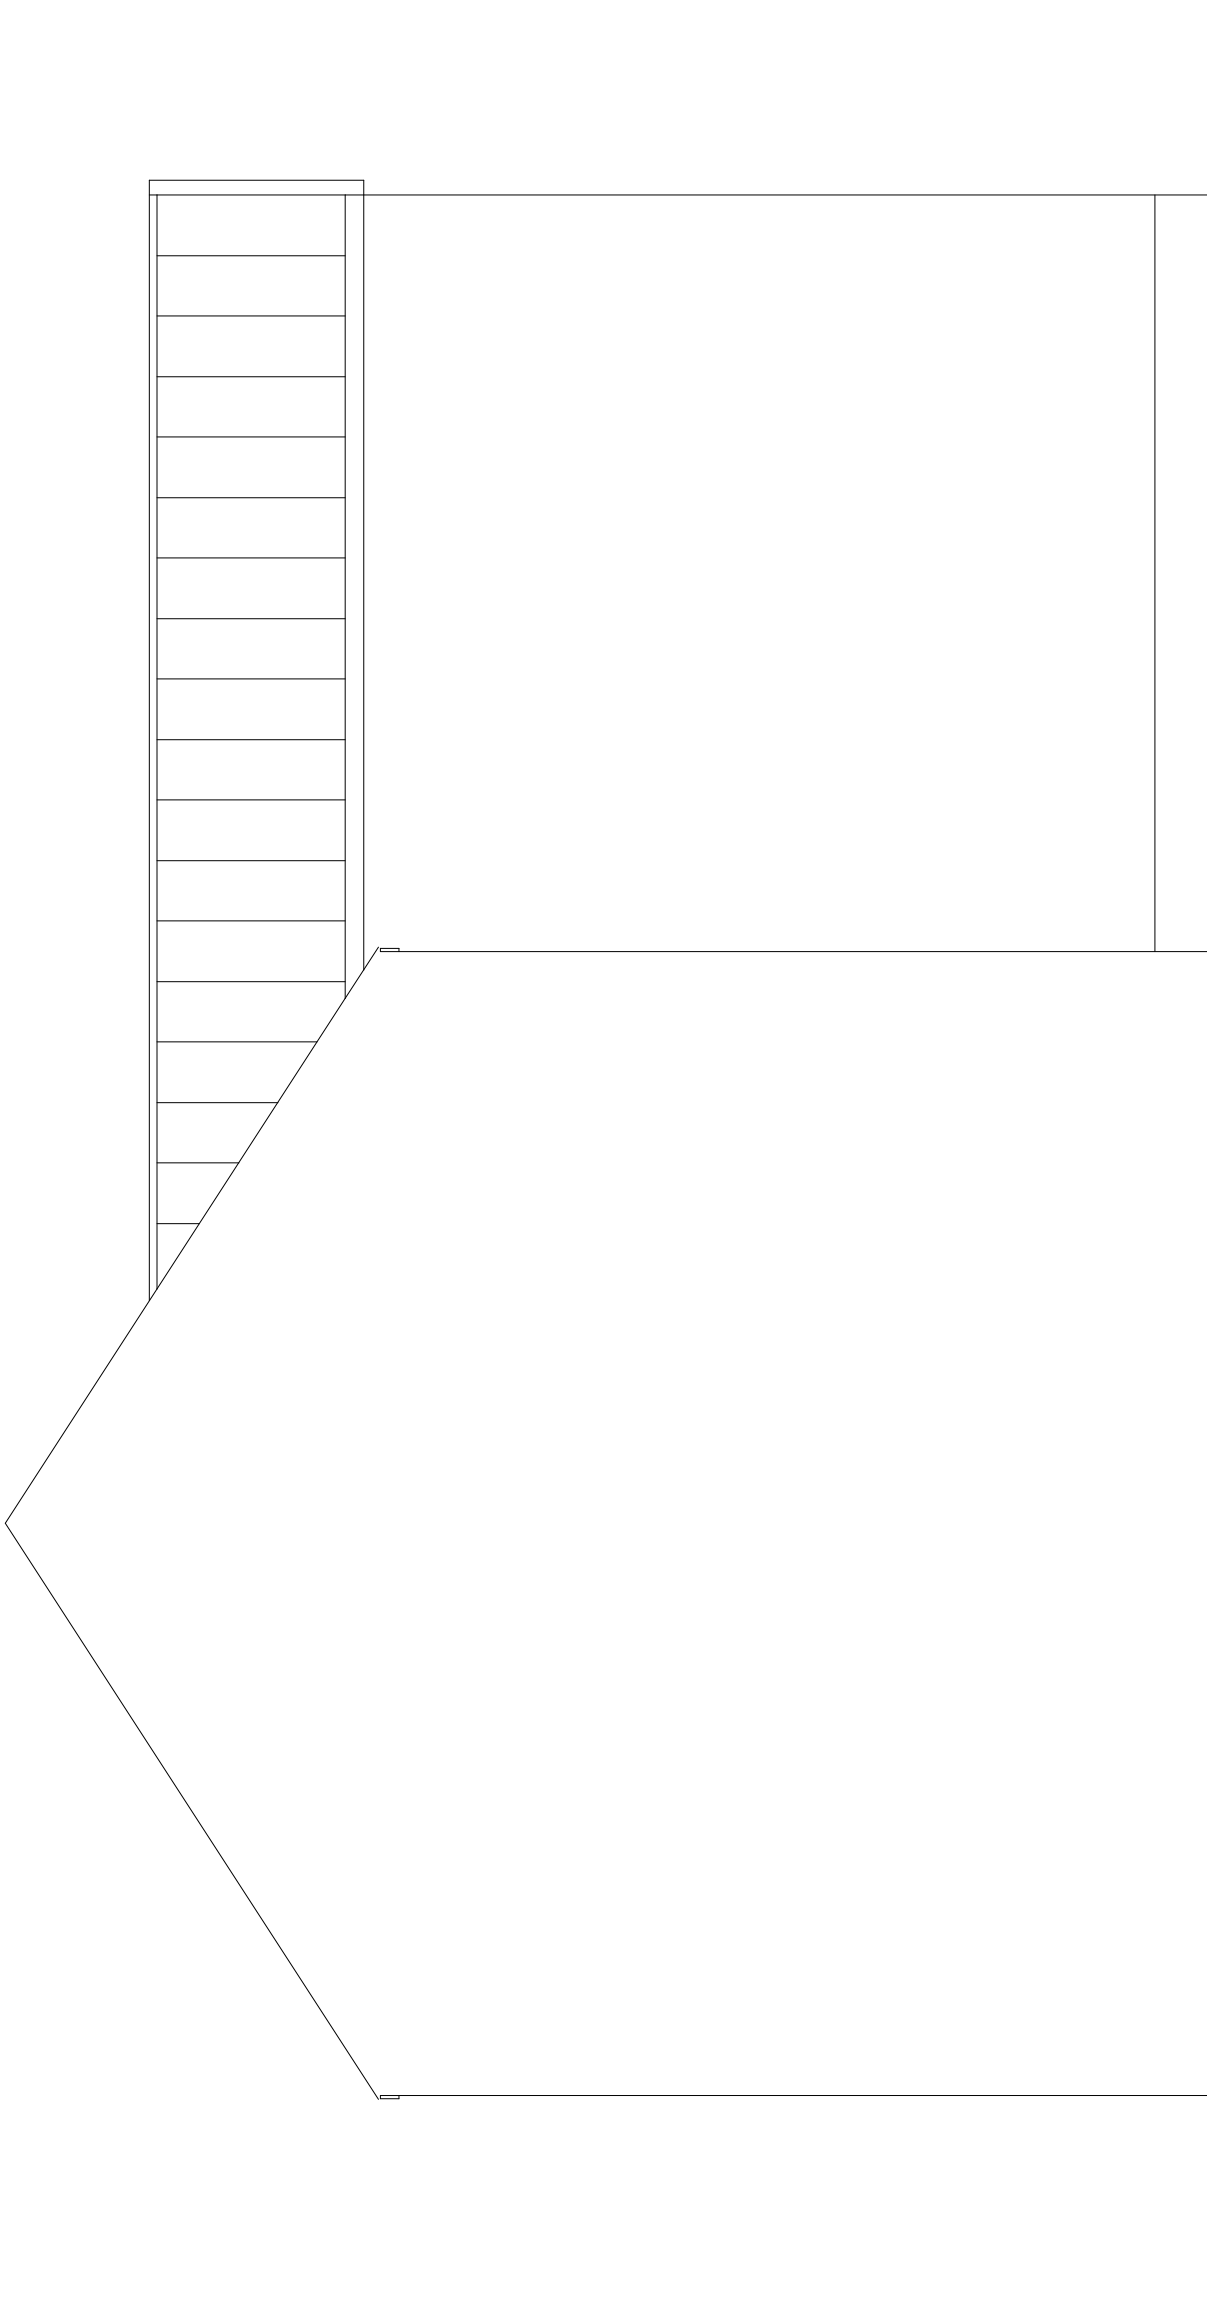

Side Elevation

 George and Co.

Rear and Side Extension

17 Dane Street
Dowlais, Merthyr Tydfil
CF47 8SE


754.01		Plans	
planning	1:50@A1	Apr '21	CG
1st Floor Woodfired Studios 62 High St Merthyr Tydfil CF37 8DE 07830328652 hello@georgeandco.studio www.georgeandco.studio			
DO NOT SCALE THIS DRAWING		@George and Co.	

 George and Co.

Rear and Side Extension


17 Dane Street
Dowlais, Merthyr Tydfil
CF47 8SE

754.01		Plans	
planning	1:50@A1	Apr '21	CG
1st Floor Woodfired Studios 62 High St Merthyr Tydfil CF37 8DE 07830328652 hello@georgeandco.studio www.georgeandco.studio			
DO NOT SCALE THIS DRAWING		©George and Co.	

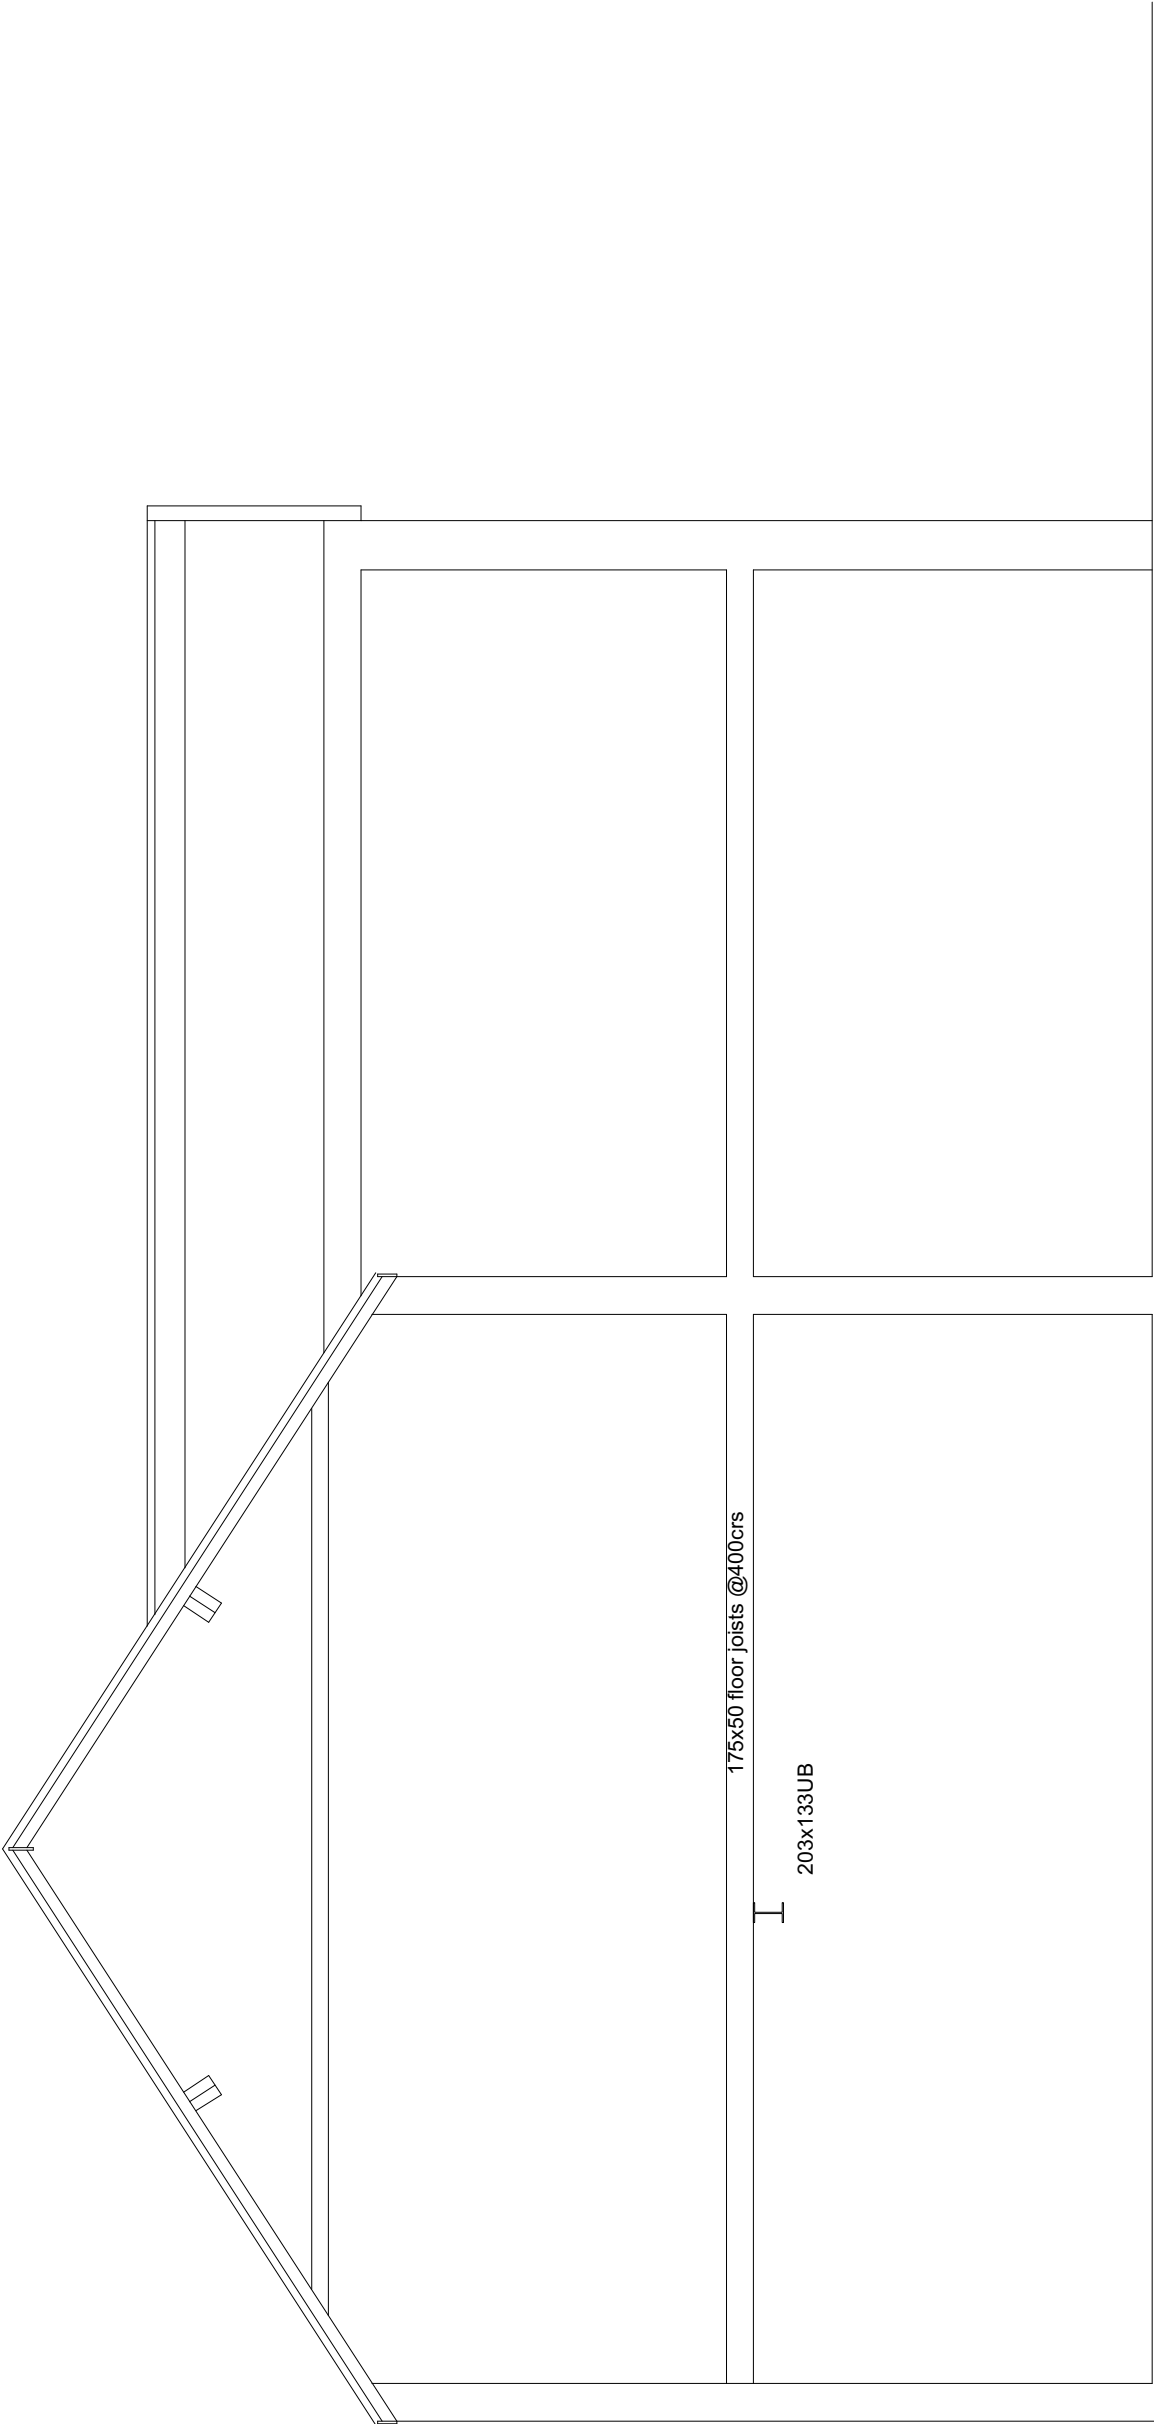

Section B-B

Demolished
extension line

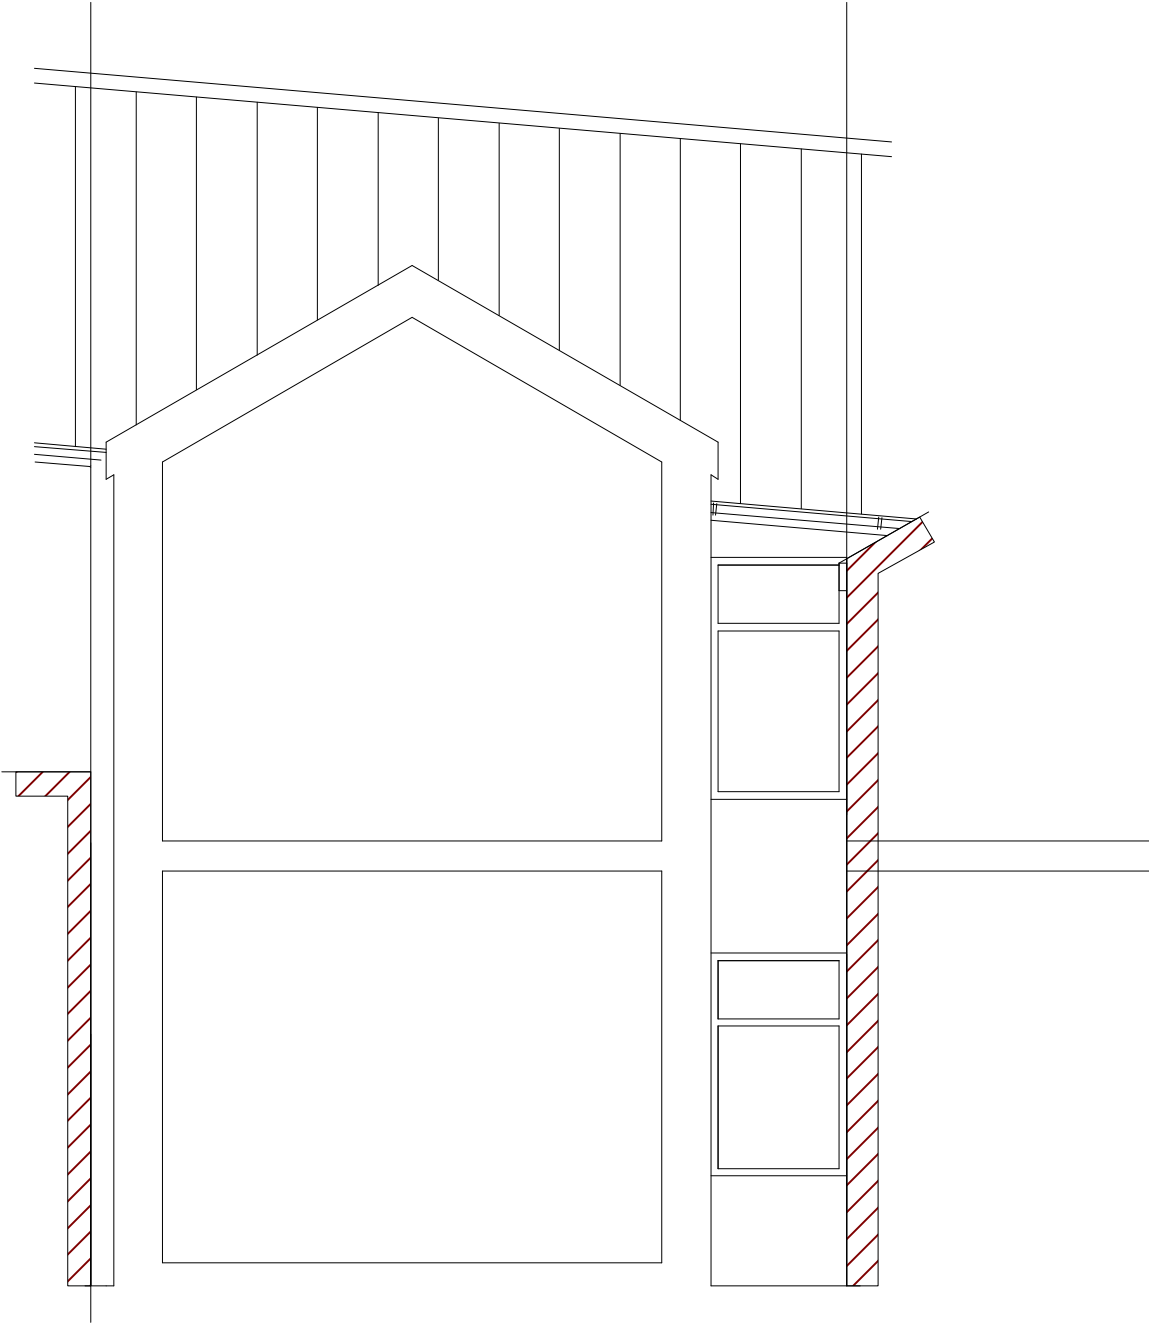

PROPOSED REAR SECTION

 George and Co.

Rear and Side Extension

17 Dane Street
Dowlais, Merthyr Tydfil
CF47 8SE

754.01	Plans		
planning	1:50@A1	Apr '21	CG
1st Floor Woodfired Studios 62 High St Merthyr Tydfil CF37 8DE 07830328652 hello@georgeandco.studio www.georgeandco.studio			
DO NOT SCALE THIS DRAWING		©George and Co.	