




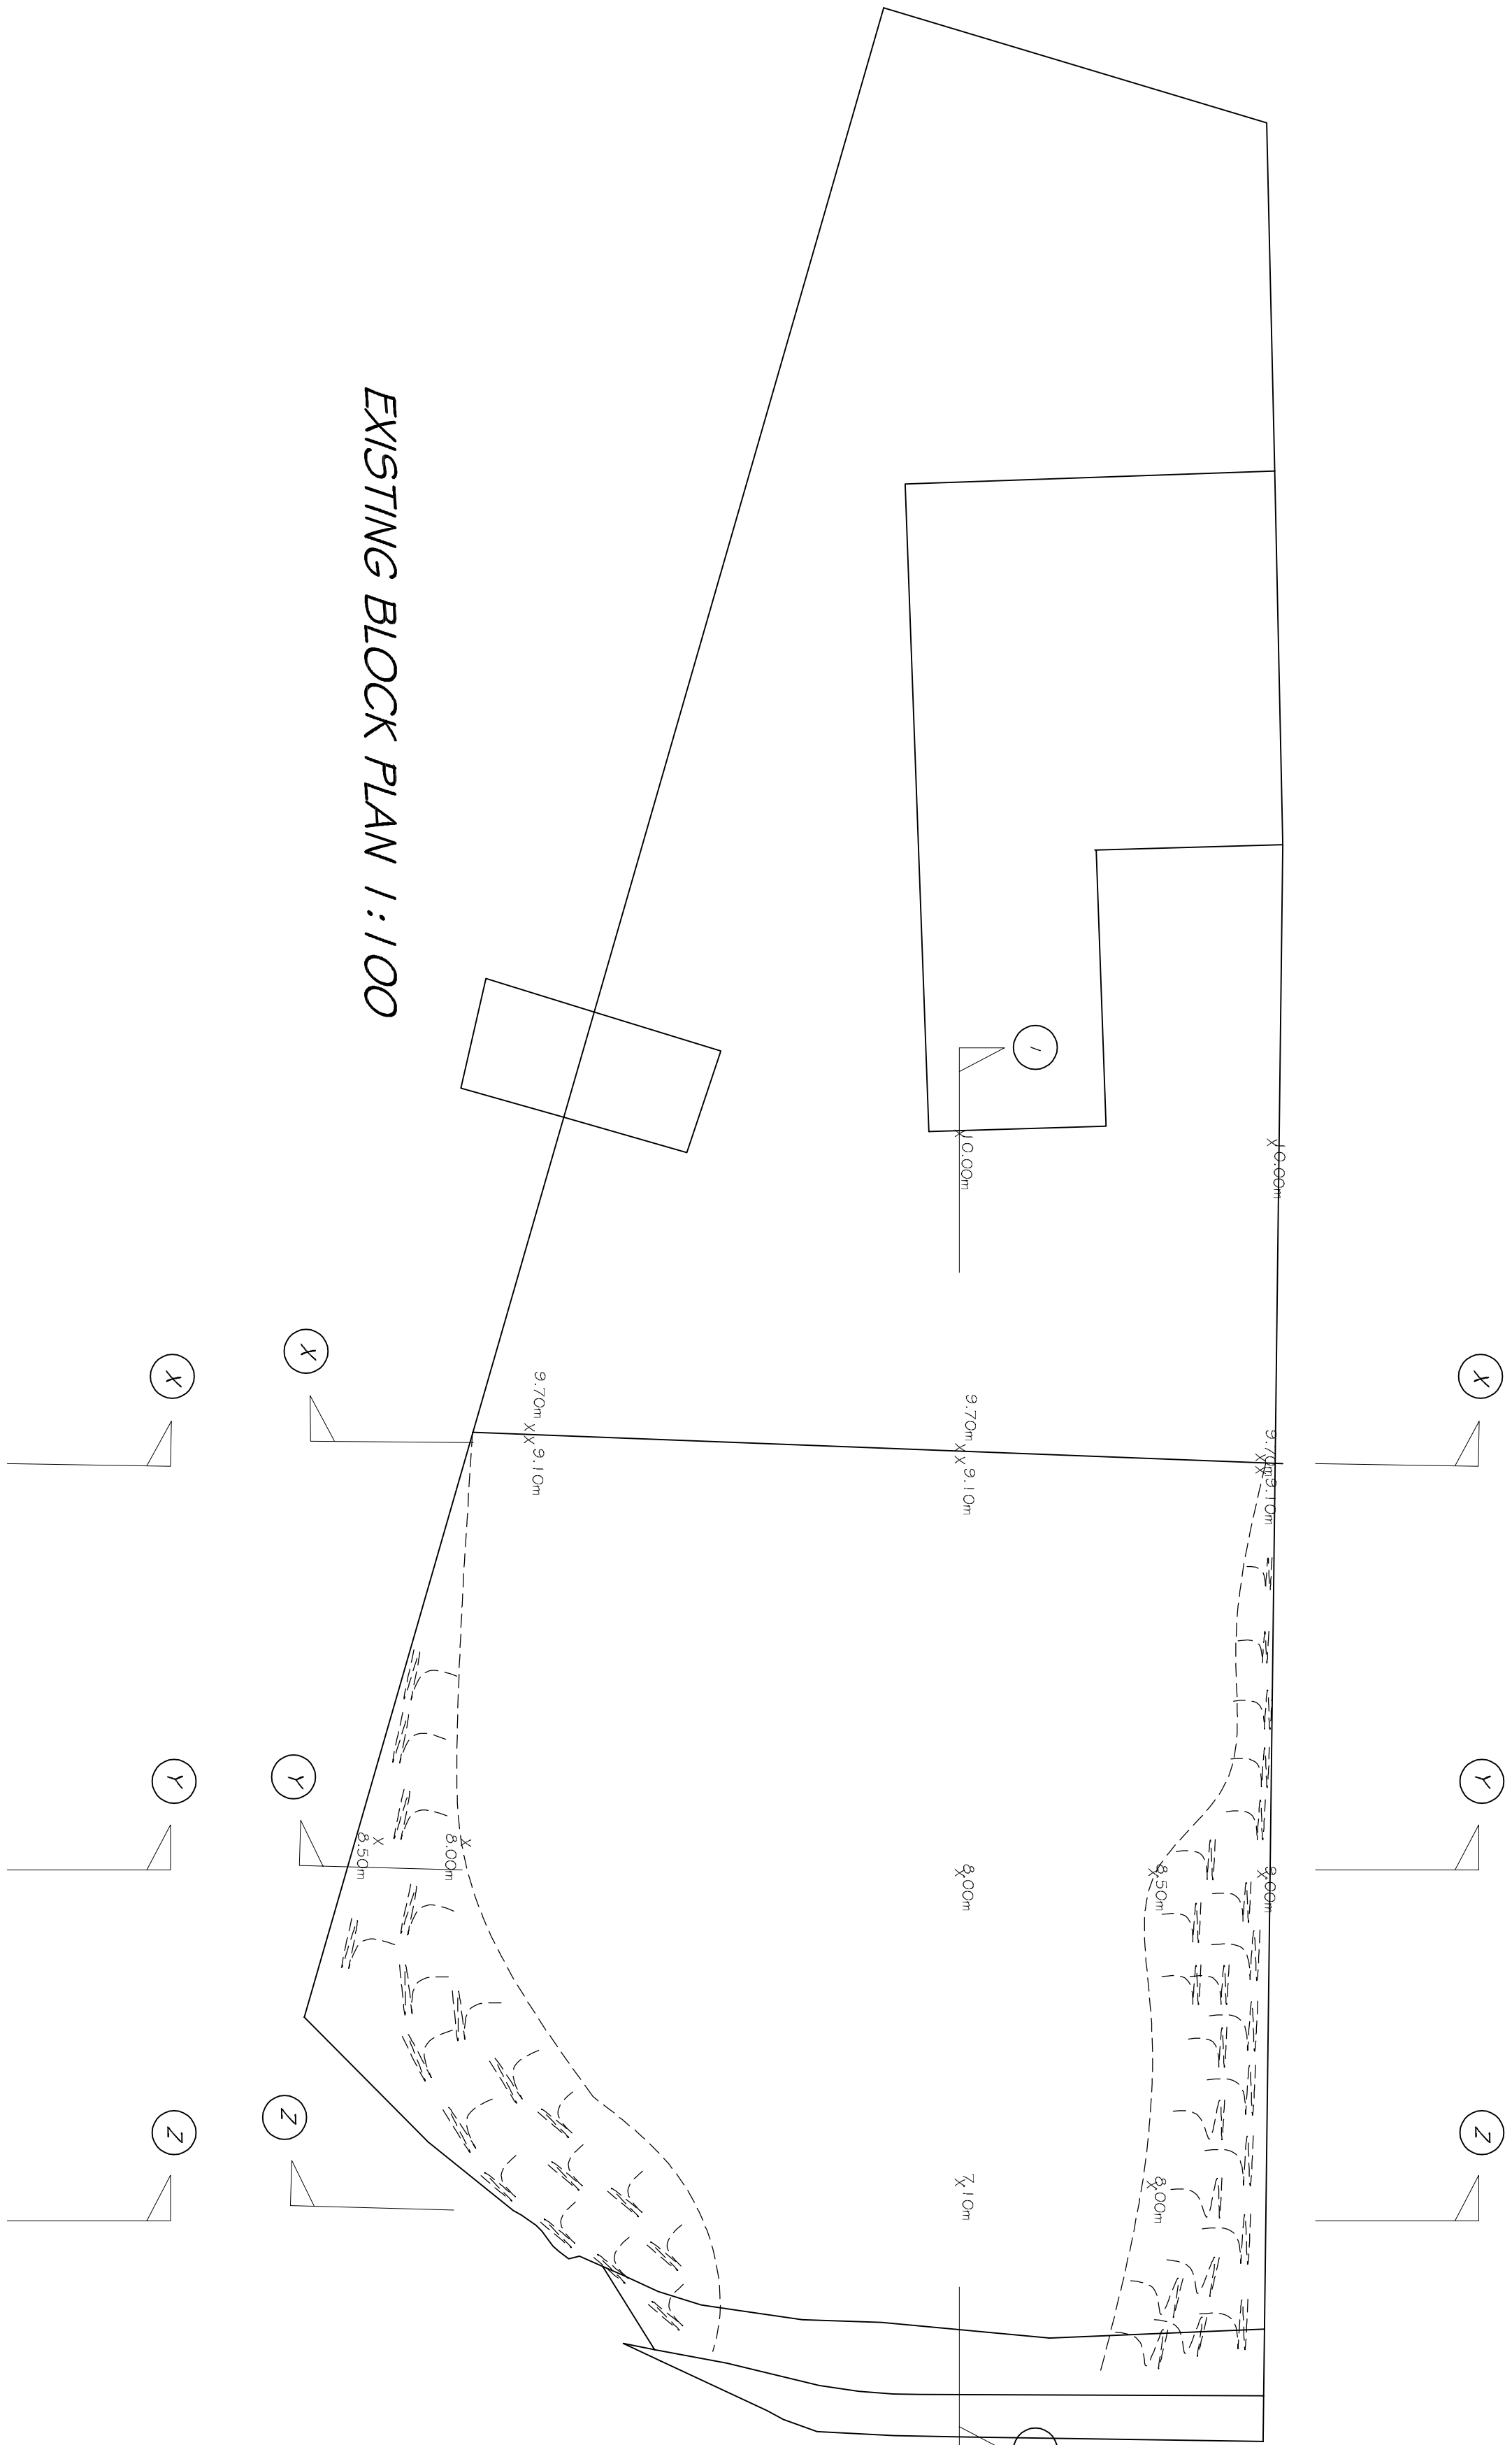

EXISTING BLOCK PLAN 1:100

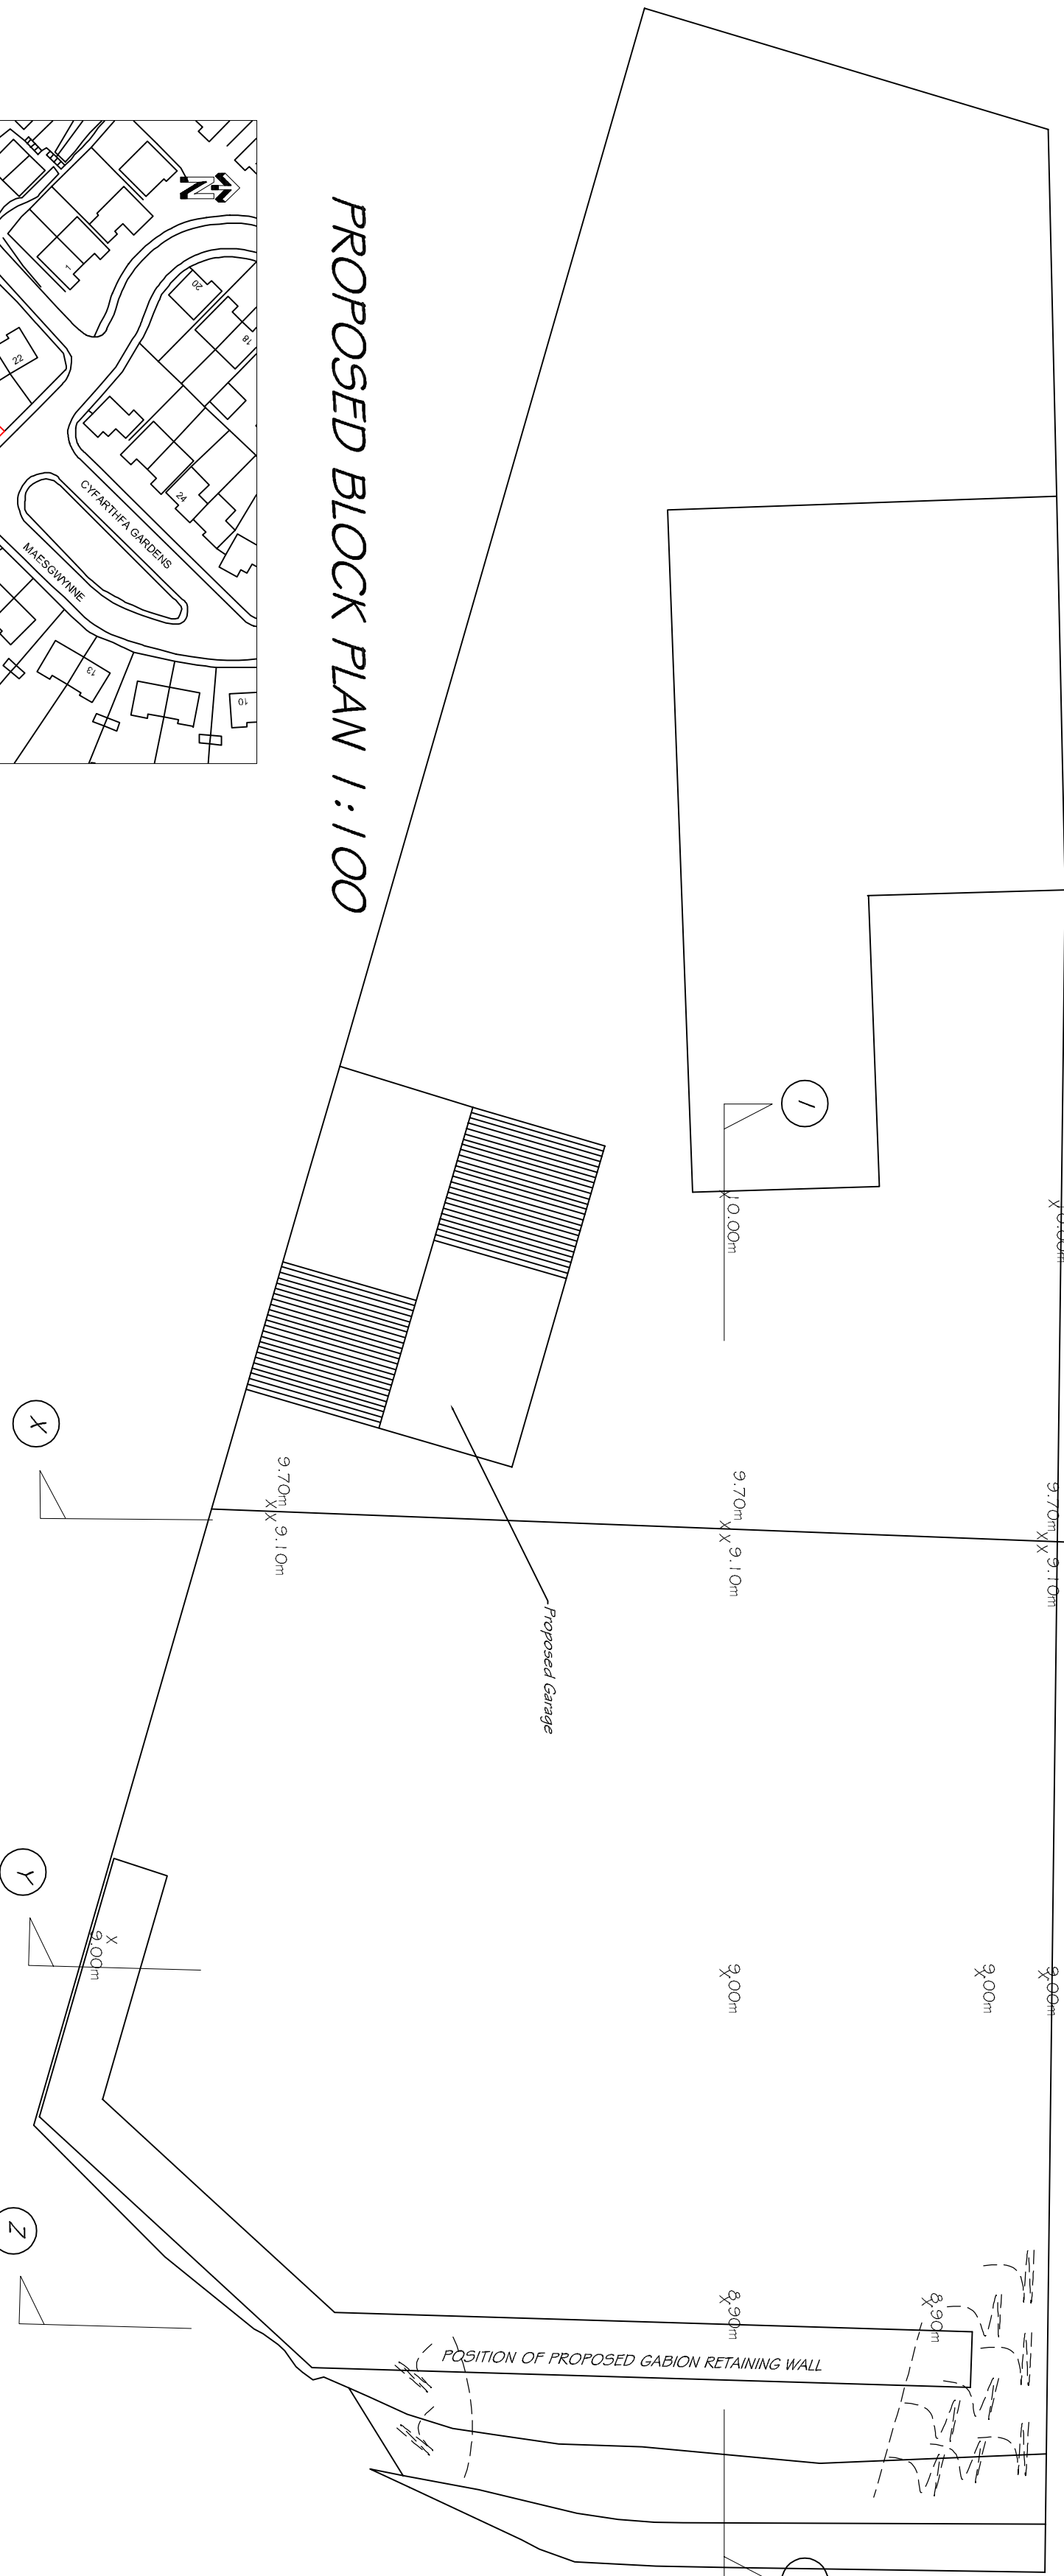


PROPOSED BLOCK PLAN 1:100

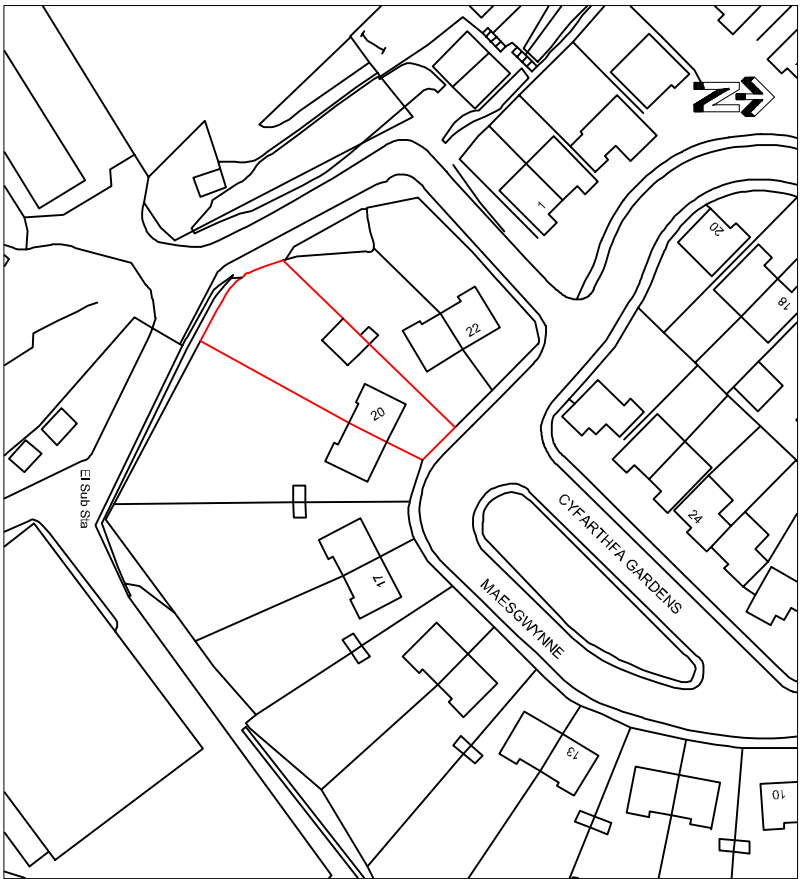


LOCATION PLAN 1:1250


PROPOSED BOUNDARY TREATMENT 1:50

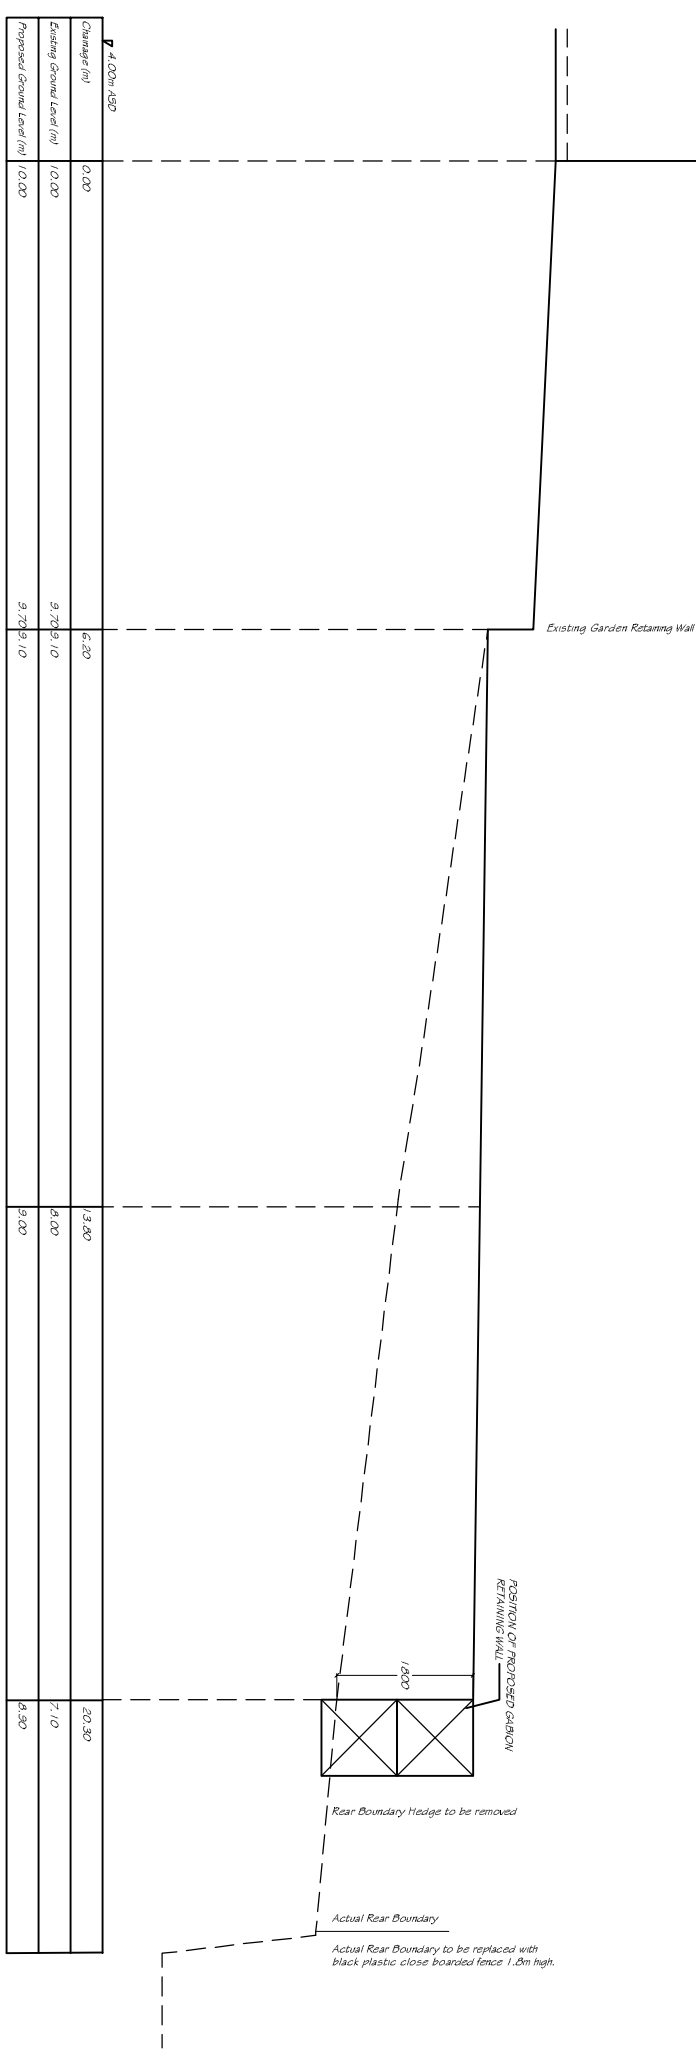


CROSS SECTION I-I

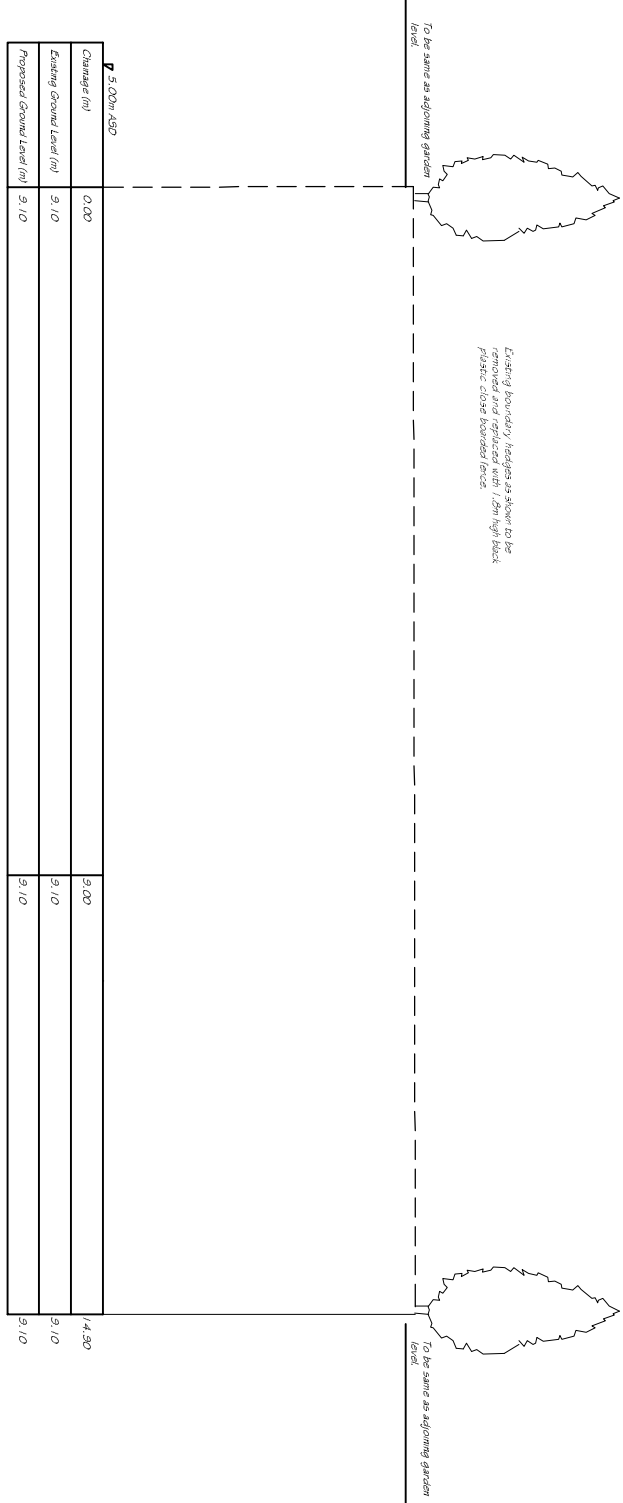

CROSS SECTION X-X

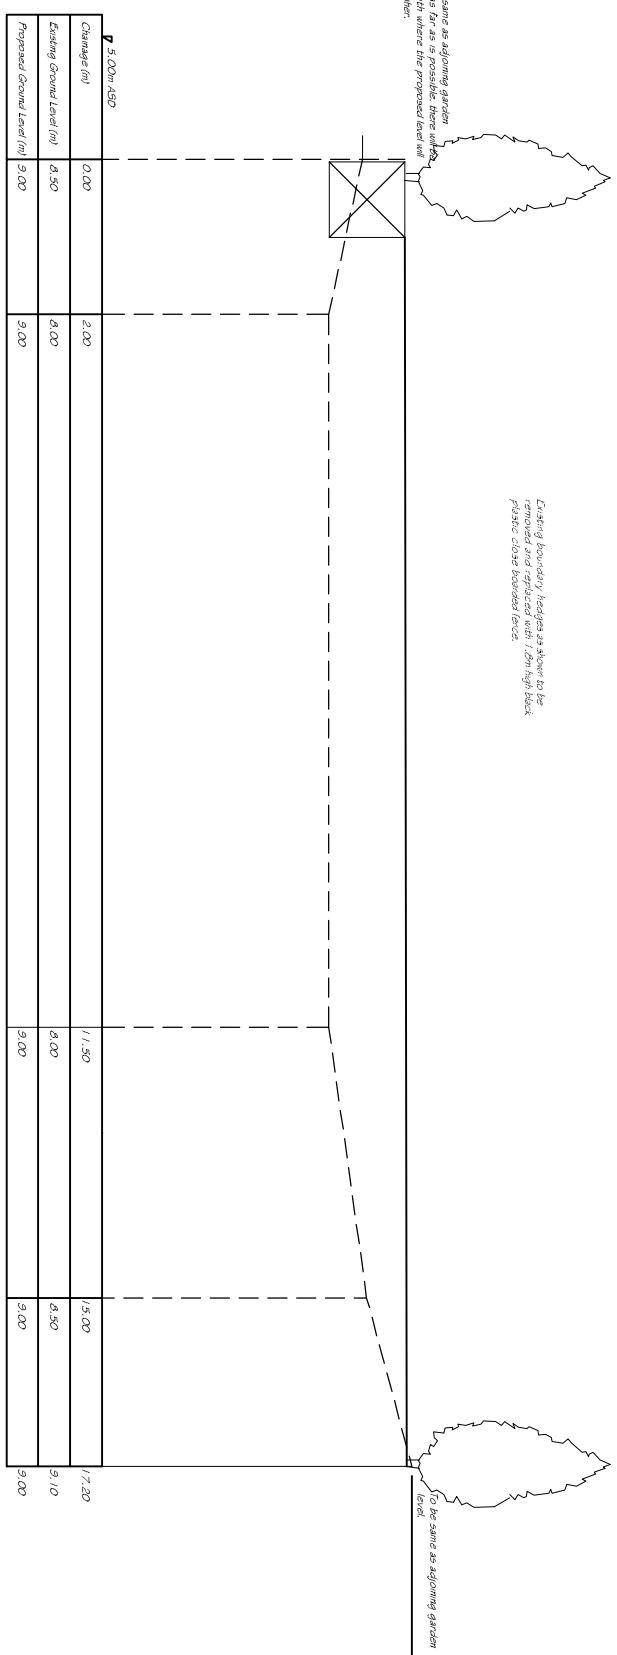

CROSS SECTION Y-Y

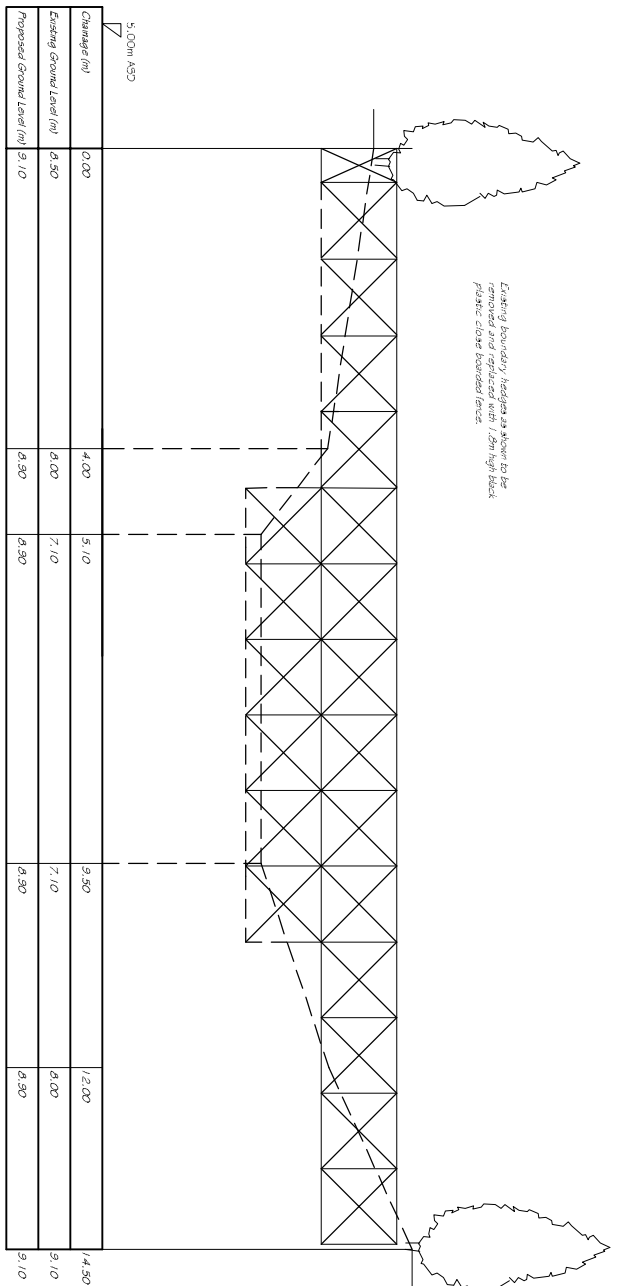

CROSS SECTION Z-Z

NOTE
THE EXISTING SIDE BOUNDARY HEDGES ARE TO BE REMOVED AND REPLACED WITH 1.8 m HIGH BLACK PLASTIC CLOSE BOARDED FENCING WITH 140x100mm POSTS AT 1.80m C/C.
THE REAR HEDGE IS TO BE REMOVED AND THE SAME BOUNDARY TREATMENT TO BE USED ON THE ACTUAL REAR BOUNDARY.