


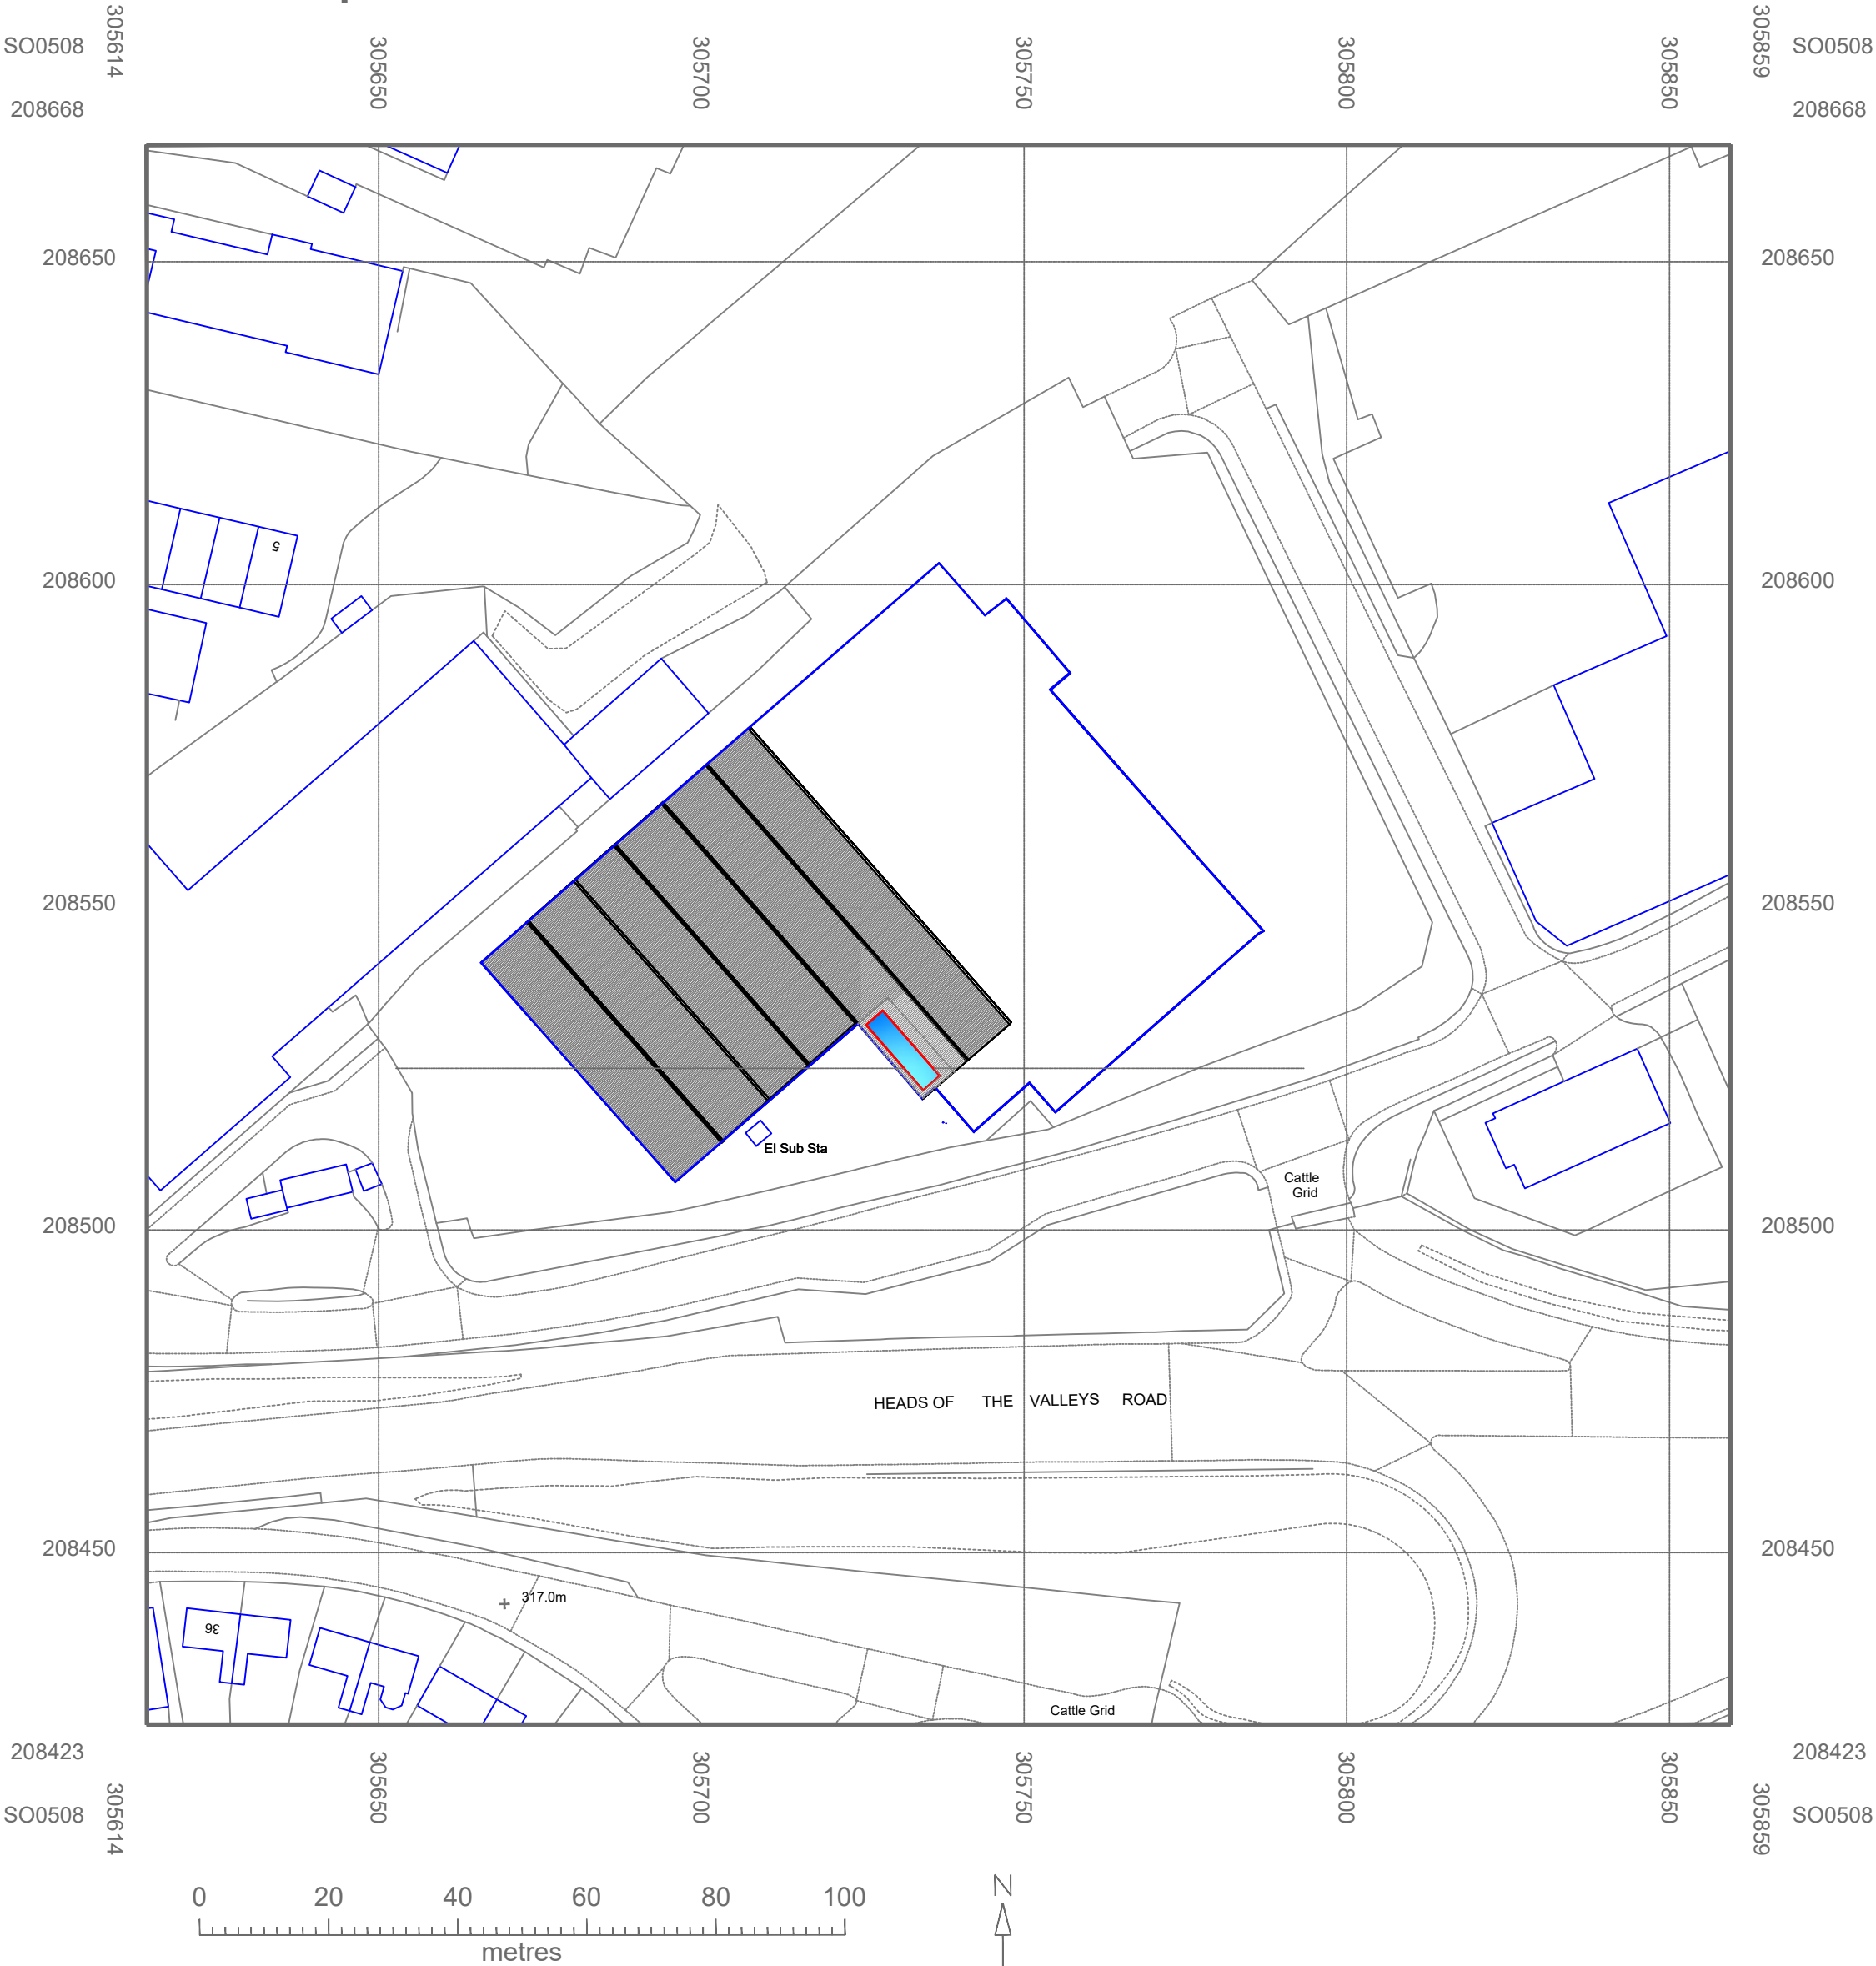

© Crown copyright 2024 Ordnance Survey 100053143

Proposed Location
1:1000

		Utopia Design <i>Architectural Services</i>			
Issued Only for Purpose Indicated					
Drawing Status: FOR PLANNING PURPOSES ONLY					
Client		EFS Systems (UK) Ltd Unit 31 (8) Pant Ind Est Pant Merthyr Tydfil CF48 2SR			
Project		Proposed New Solar Panels on Roof			
Drawn by		Paper		Date	
PT		A2		MAR 24	
Title		Scale			
Proposed Location Plan		1:1000			
		Drwg No			
		EFS 03A			