


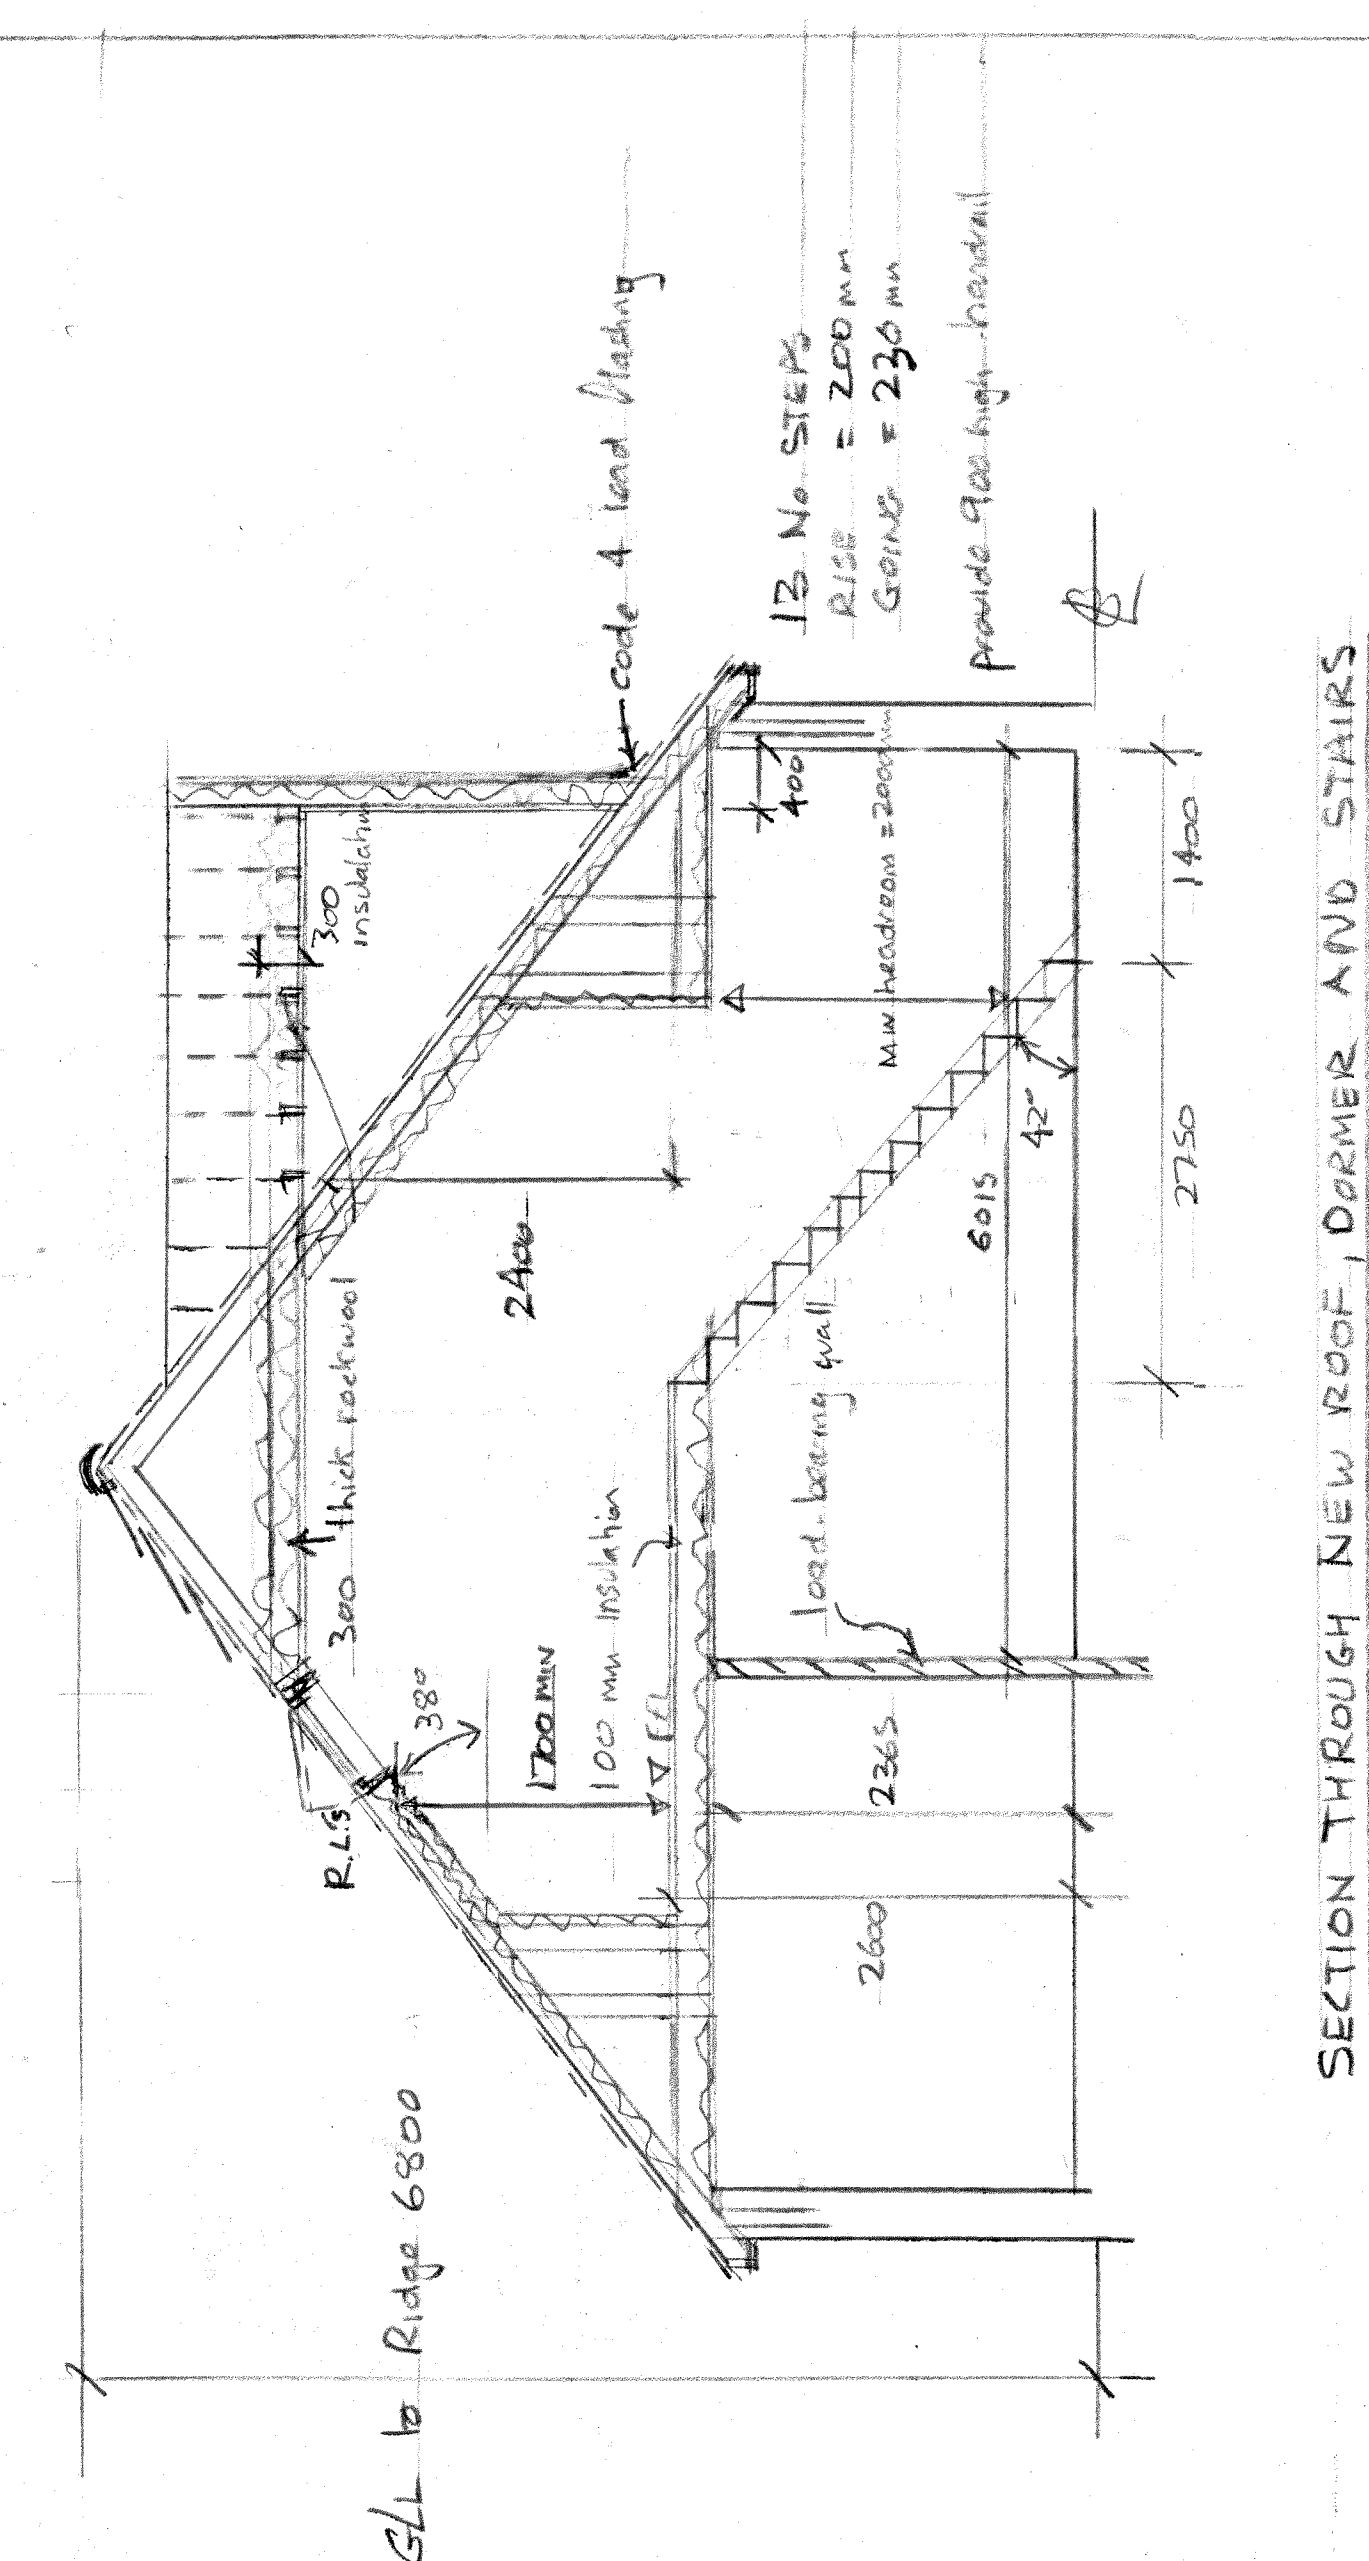
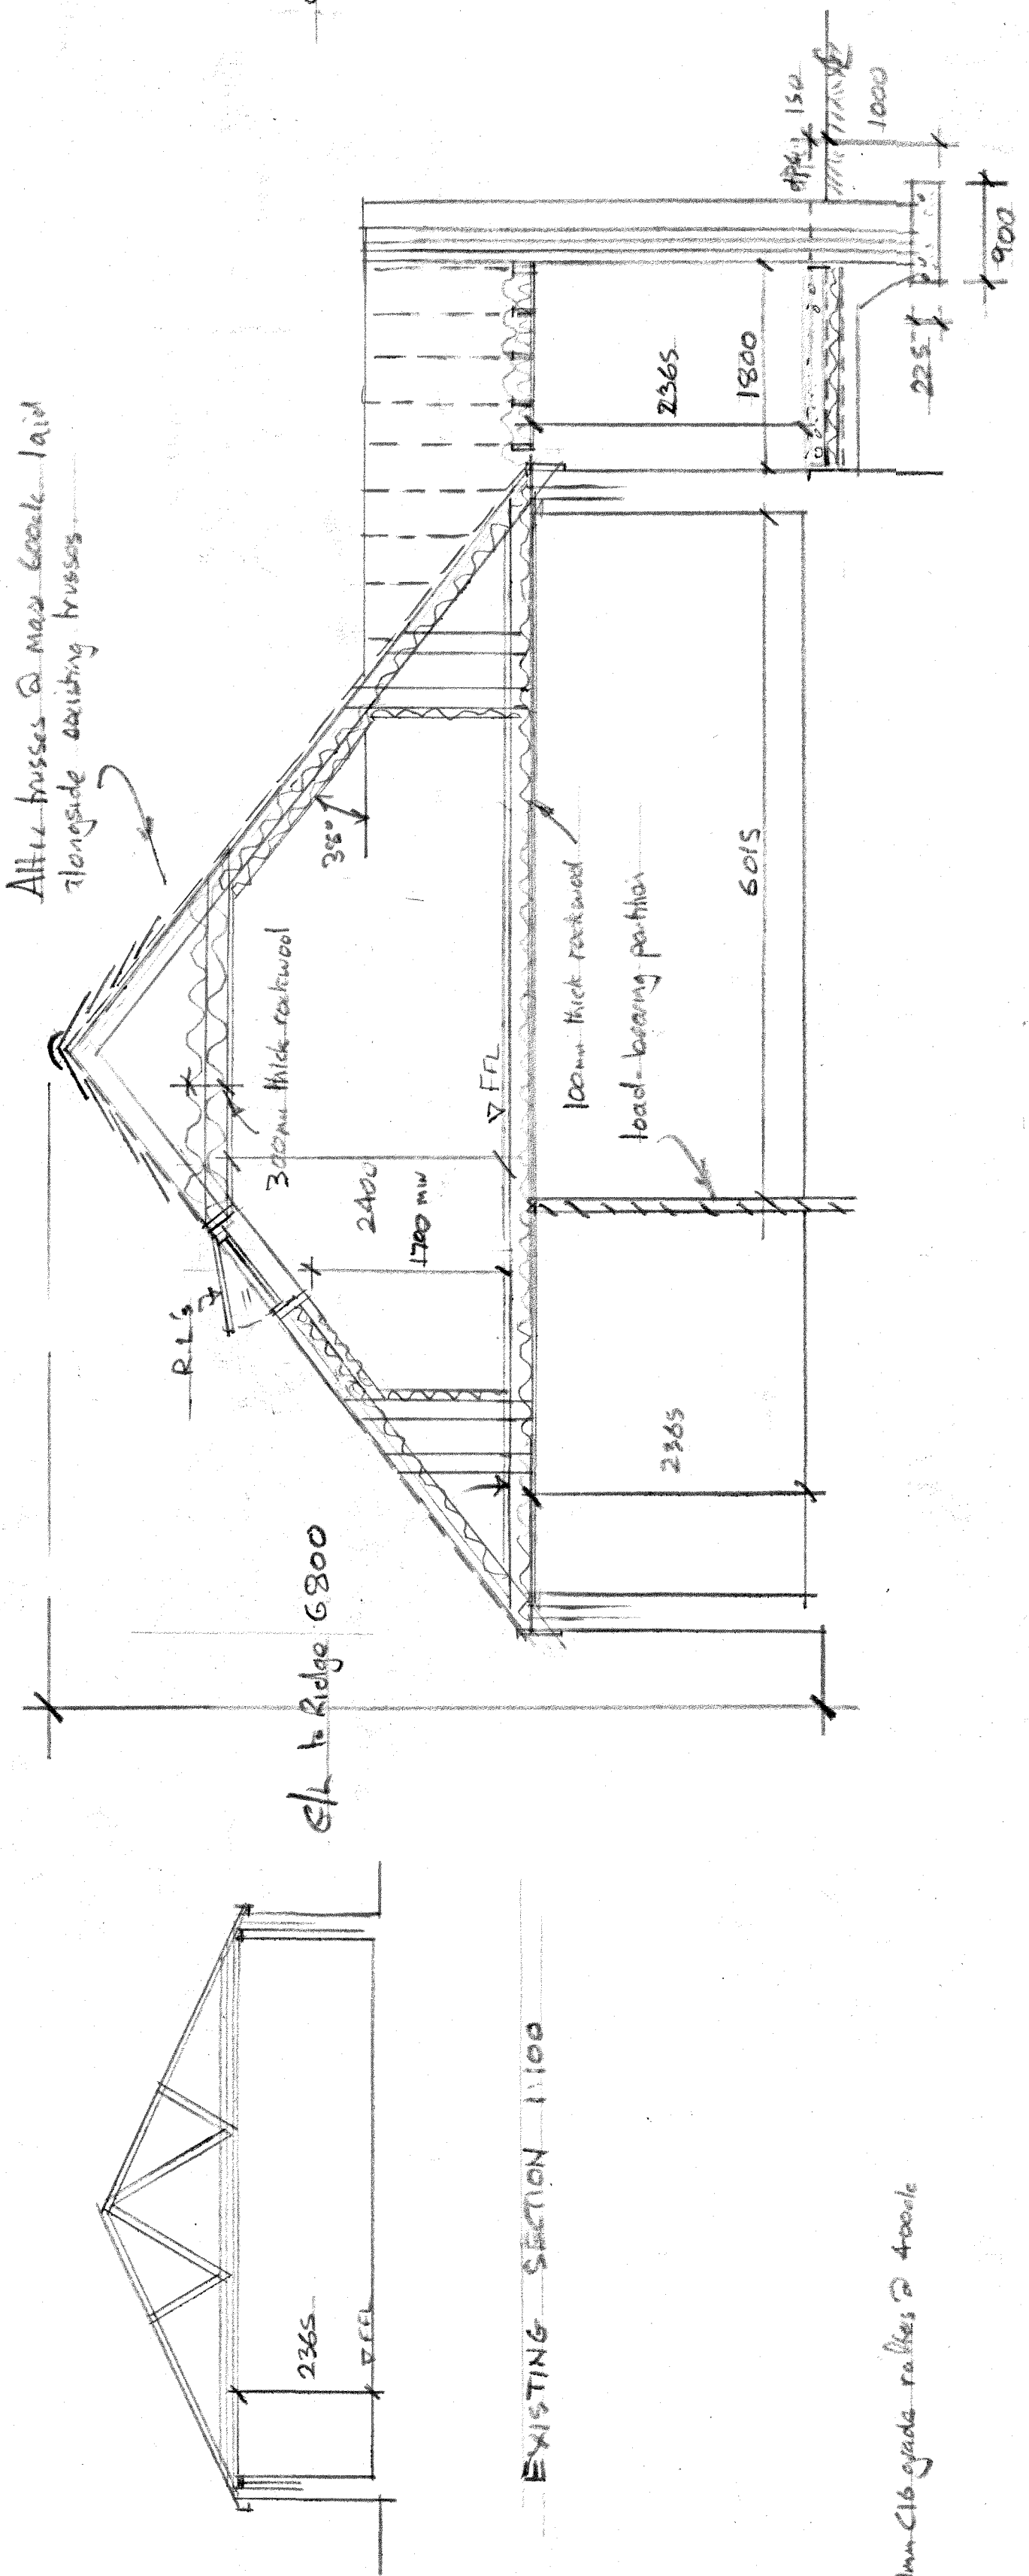
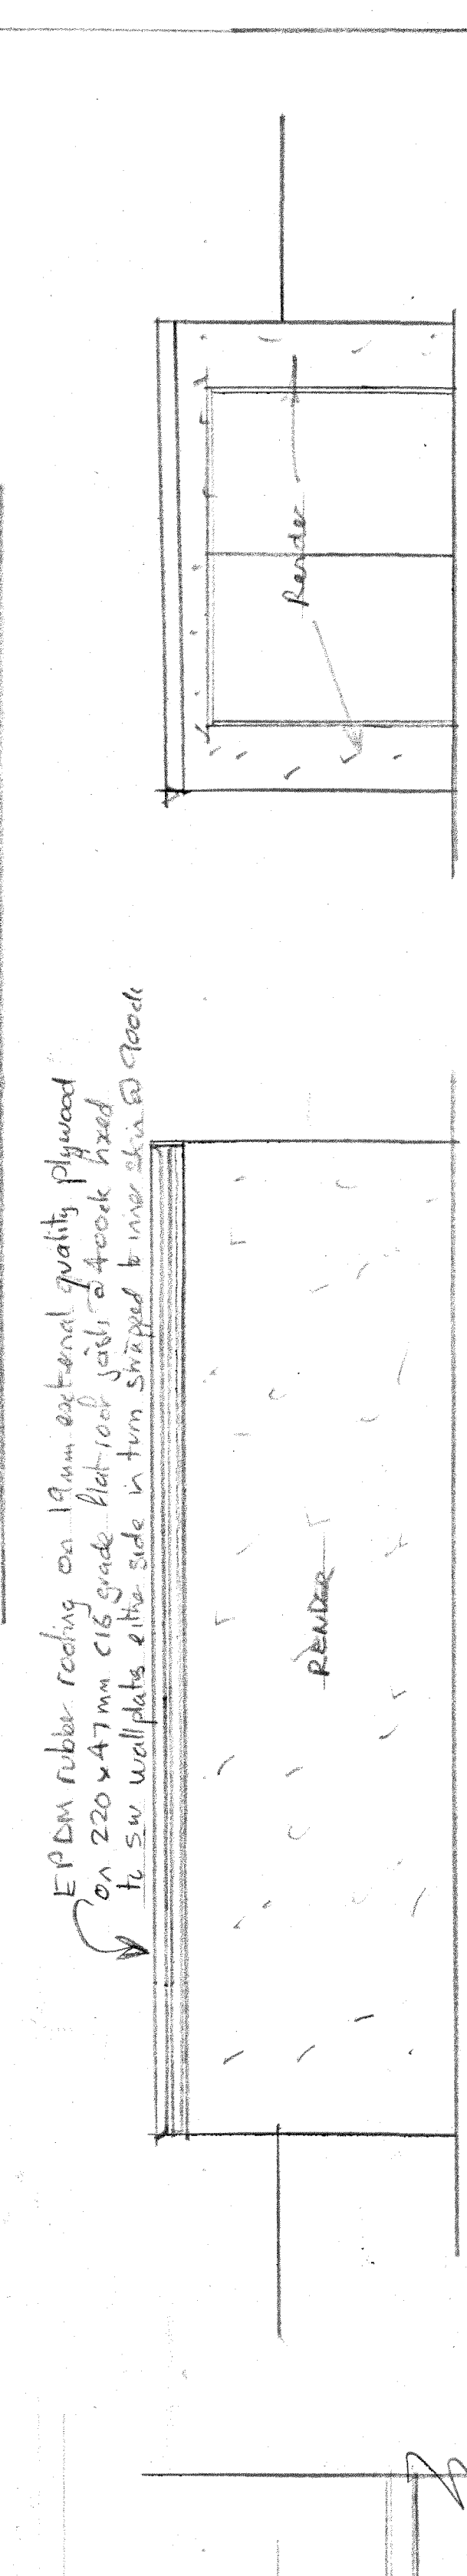


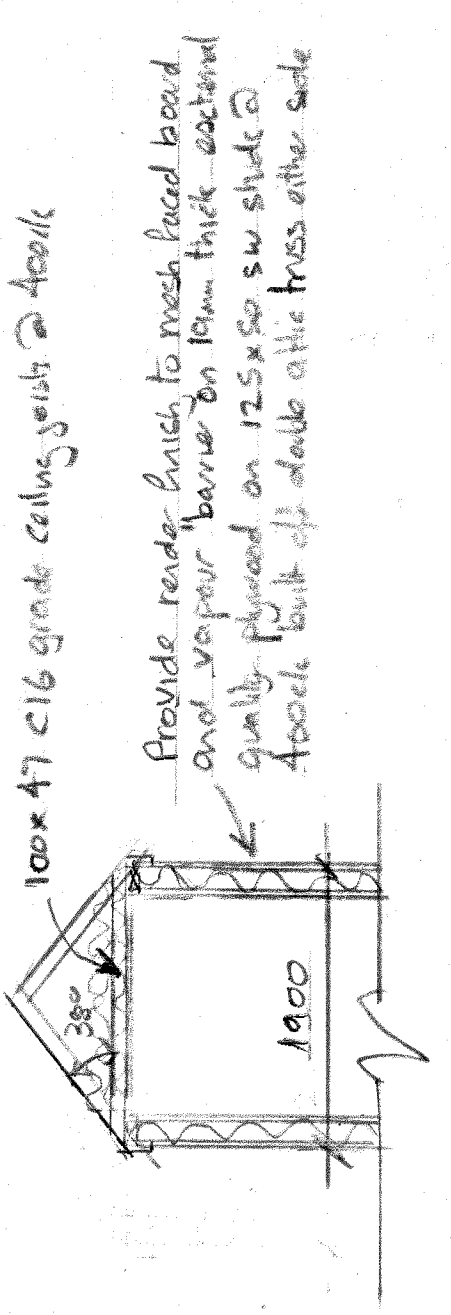


SECTION OF NEW ROOF AND PORCH

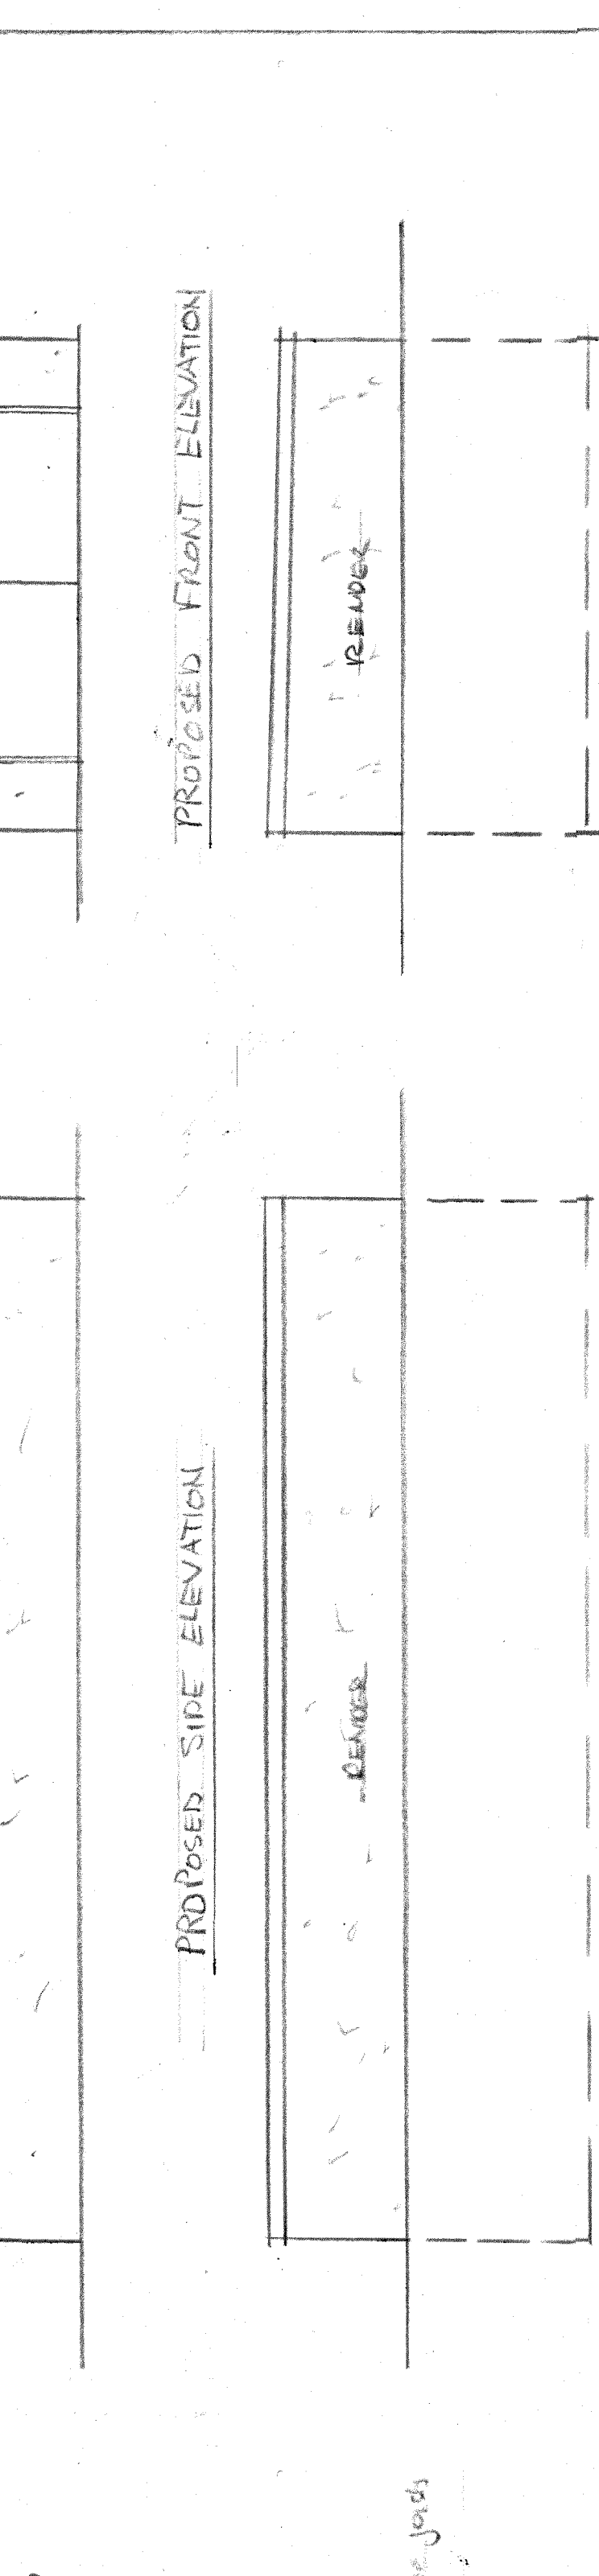


SECTION THROUGH DORMERS

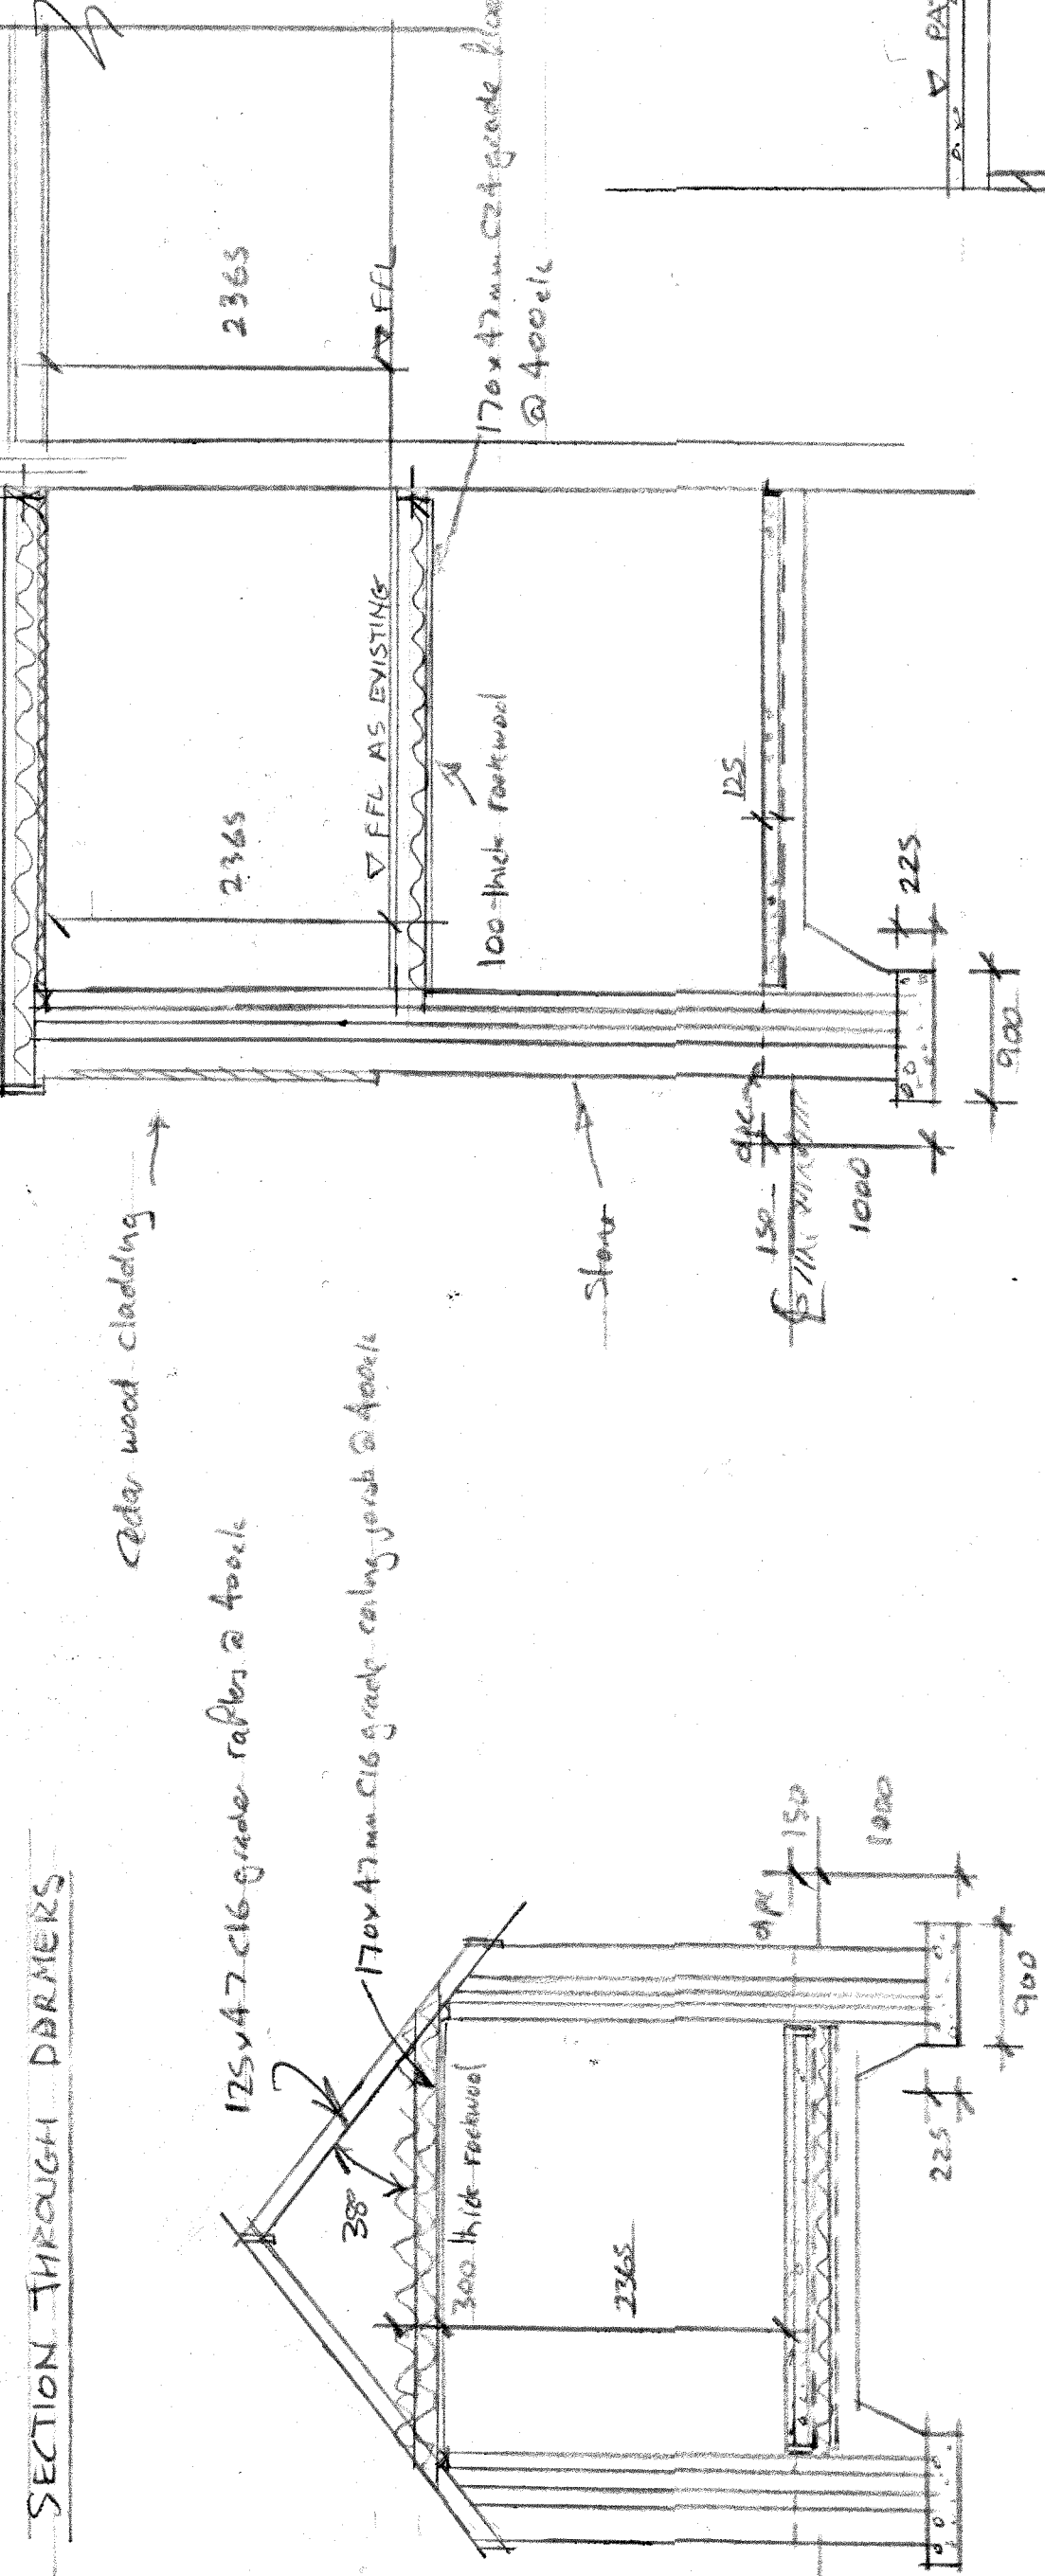

PROPOSED SIDE ELEVATION

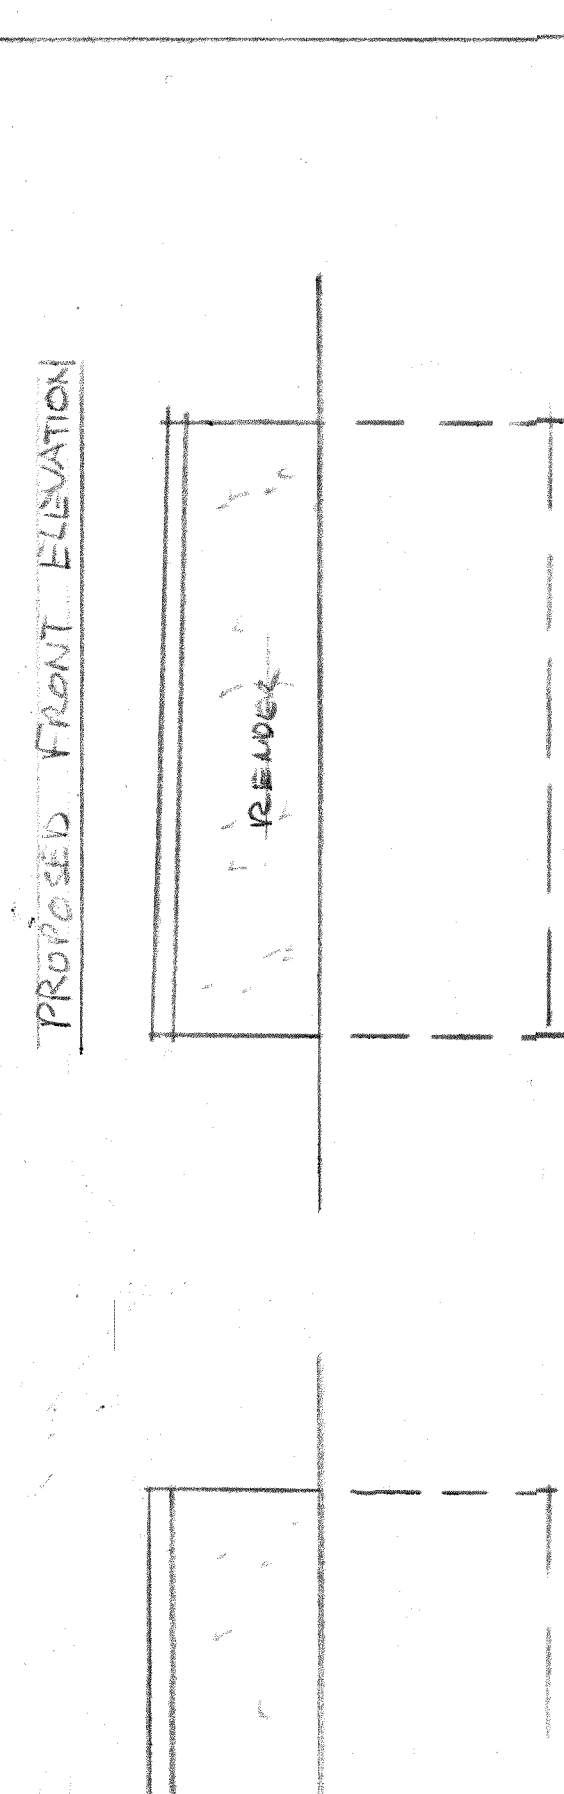


PROPOSED SIDE ELEVATION

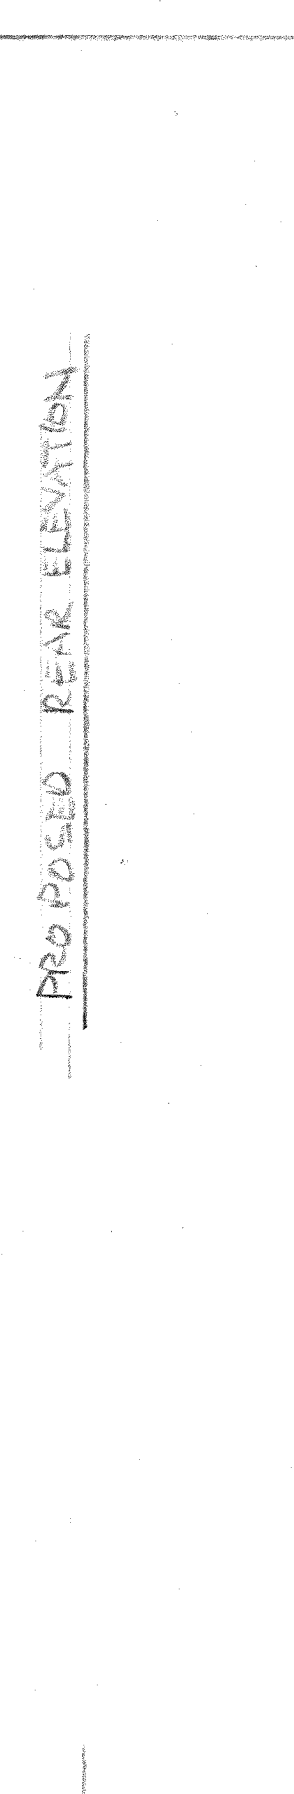

SECTION THROUGH PORCH

SECTION THROUGH EXTENSION TO SIDE

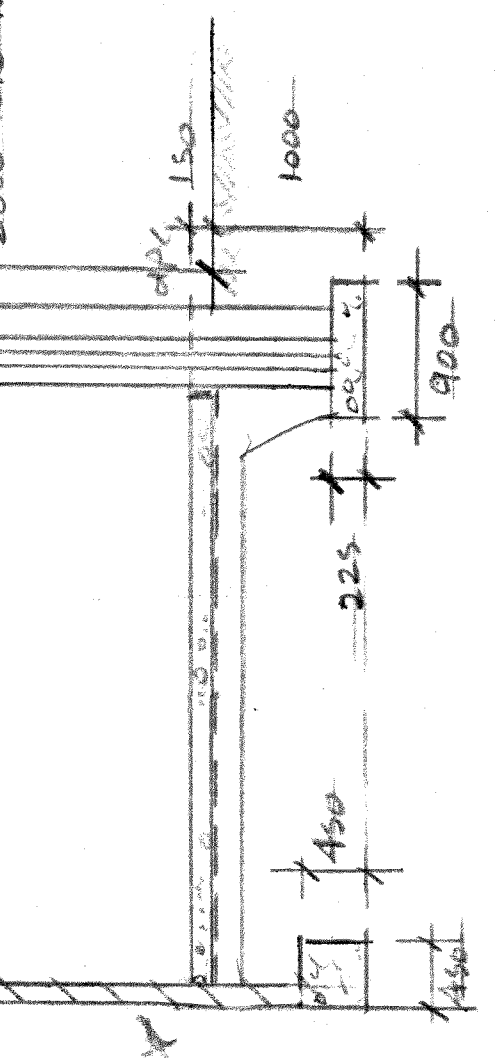

SECTION THROUGH STORE UNDER PATIO AREA

Amendments

- 1) Attic trusses & ridge added to sections with heights A & B. 10/11/21
- 2) Position of rear rooflights added. A & B. 10/11/21
- 3) Ridge line lowered, dormers narrowed, windows to floor removed, side area extended and altered with flat roof. 10/11/21
- 4) Section/position of rooflights to rear altered. A & B. 10/11/21

300

PROPOSED ATTIC CONVERSION WITH NEW ROOF & 2 No. DORMERS EXTENSION TO SIDE, PORCH & REAR AND STORE (AMENDED)

ADDRESS
DELFAYN, HEAL Y MIN YDQ, CEFN COED
- MERTHYR TYDFIL, CF48 2NQ

REVISION	SCALE	DATE	BY	CHKD
3E of 3	1:50, 1:100	JAN 2023	A. JELLYNS	