




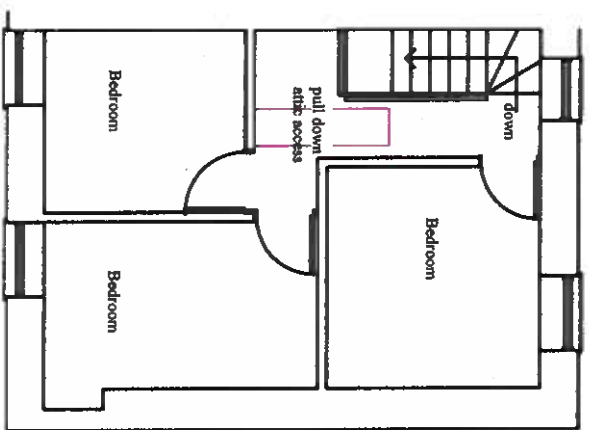


Existing First Floor

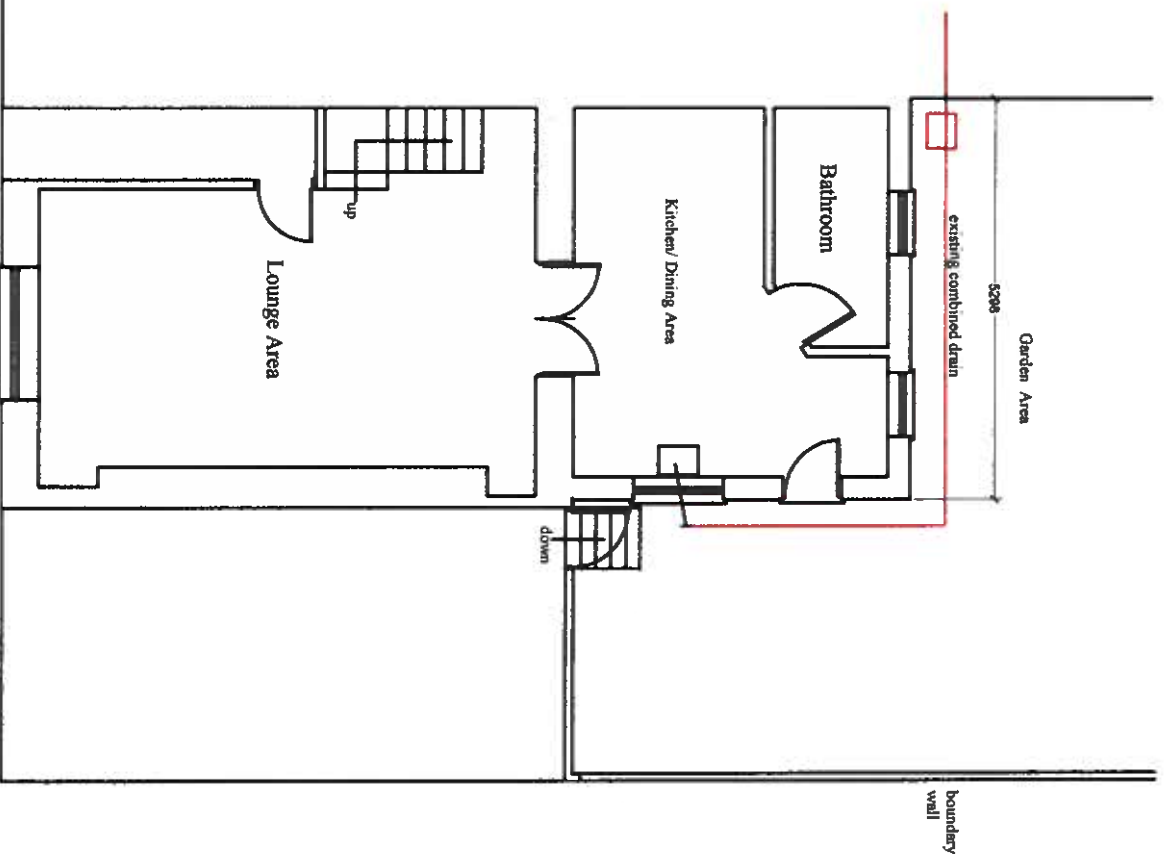


Existing Ground Floor

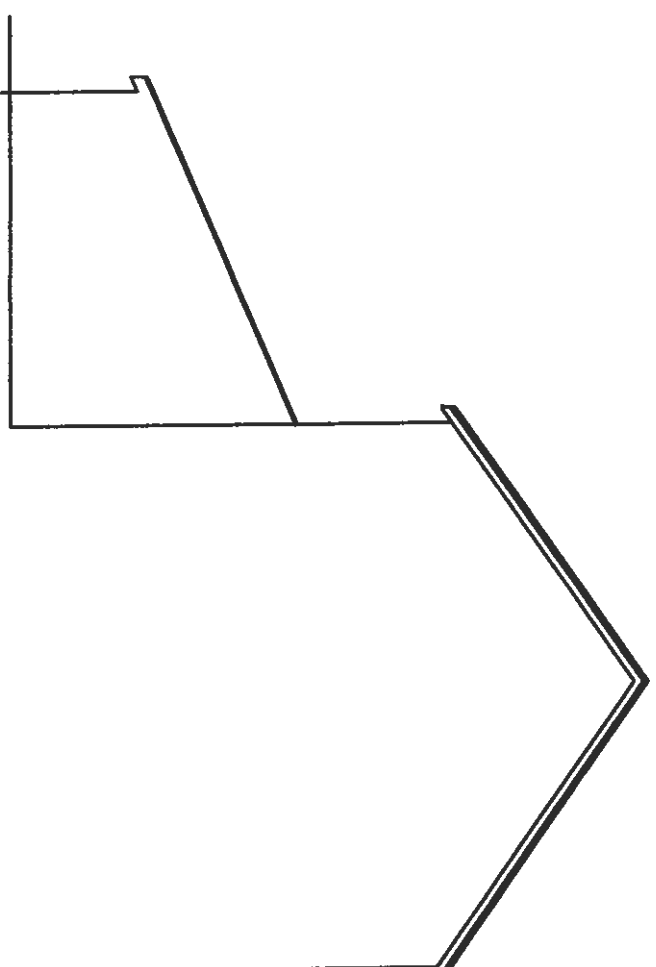

Existing Side Elevation

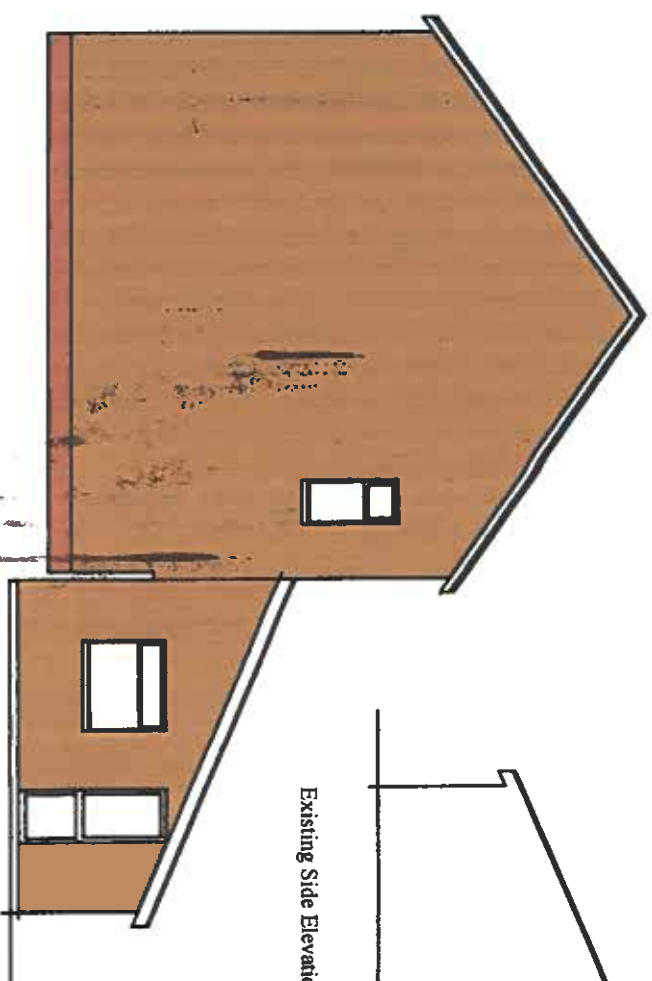

Existing Side Elevation

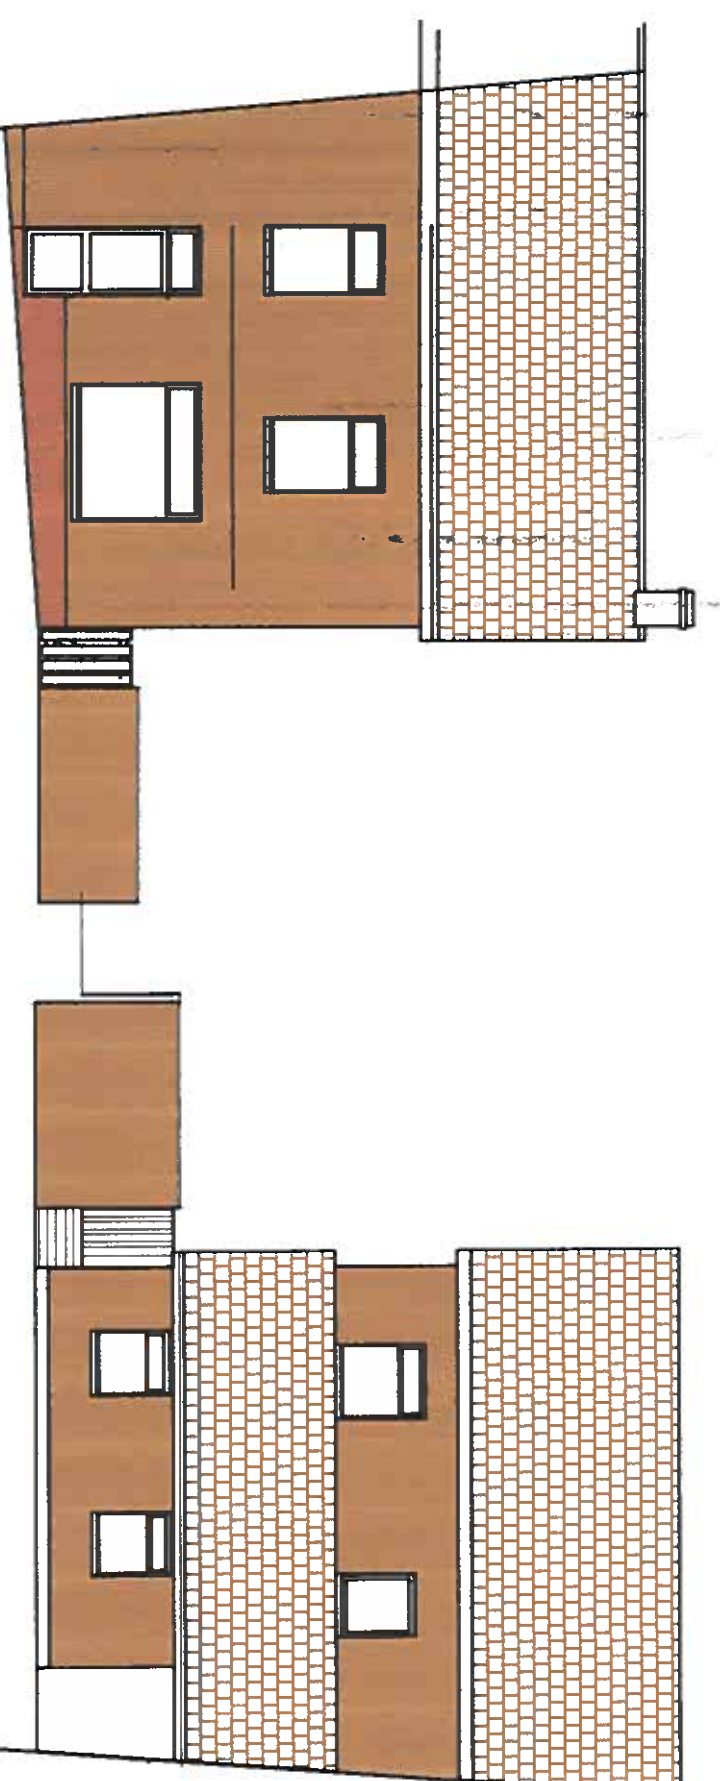

Existing Front Elevation

Existing Rear Elevation

Proposed Extension and Alterations to
No38 Windsor Road, Edwardsville,
Treharris CF465NP for Mr S Tandy.

Scale: 1/100