


IN CASE OF DOUBT OR DISCREPANCIES PLEASE REFER TO ARCHITECT FOR INSTRUCTIONS.
USE GIVEN DIMENSIONS ONLY. DO NOT SCALE
THIS DRAWING IS COPYRIGHT.

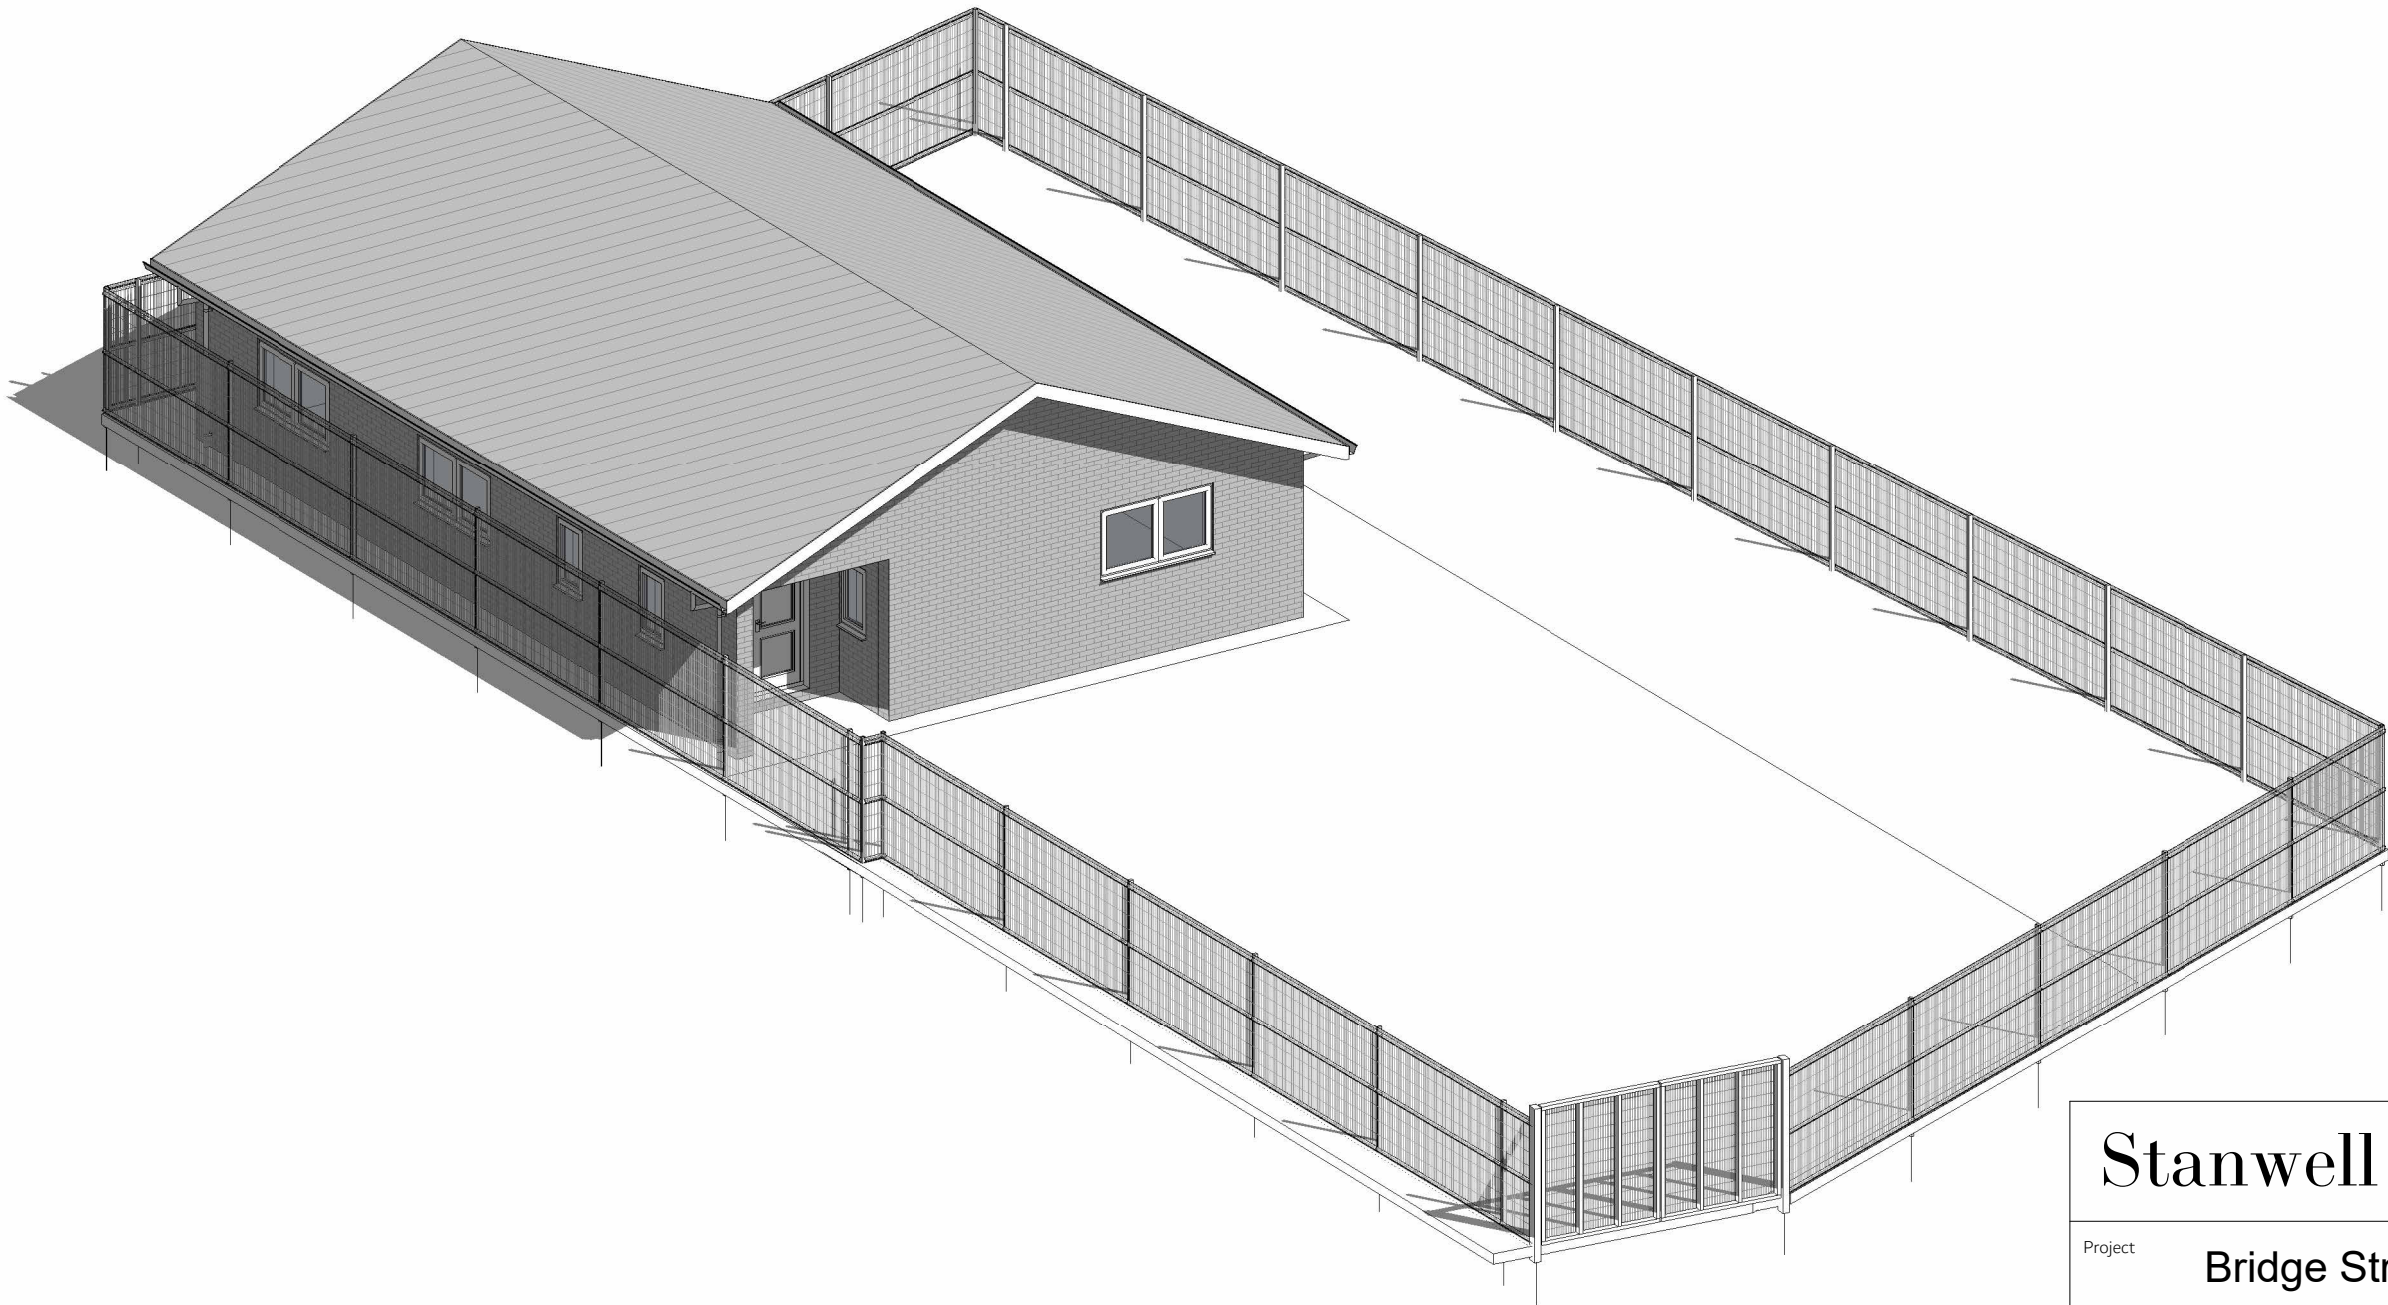

Purpose of Drawing:

PLANNING

Stanwell Architects

Project

Bridge Street, Aberfan			
Date	Drawing No.	Drawn by	Scale (@ A3)
November 23	A104	GCP	
Client	Drawing Name		REV
J Howe	Existing 3D View		
gary@stanwellarchitects.co.uk		Tel: 07980 865879	
Company No: 13506844 Reg address: 7 Herbert Terrace, Penarth, CF64 2AH			