




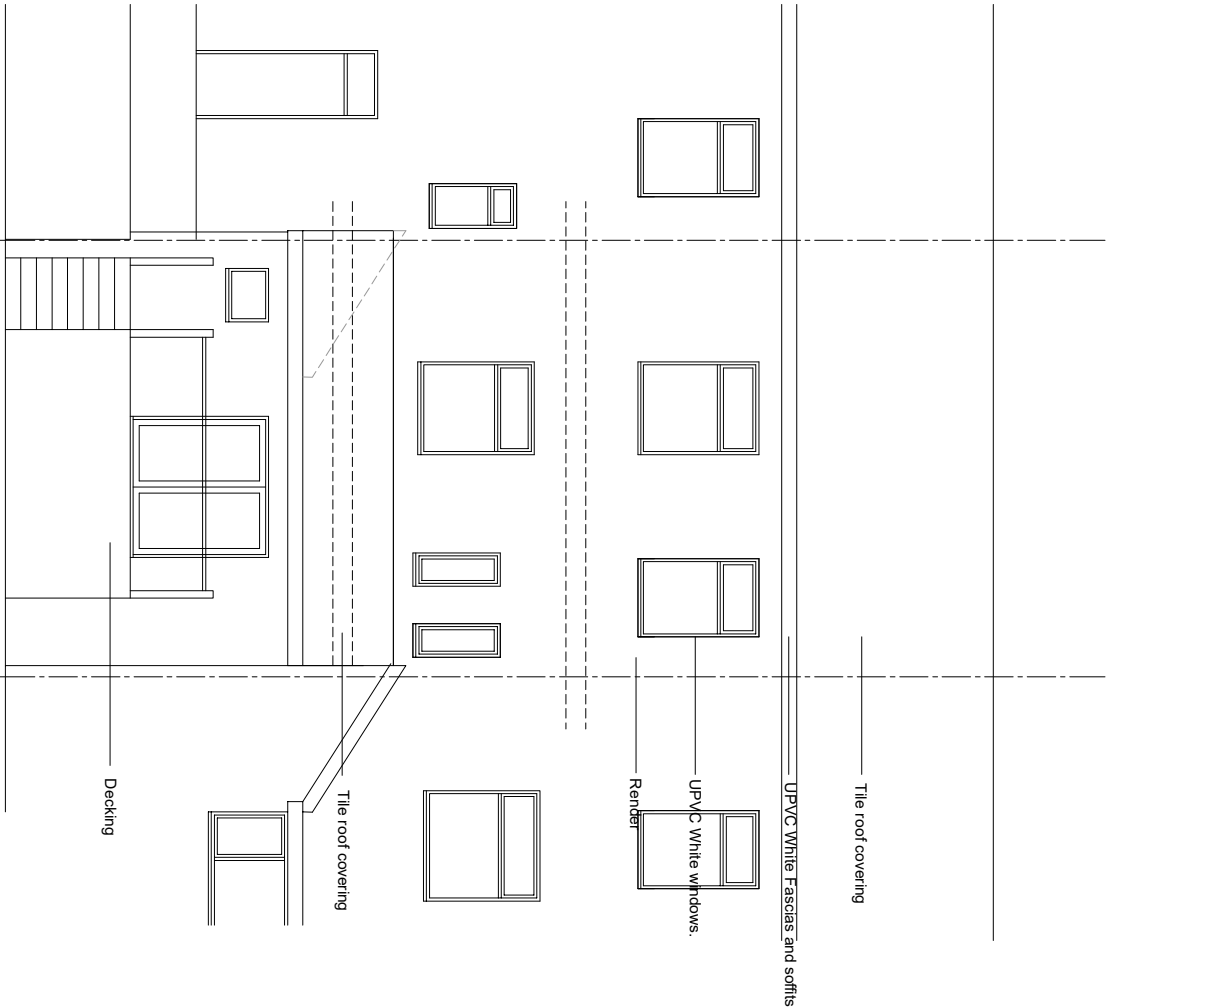

EXISTING REAR ELEVATION

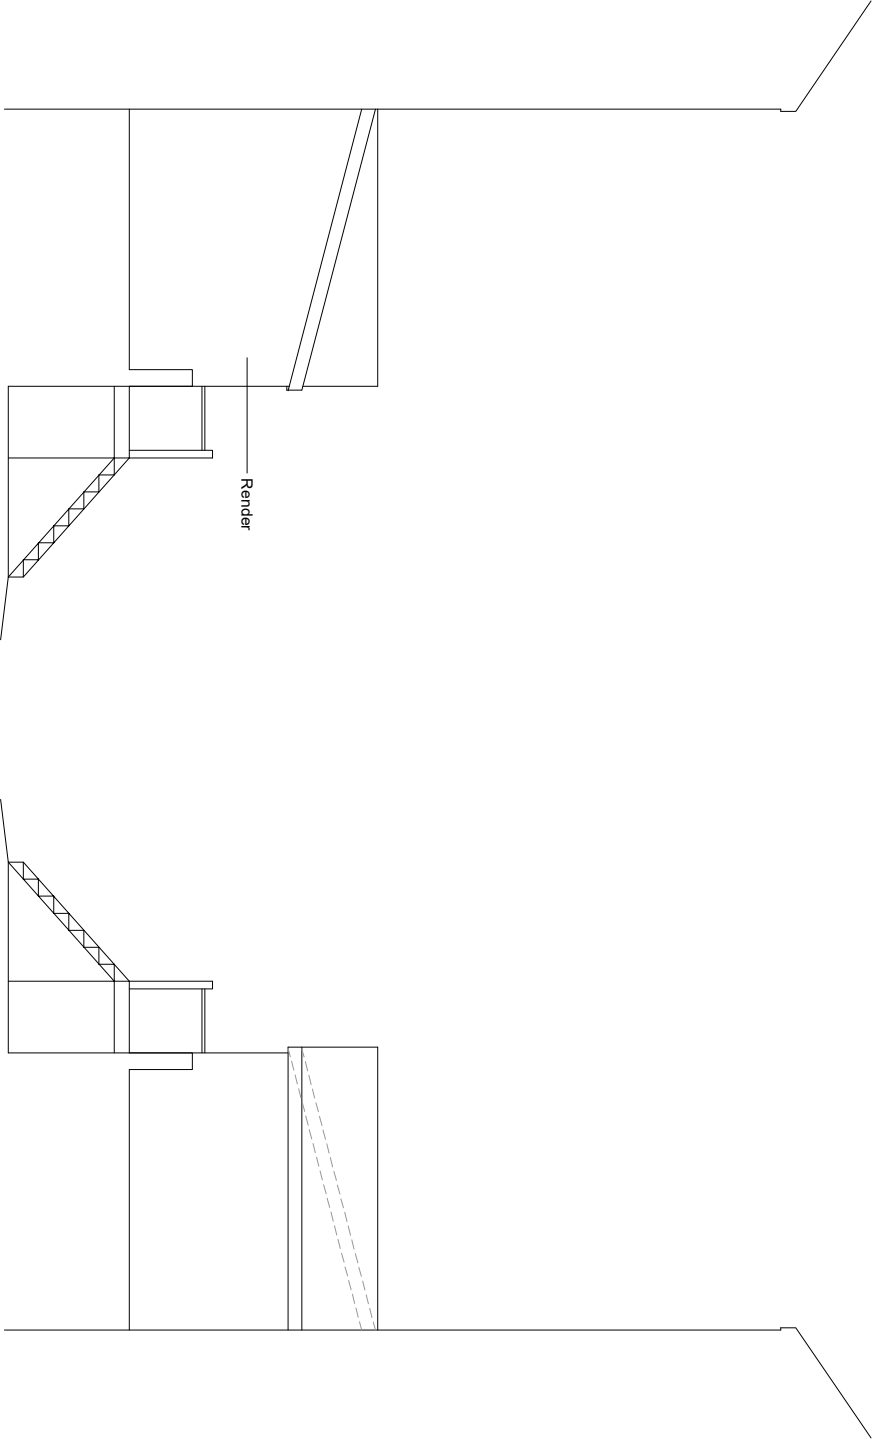

EXISTING SIDE ELEVATION

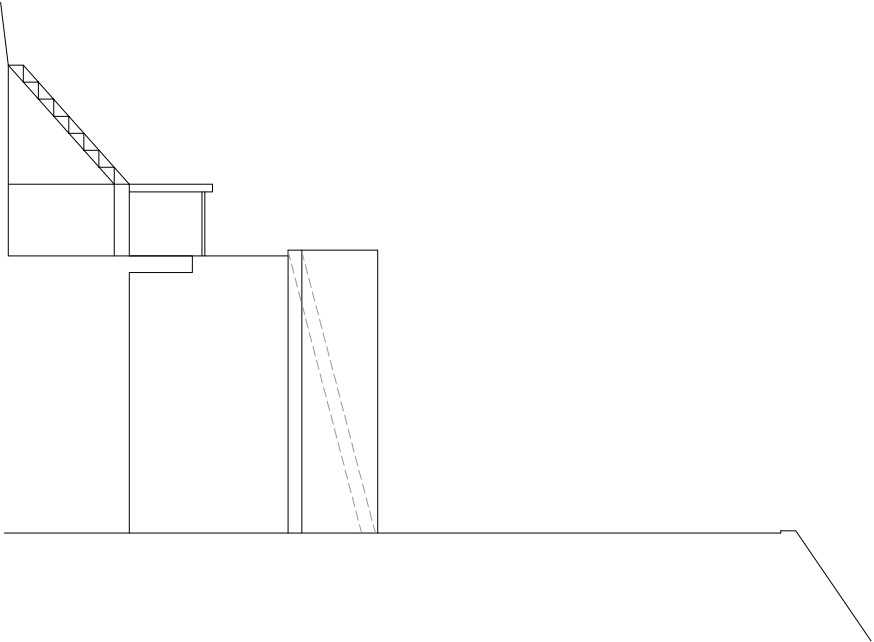

EXISTING SIDE ELEVATION

AMENDMENTS: A. Boundaries adjusted. Feb. 2021
B. Window to No 24 adjusted. April 2021
B. Rear external stairs adjusted. May 2021

k.j.lloyd AADip, RIBA
CHARTERED ARCHITECT
49 Coed Y Pia, Llanbriadach
Caerphilly, CF83 3PT

PROJECT
PROPOSED REAR EXTENSION
23 HANOVER STREET
MERTHYR TYDFIL
CF47 8SW
SCALE
1:100 @ A3
DRAWN
KL
DATE
JAN 2021
PRO. NO.
02

DRAWING
EXISTING ELEVATIONS

THIS DRAWING IS COPYRIGHT