
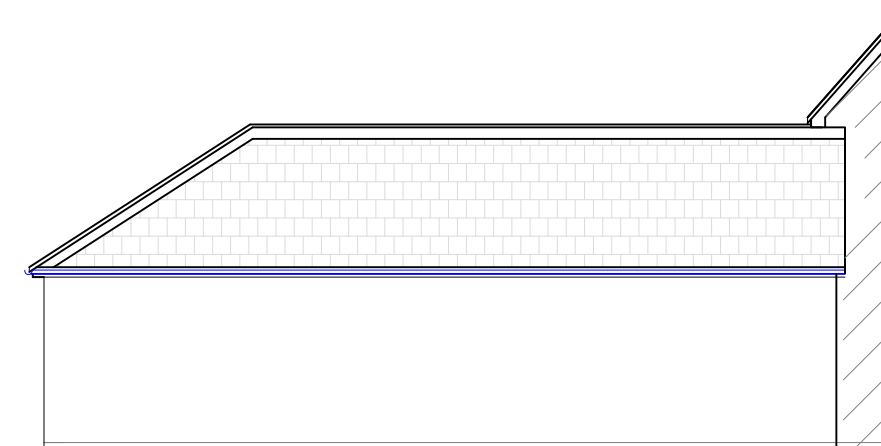
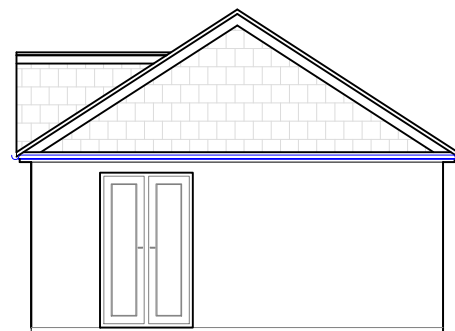
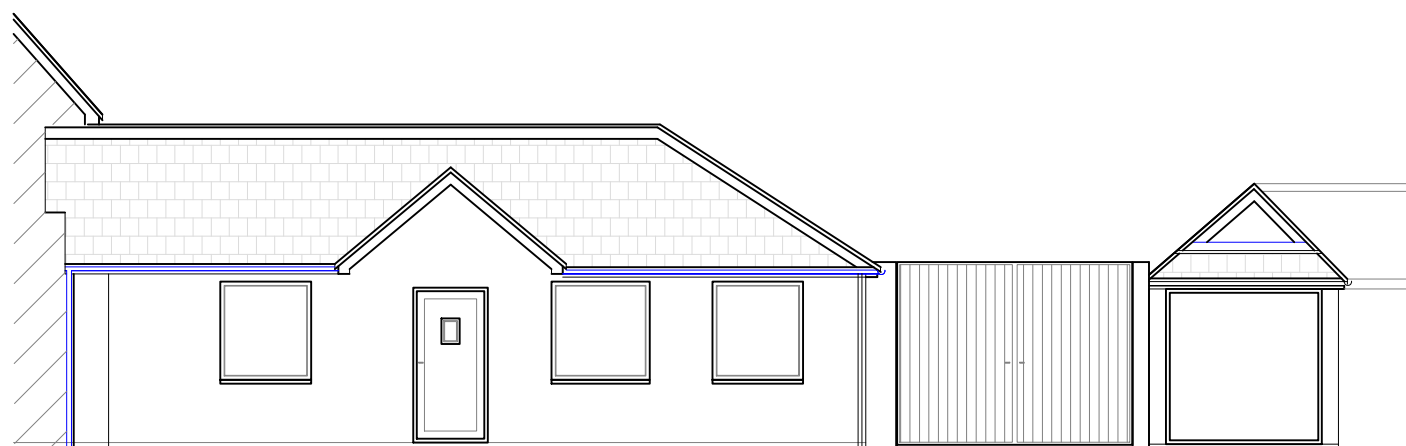
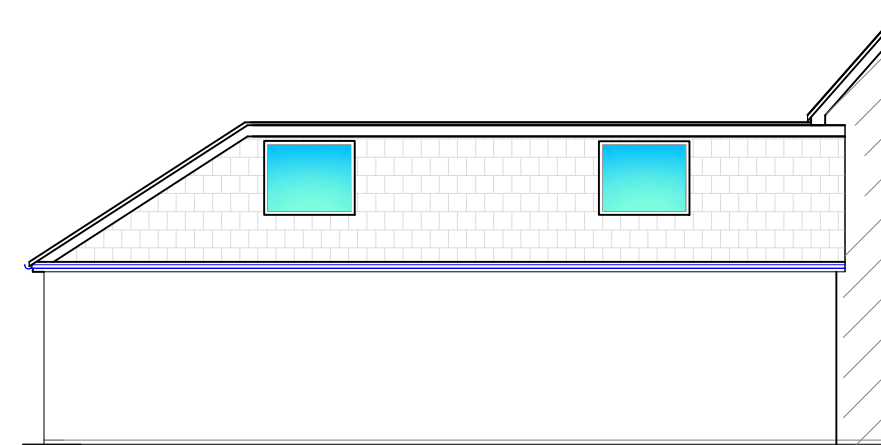
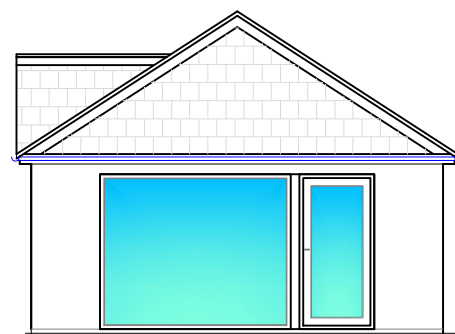
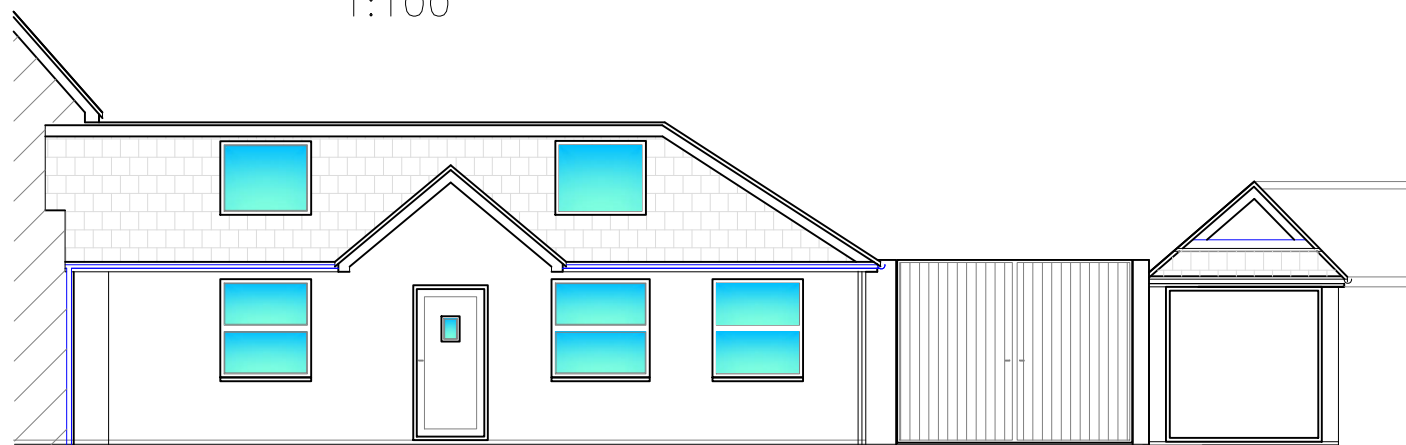
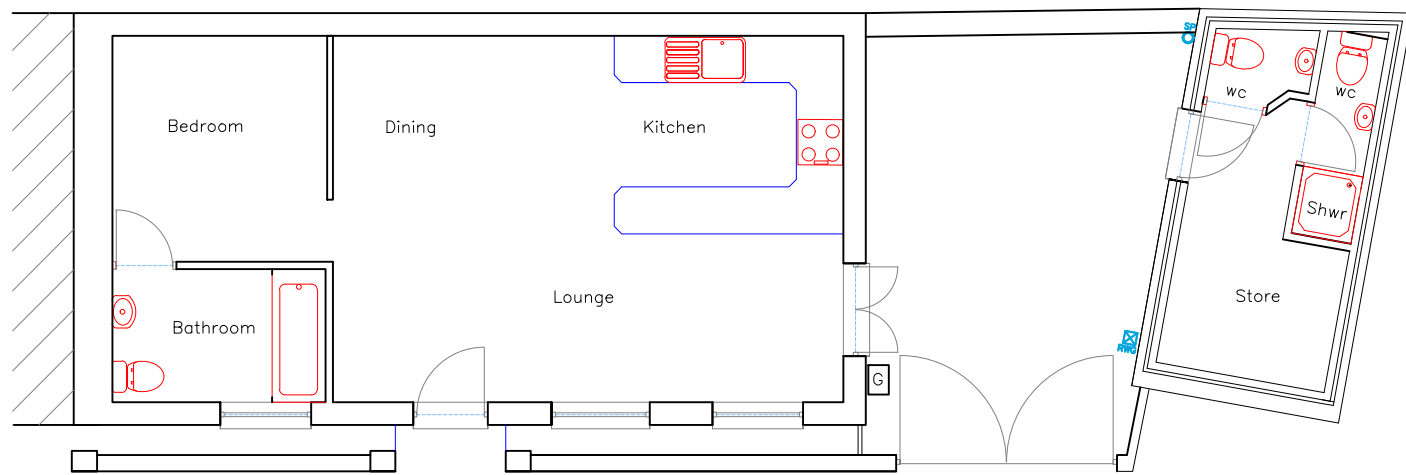
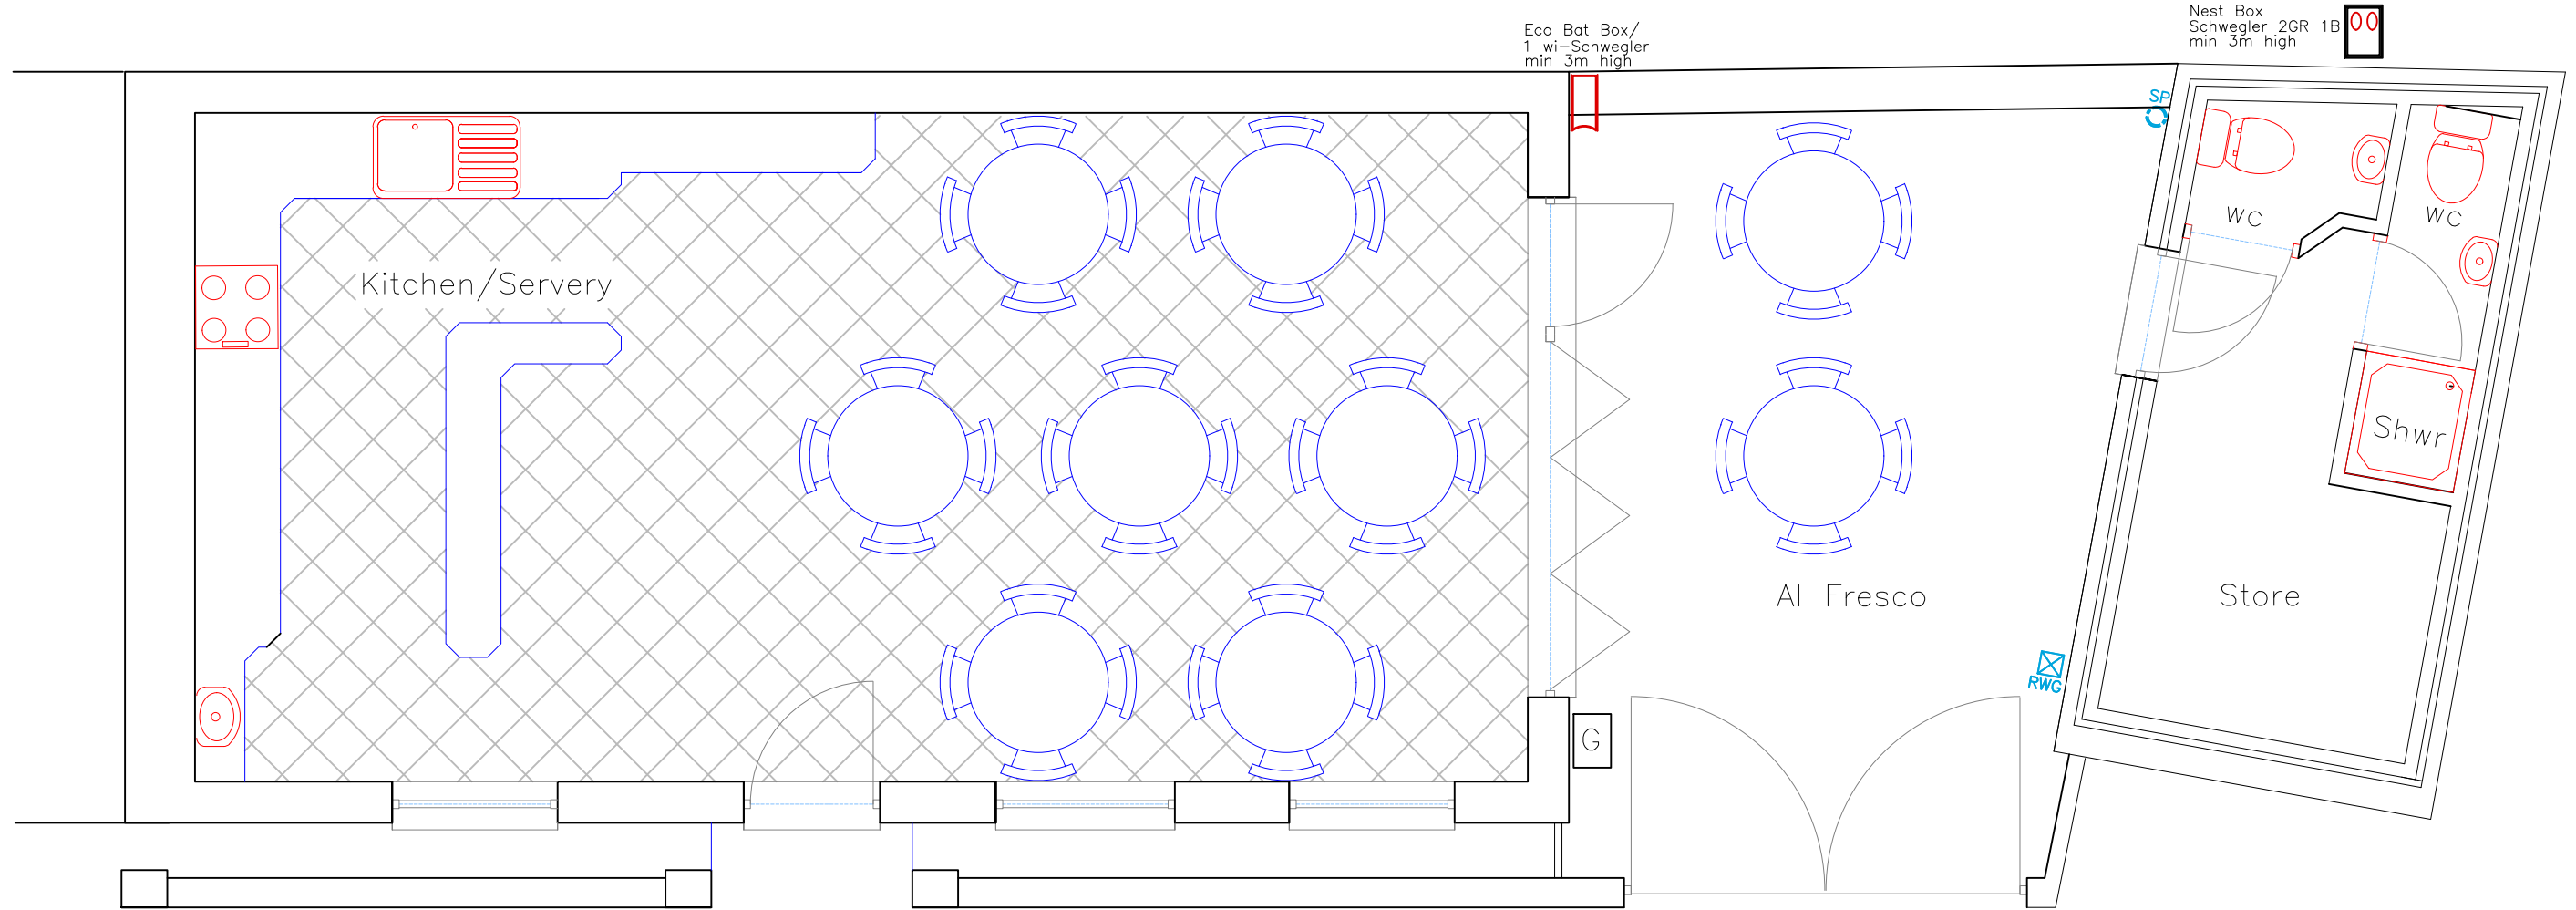


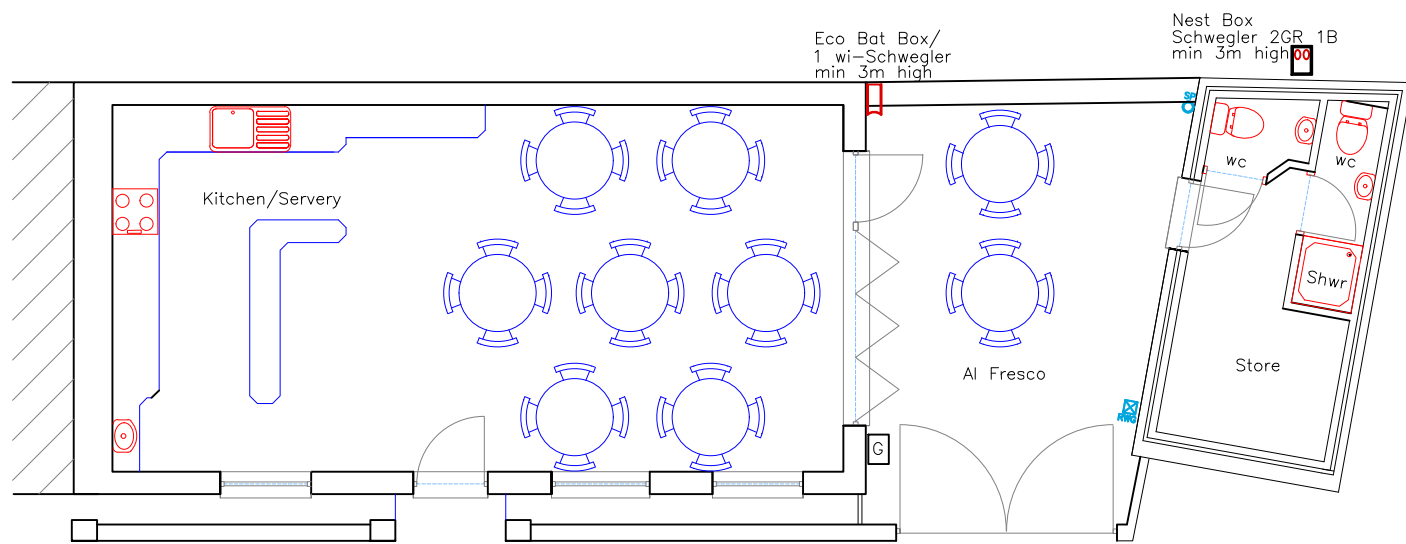

			
Issued Only for Purpose Indicated			
Drawing Status: FOR PLANNING/B CON PURPOSES ONLY			
Address		Ty Bunc The Croft Thomastown Merthyr Tydfil CF47 0HE	
Project		Proposed Change of Use to Cafe and Takeaway with Window/Door Alterations	
Drawn by	Date	Scale	
PT	JUNE 24	1:50 1:100	
Title		Paper	
Proposed Plans, Elevations & Sections		A2	
		Drwg No	
		TY_BUNC_01	