


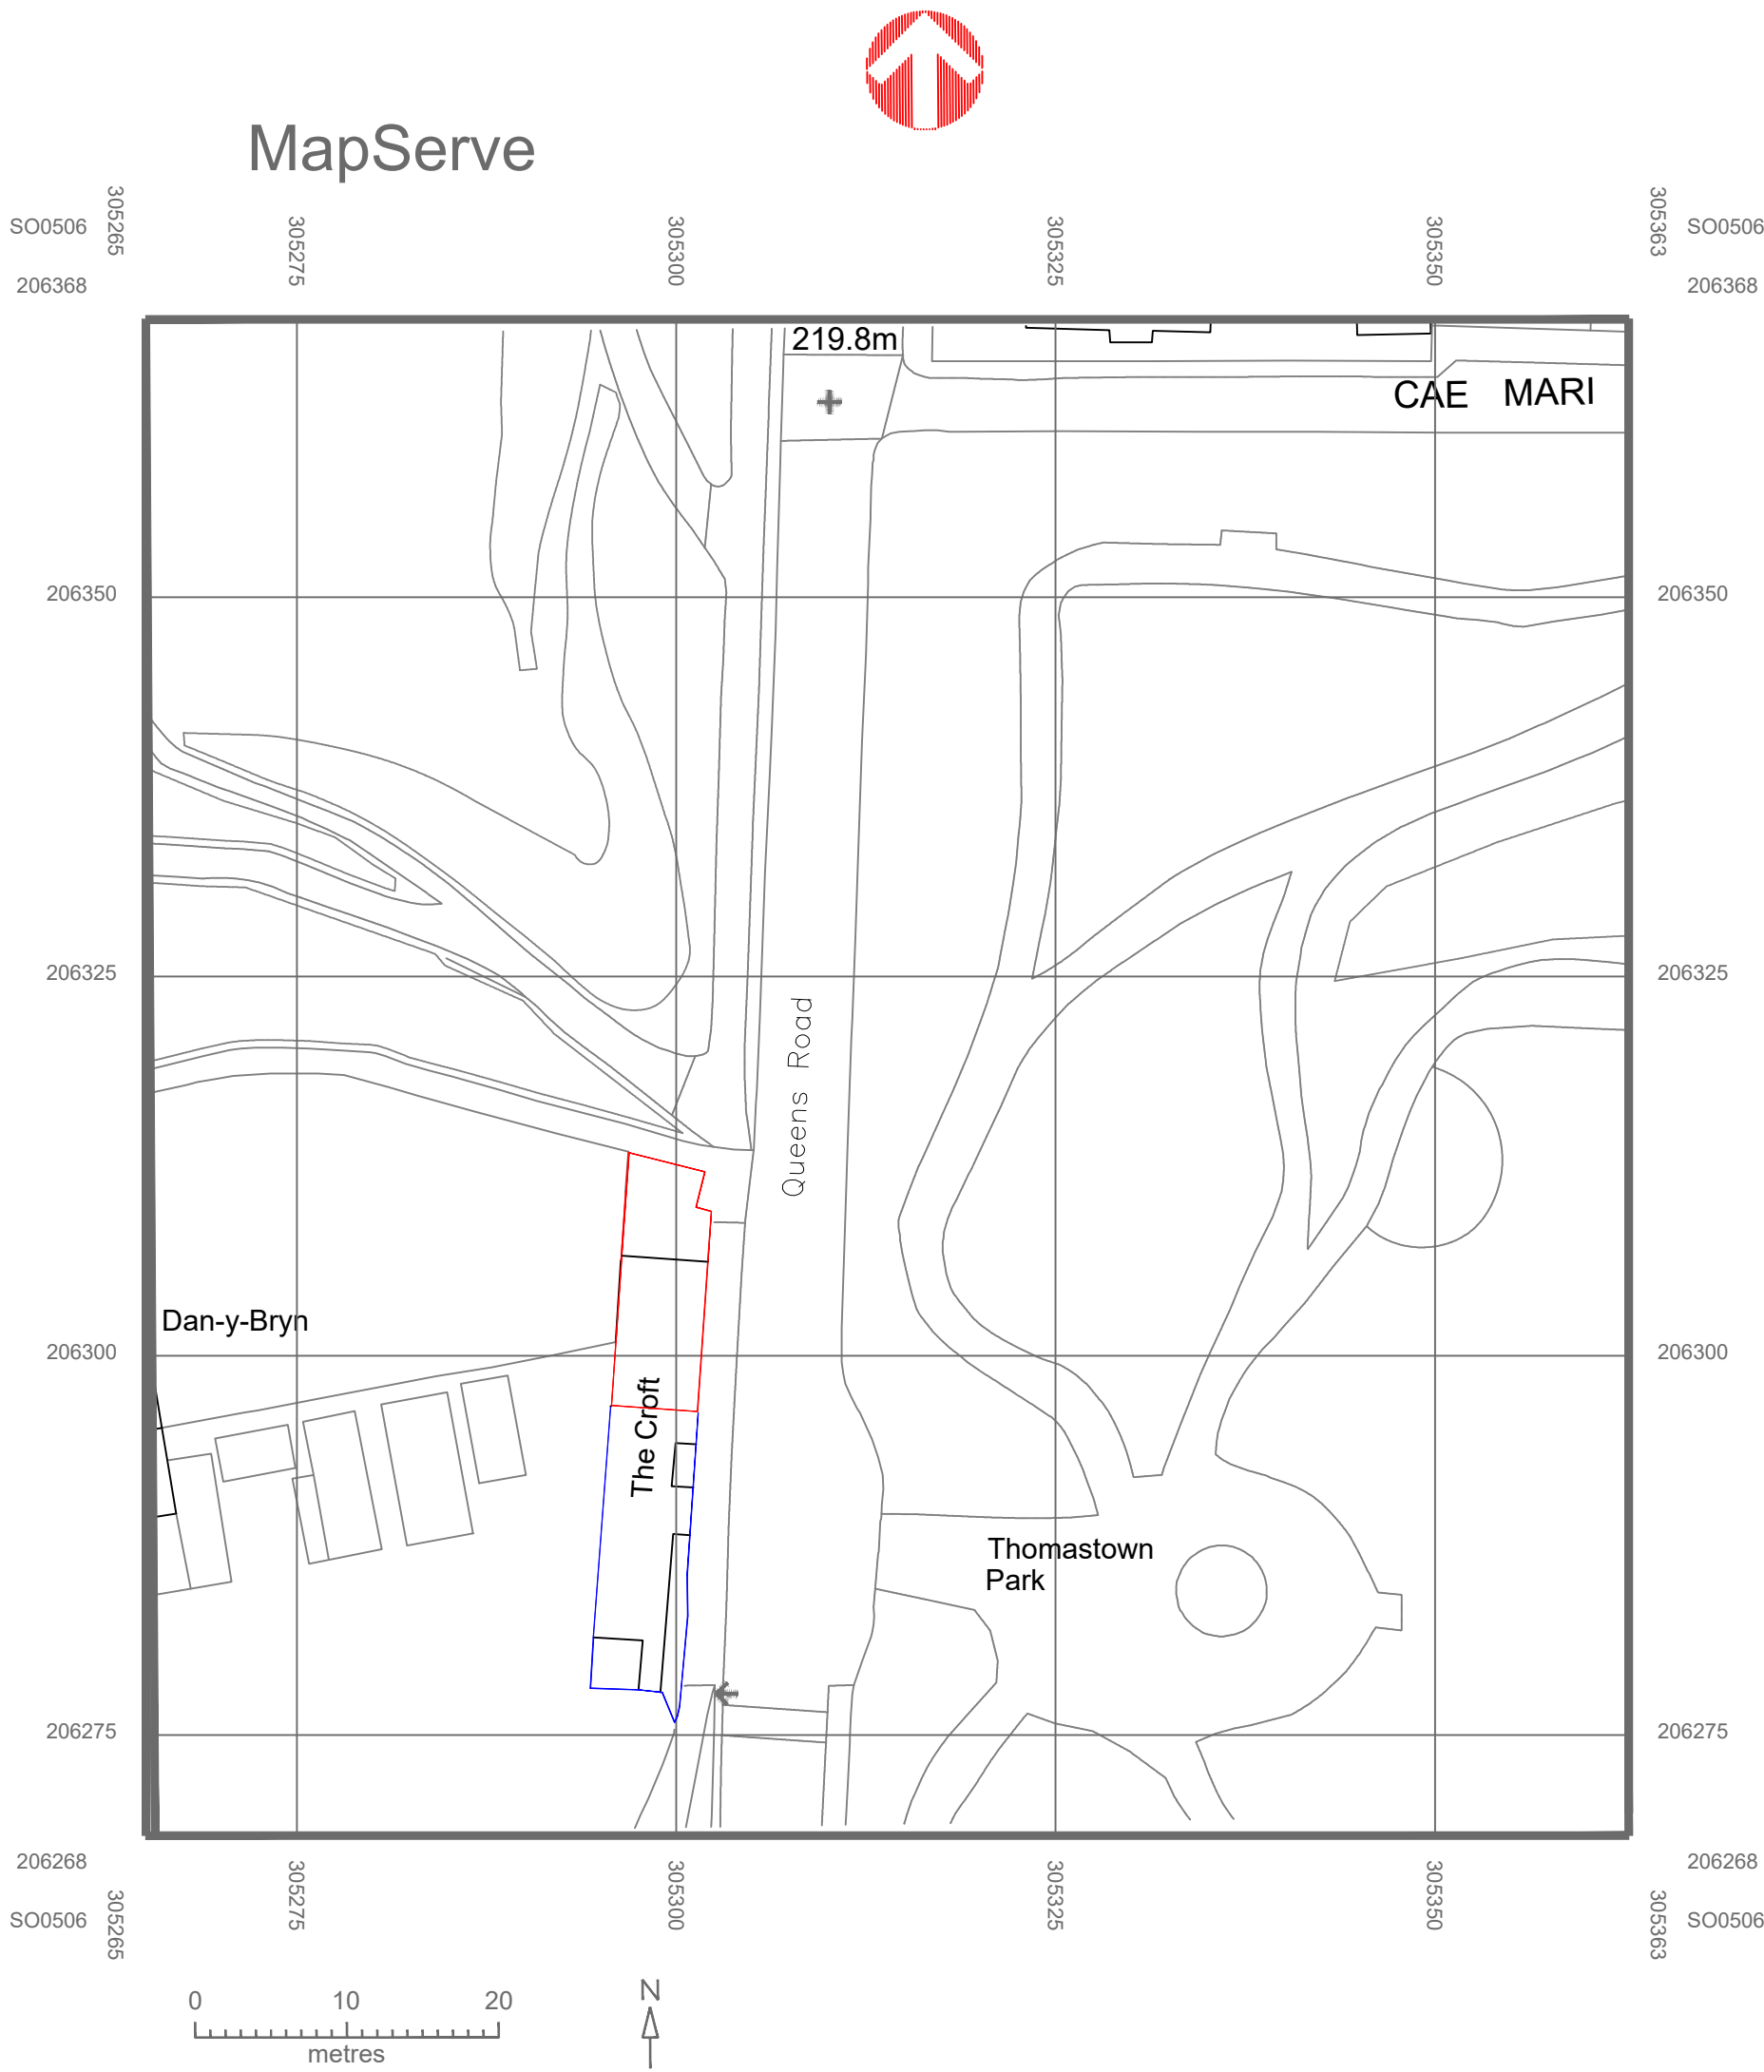

Location Plan
1:500

© Crown copyright 2023 Ordnance Survey 100053143

Finishes	
Roof:	Pan tiles matching existing
External walls:	Face brick no change
Windows/Doors:	Grey uPVC
Fascia:	Grey uPVC
RWG's:	Black uPVC
Shutters:	Steel in red finish

		
Issued Only for Purpose Indicated		
Drawing Status: FOR PLANNING/B CON PURPOSES ONLY		
Address		Park Shop The Croft Thomastown Merthyr Tydfil CF47 0HE
Project		
Proposed Change of Use to Cafe and Takeaway with Window/Door Alterations		
Drawn by	Date	Scale
PT	JUNE 24	1:500
Title		Paper
		A2
Location Plan		Drwg No
		TY_BUNC_02