



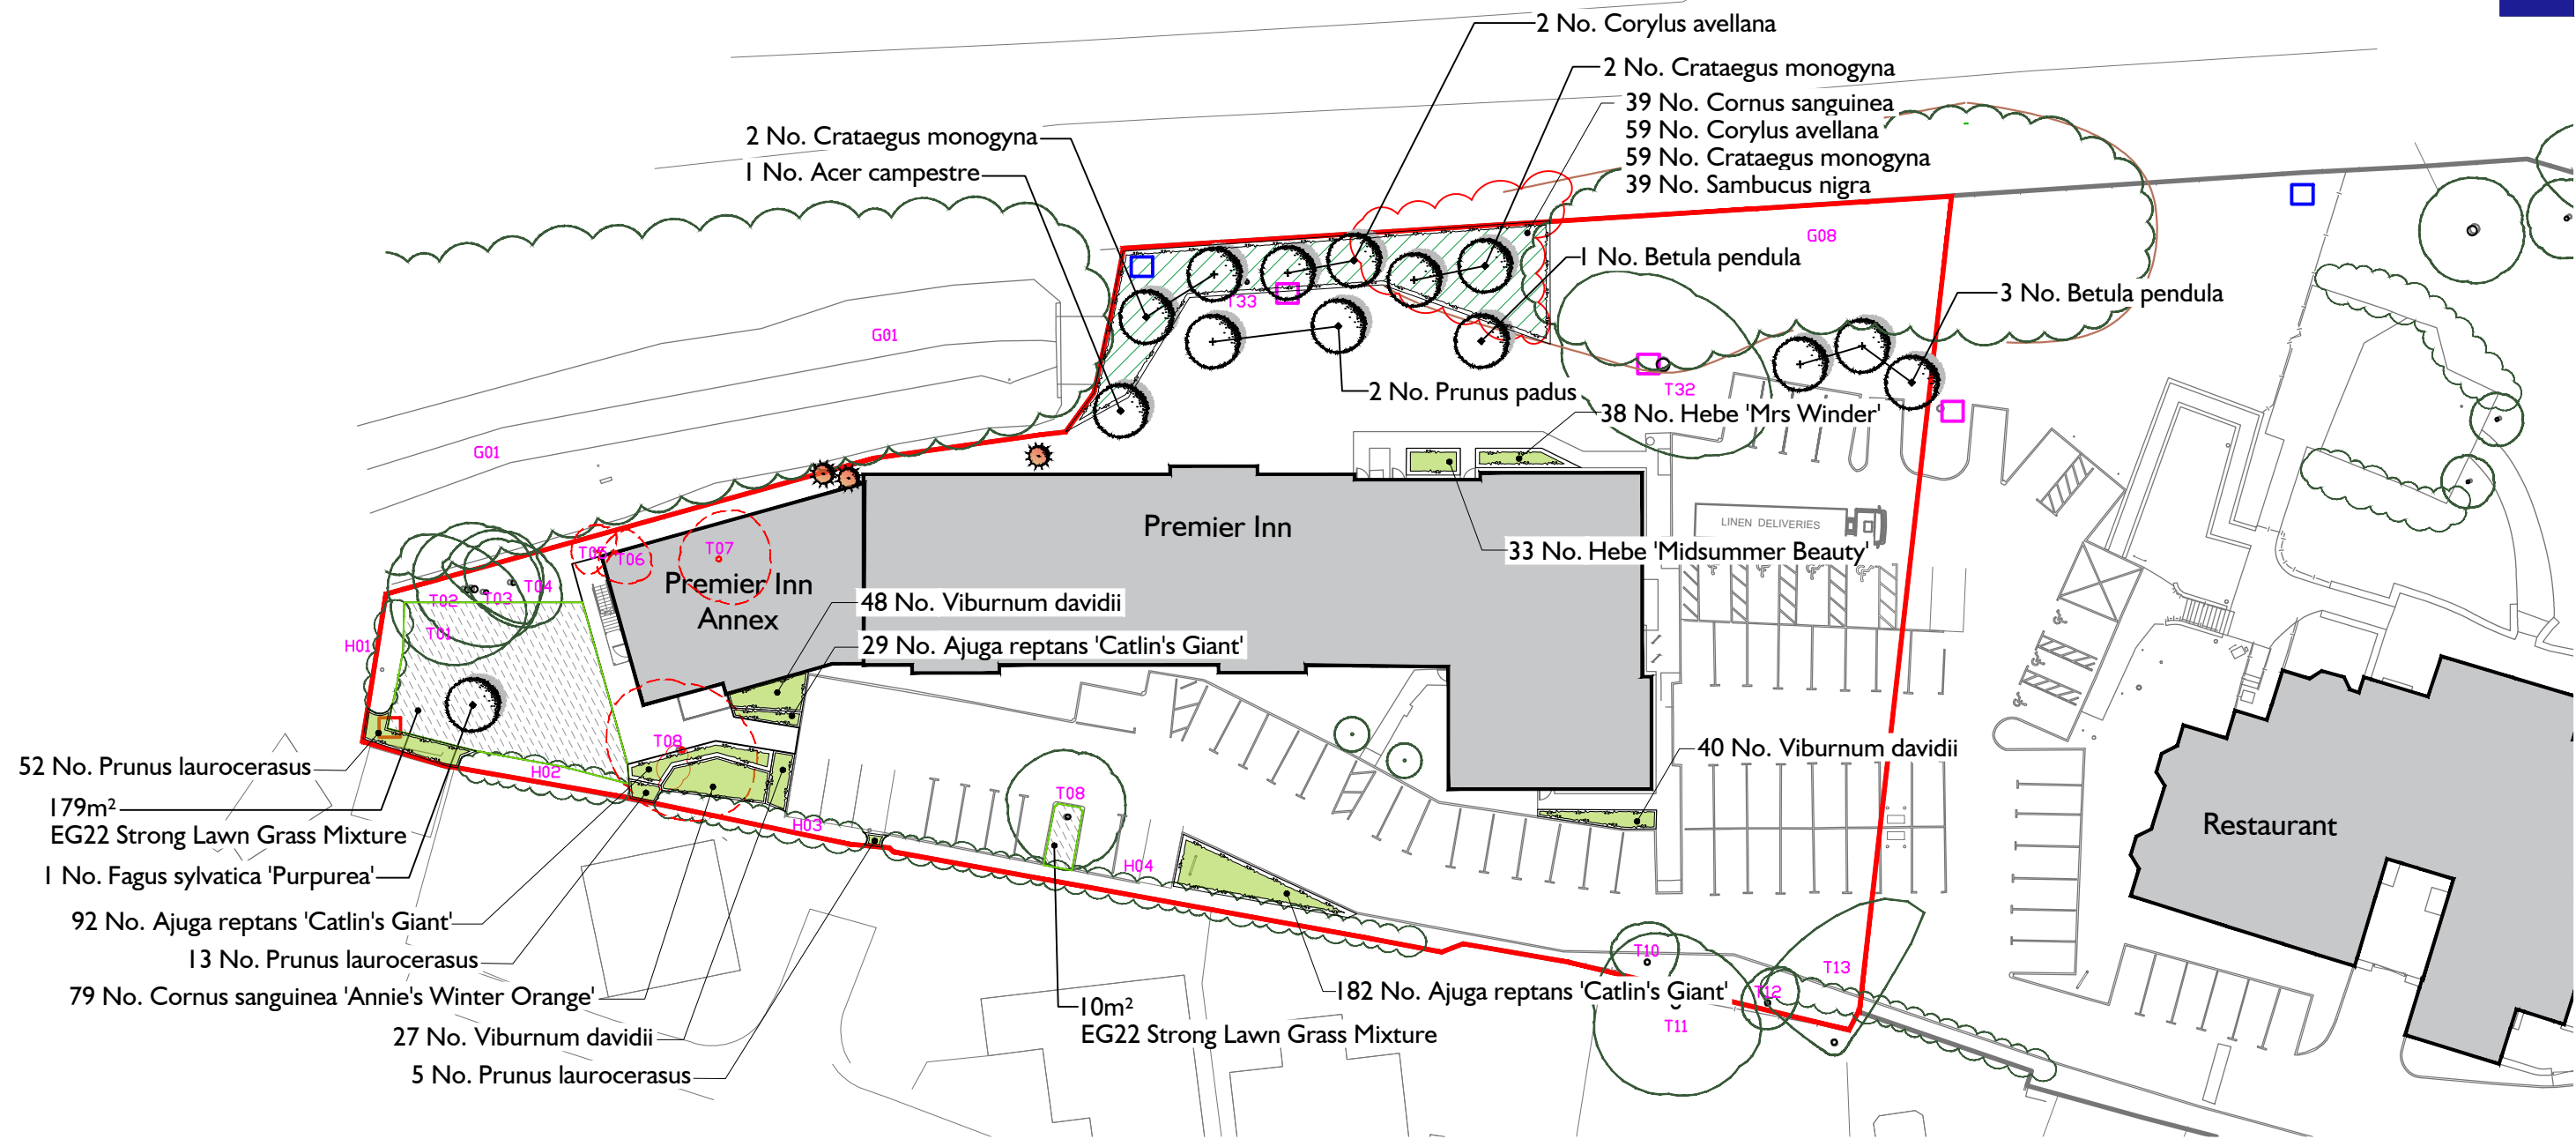

- KEY**
- Existing tree to be retained
 - Other existing vegetation retained
 - Existing tree to be removed
 - Other existing vegetation removed
 - Proposed native tree
 - Proposed native shrub / mixed planting
 - Proposed native scrub
 - Proposed Lawn Grass mixture
 - Invasive non-native plant removed. For detail, refer Preliminary Ecological Appraisal.

Refer to I266-SW-02 for Plant Schedule and Specification

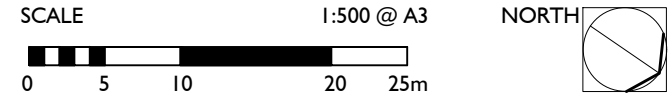

A	Updated layout	2025-08-08	SP	ES
-	First issue	2025-02-03	RV	ES
rev	description	date	by	chk
project PI MERTHYR TYDFIL				
client WHITBREAD GROUP PLC				
drawing title DETAILED LANDSCAPE PROPOSALS - 1 OF 2				
drawing number I266-SW-01	revision A	status PLANNING	scale 1:500 @ A3	
TEL 01722 340140 ENQUIRIES@INDIGOLANDSCAPE.CO.UK WWW.INDIGOLANDSCAPE.CO.UK INDIGO LANDSCAPE ARCHITECTS LIMITED				

GENERAL NOTES:
This drawing is to be read in conjunction with all other relevant disciplines drawings, schedules, specifications and supporting information. Any discrepancies are to be reported to Indigo Landscape Architects Limited and resolution sought prior to proceeding. This drawing is subject to copyright.