


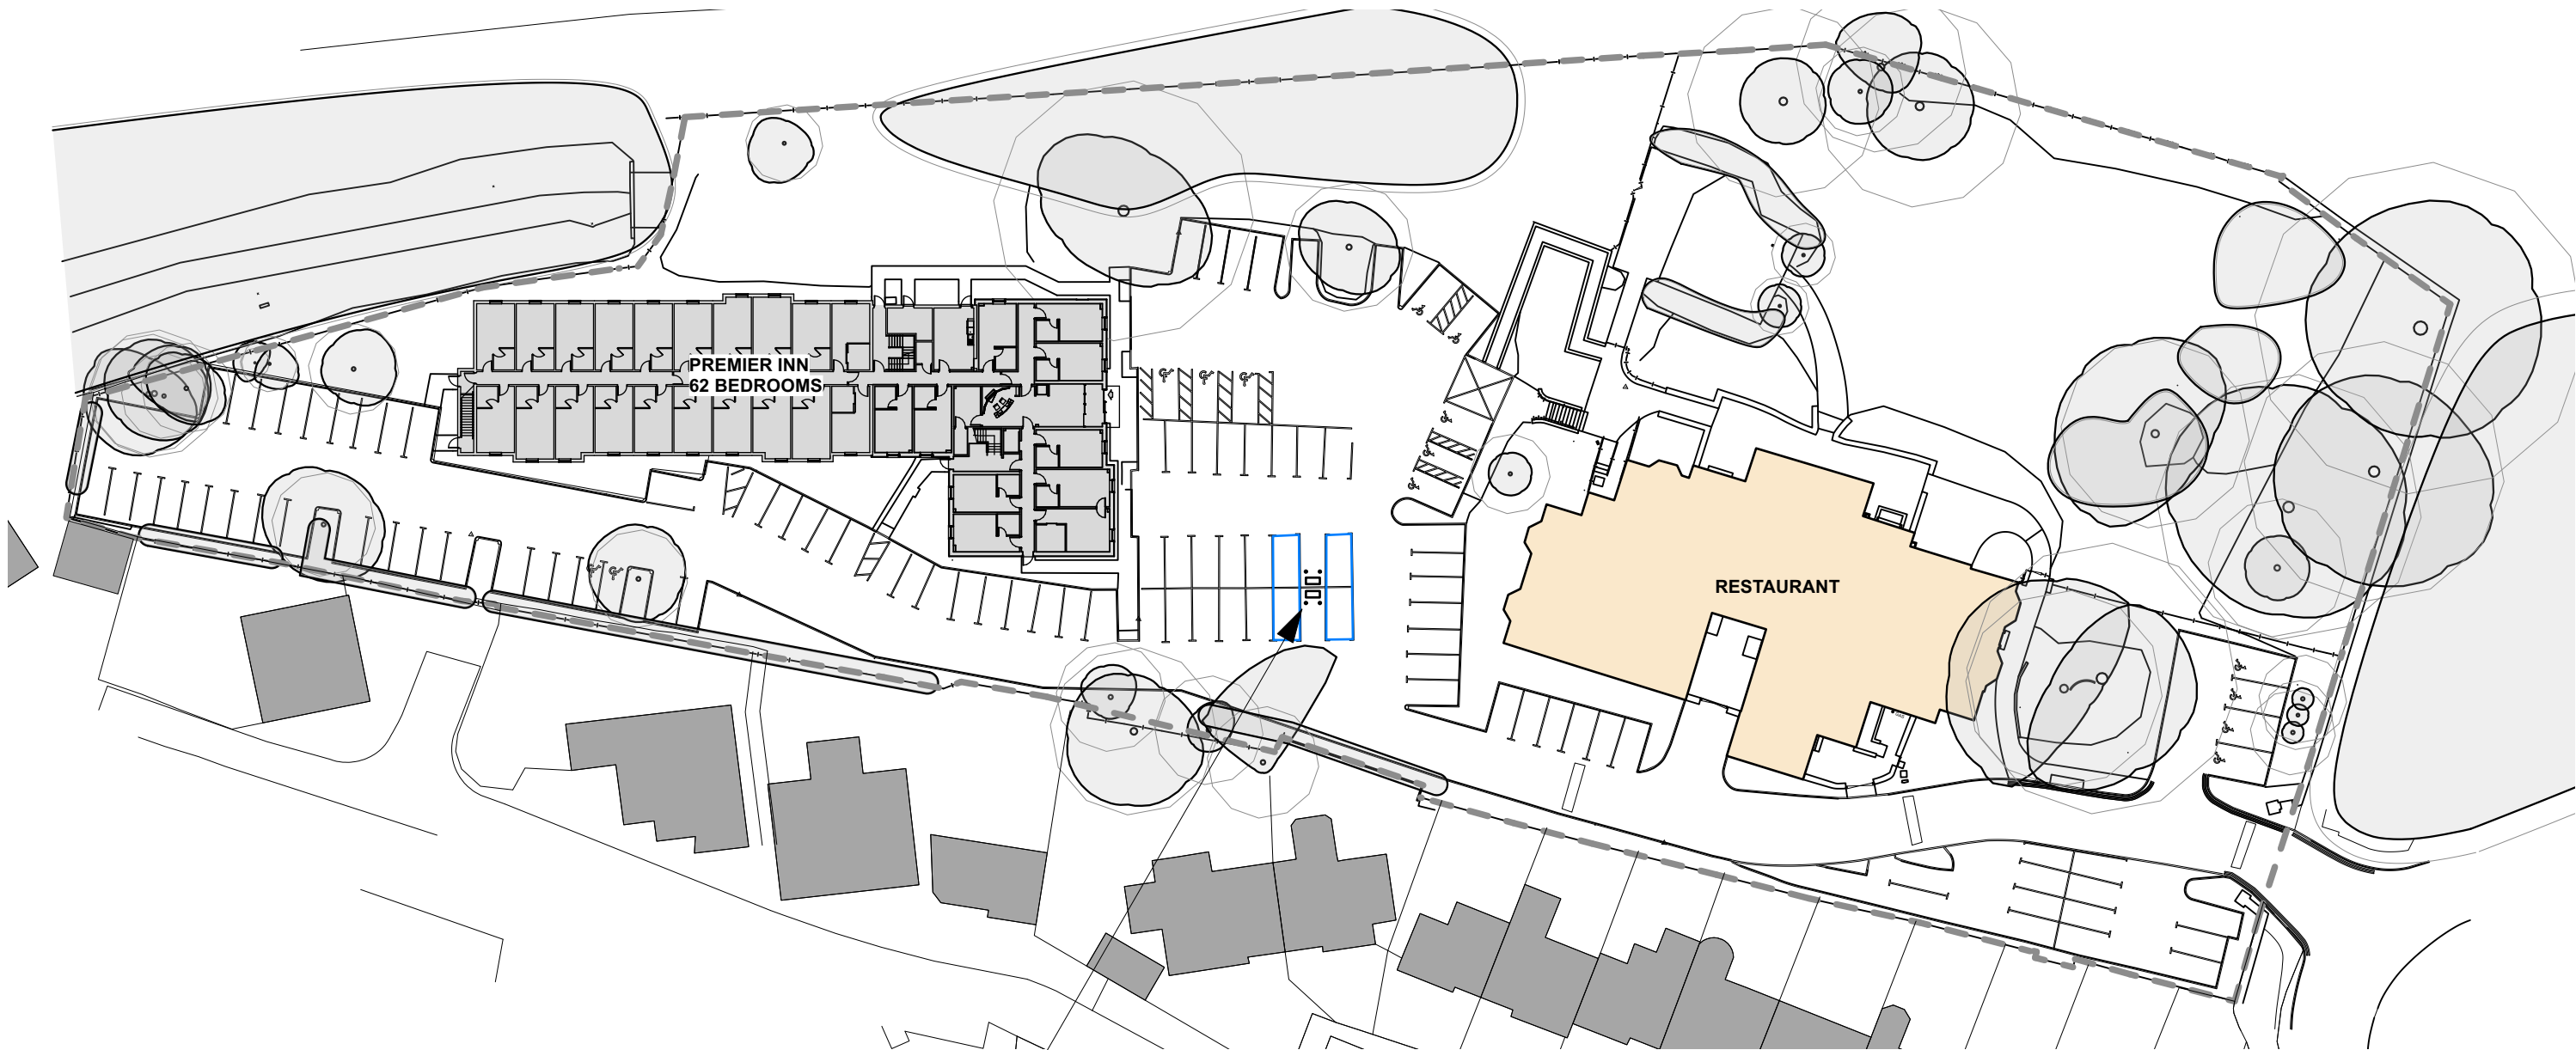

1 Existing Context Plan
Scale: 1:600

Existing 4X EV charging points

Notes:	
Existing Parking:	113
Existing Hotel:	GEA - 1998m ² GIA - 1886m ²
Existing Rooms:	62

Rev	Date	Description	By	Chk
-----	------	-------------	----	-----



**AXIOM
ARCHITECTS**

1 Brooklands Yard Southover High Street Lewes East Sussex BN7 1HU
Tel. 01273 479434 www.axiomarchitects.co.uk

Client	
WHITBREAD GROUP PLC	
Project	
MERTHYR TYDFIL PREMIER INN DUFFRYN ROAD, PENTREBACH CF48 8BB	
Drawing	
EXISTING CONTEXT PLAN	

Scale	Date	Drawn	Checked
1:600	30/08/24	CF	RW
Drawing No.		Revision	

6153-PL 002

Status
PLANNING

