
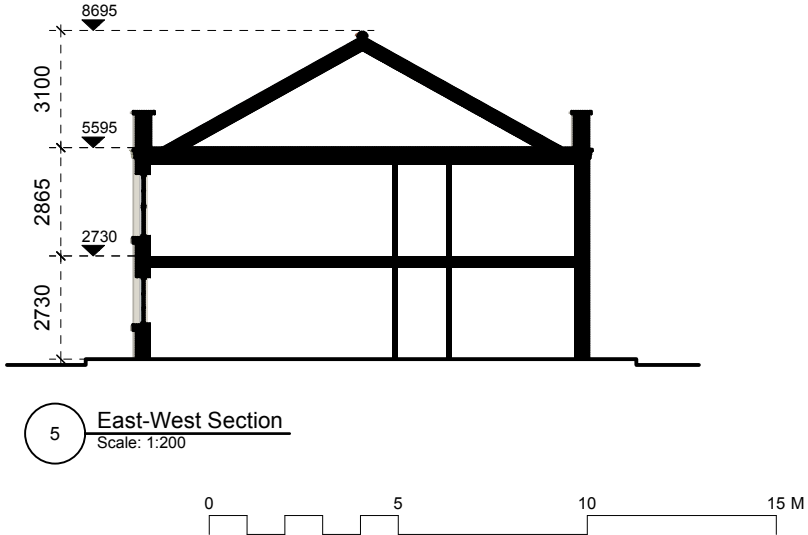
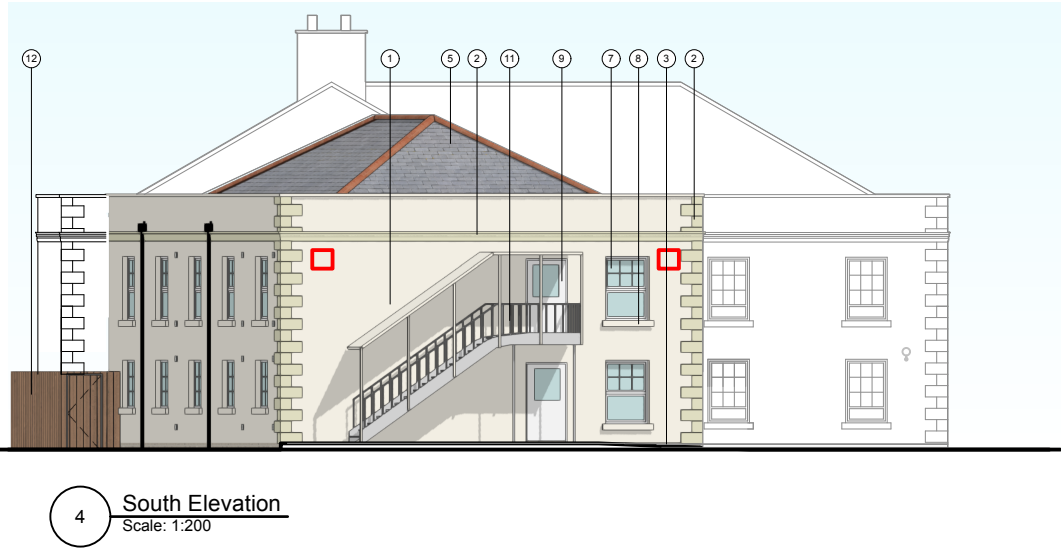
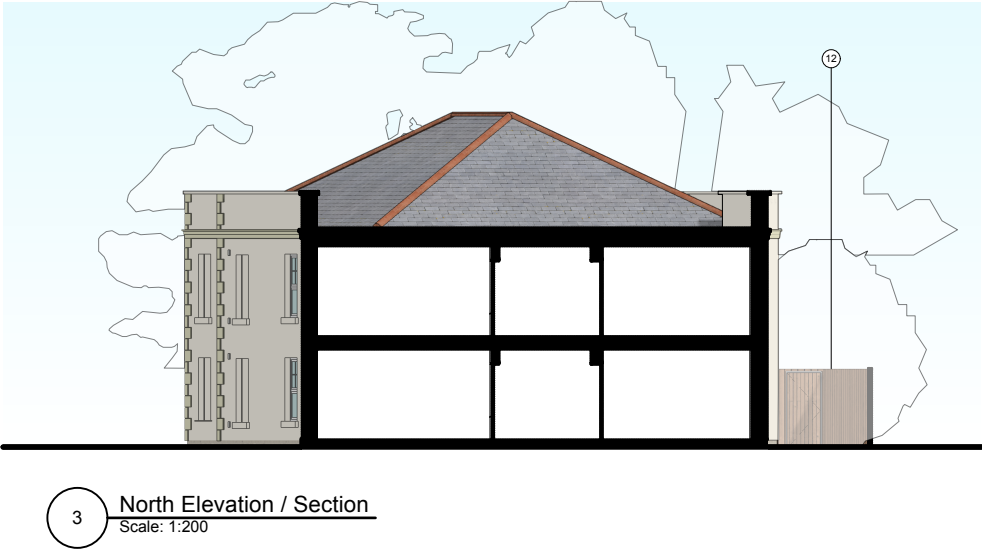
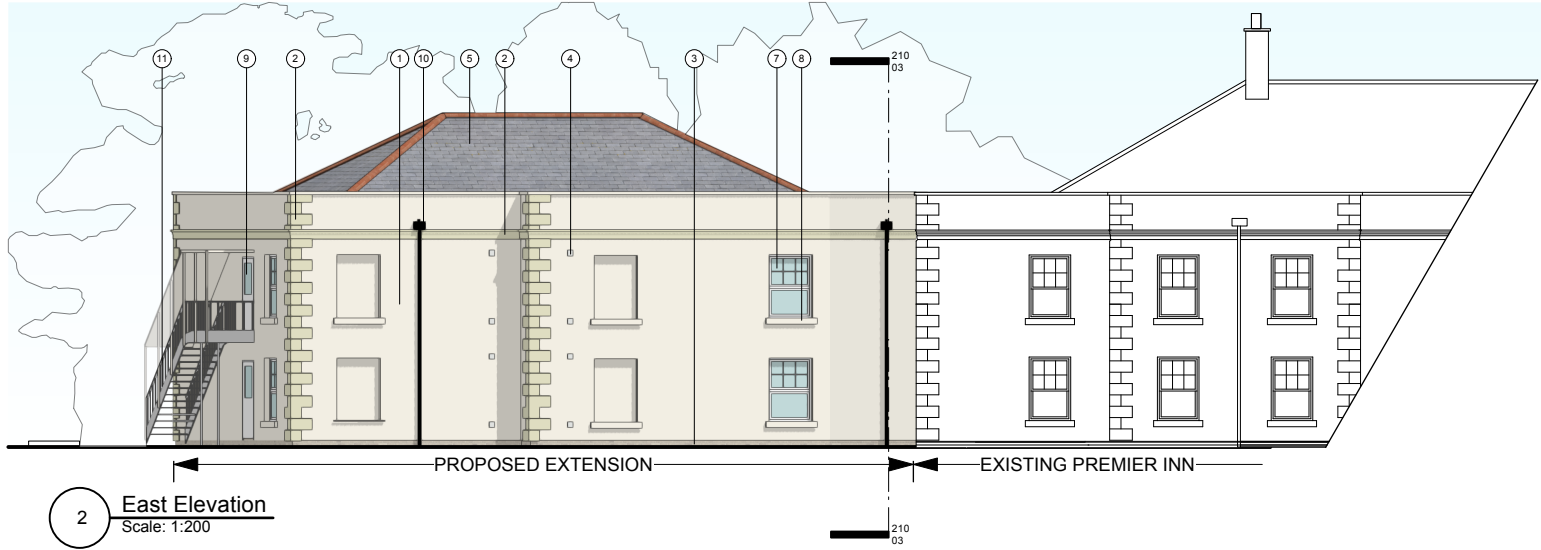
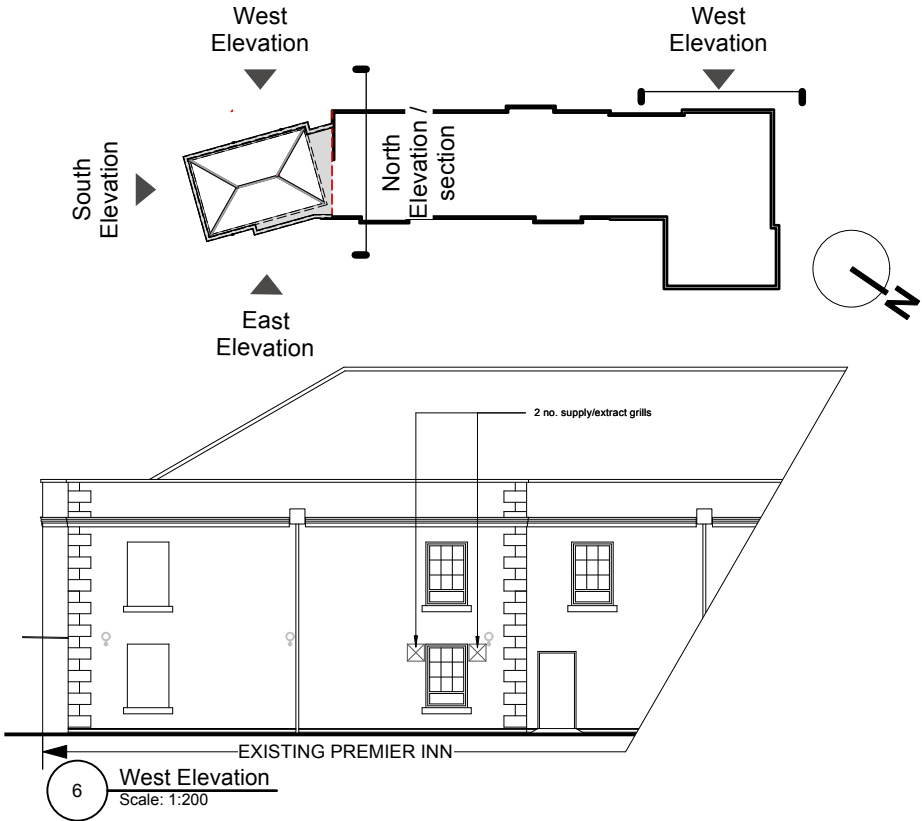


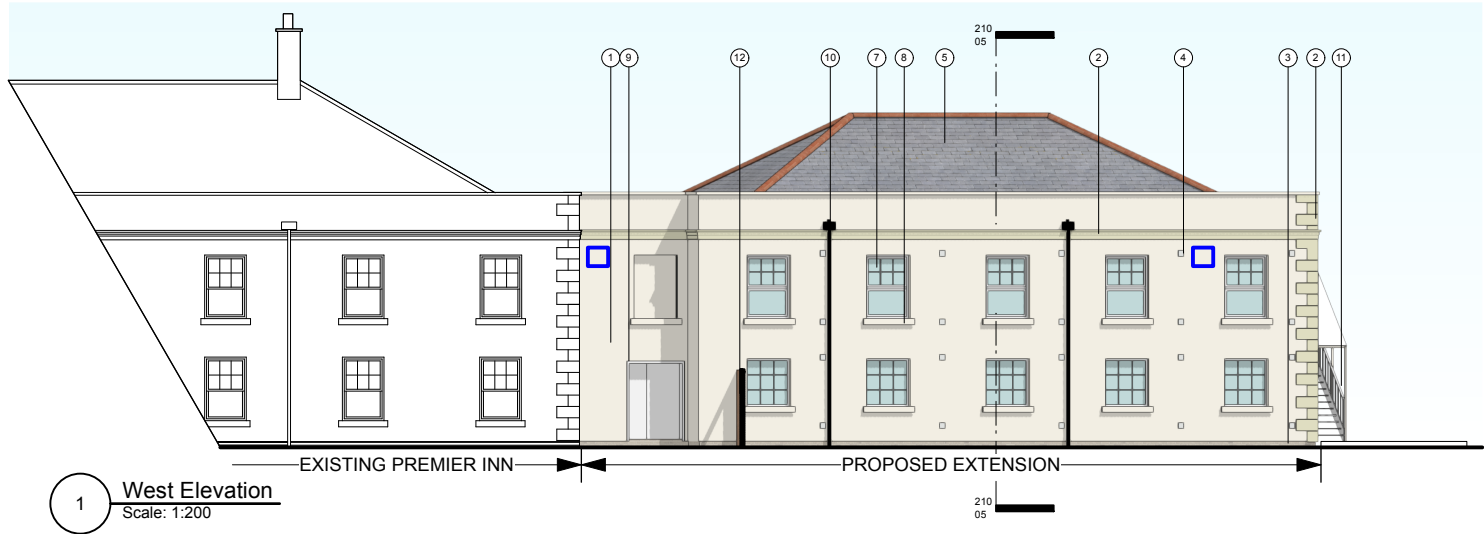

This drawing is the copyright of Axiom Architects. It is for planning application purposes only and may not be reproduced in whole or in part without permission. Drawings lodged for planning approval may be reproduced by the Planning Authority in accordance with the 'Copyright (Material Open to Public Inspection) (Marking of Copies of Plans and Drawings) Order 1990' and must carry the relevant copyright restriction note. Scaling from this drawing should only be carried out from a print at the scale and size specified within the title block. Responsibility for ensuring correct size reproduction remains with the reader.

EXTERNAL MATERIALS:

- External Walls:**
1. Render: Off-white/heritage to match existing
 2. Quoins / string course detailing: Precast stone to match existing
 3. Brick: Buff multi plinth course to match existing
 4. Vents: Off-white UPVC
- Roof:**
5. Pitched roof: Fibre cement slate with clay effect ridge tiles to match existing
 6. Flat roof: Grey single ply membrane
- Windows:**
7. Frame: White UPVC windows
 8. Sills: Precast stone
- Doors:**
9. White painted external doors
- Rainwater Goods:**
10. Black UPVC
- Escape Stair:**
11. Galvanised steel with canopy over
- A/C Compound:**
12. Walls: Hit-and-miss timber battens

Ecological enhancements:

- Bat box
- Bird box

D	13/08/25	Plant room and external compound amendments	IB	RW
C	11/06/25	Updates to reorientate extension	SB	RW
B	12/09/24	Elevations updated following ecological report	CF	
Rev	Date	Description	By	Chk

AXIOM ARCHITECTS

1 Brooklands Yard Southover High Street Lewes East Sussex BN7 1HU
Tel. 01273 479434 www.axiomarchitects.co.uk

Client

WHITBREAD GROUP PLC

Project

MERTHYR TYDFIL PREMIER INN
DUFFRYN ROAD, PENTREBACH
CF48 8BB

Drawing

PROPOSED ELEVATIONS

Scale	Date	Drawn	Checked
1:200	16/05/24	CF	PM
Drawing No.	Revision		
6153-PL 210	D		
Status	PLANNING		