

200317

NOTES

CONSERVATORY IN LINE
WITH

SOLID ROOF SYSTEMING
WITH FUSH INSET GLASS
SECTIONS

WALLS IN MATCHING
BUCKLEBOARD

18 DEC 2020

© copyright

DUNRAVEN

MERTHYR
COUNTY COUNCIL

St. Davids House,
Heol Mostyn,
Village Farm Ind. Est.,
Pyle,
Bridgend CF33 6BJ

Tel: 01656 743572/745035
Fax: 01656 745918

Client

M2 JENKINS

Job Title

DEAN CONSERVATORY:-
64 BRACON HEIGHTS
MERTHYR TYDFIL

Drawing Title

EXISTING & PROPOSED
VIEWS
PLAN

Scale
1:100 @ A8




Date
Nov 2020

Drawn by
P.J.

Dwg No.

15

Rev.

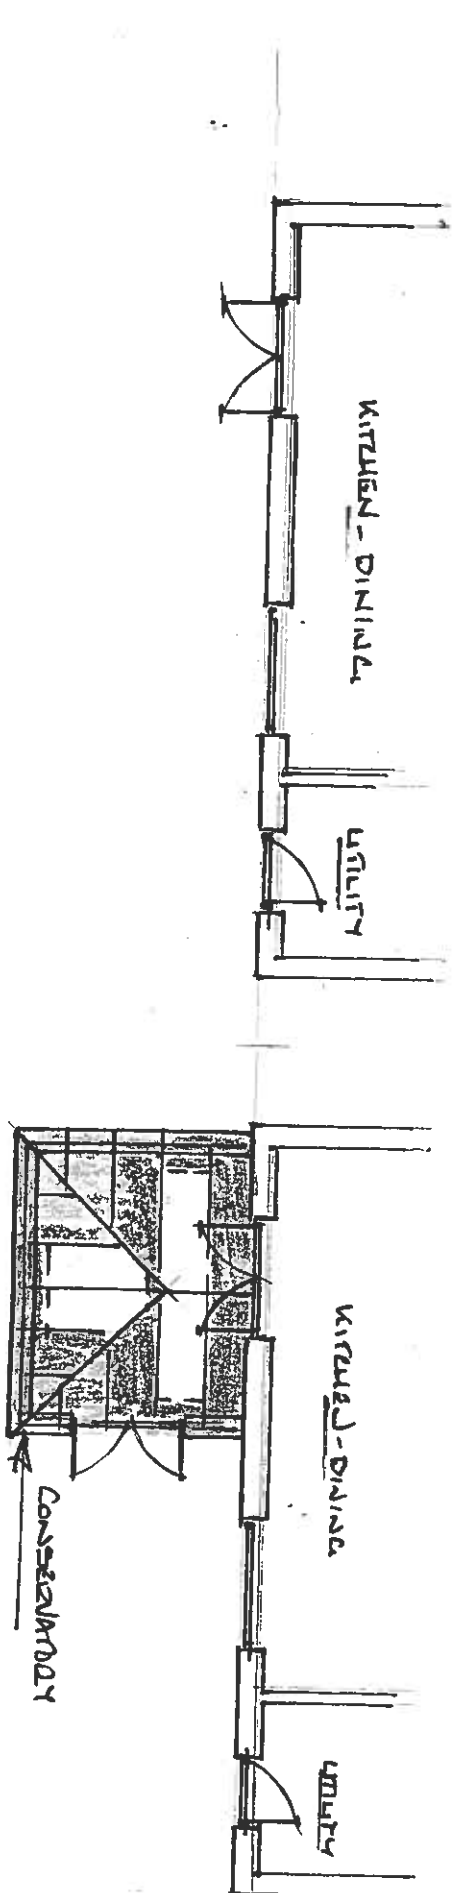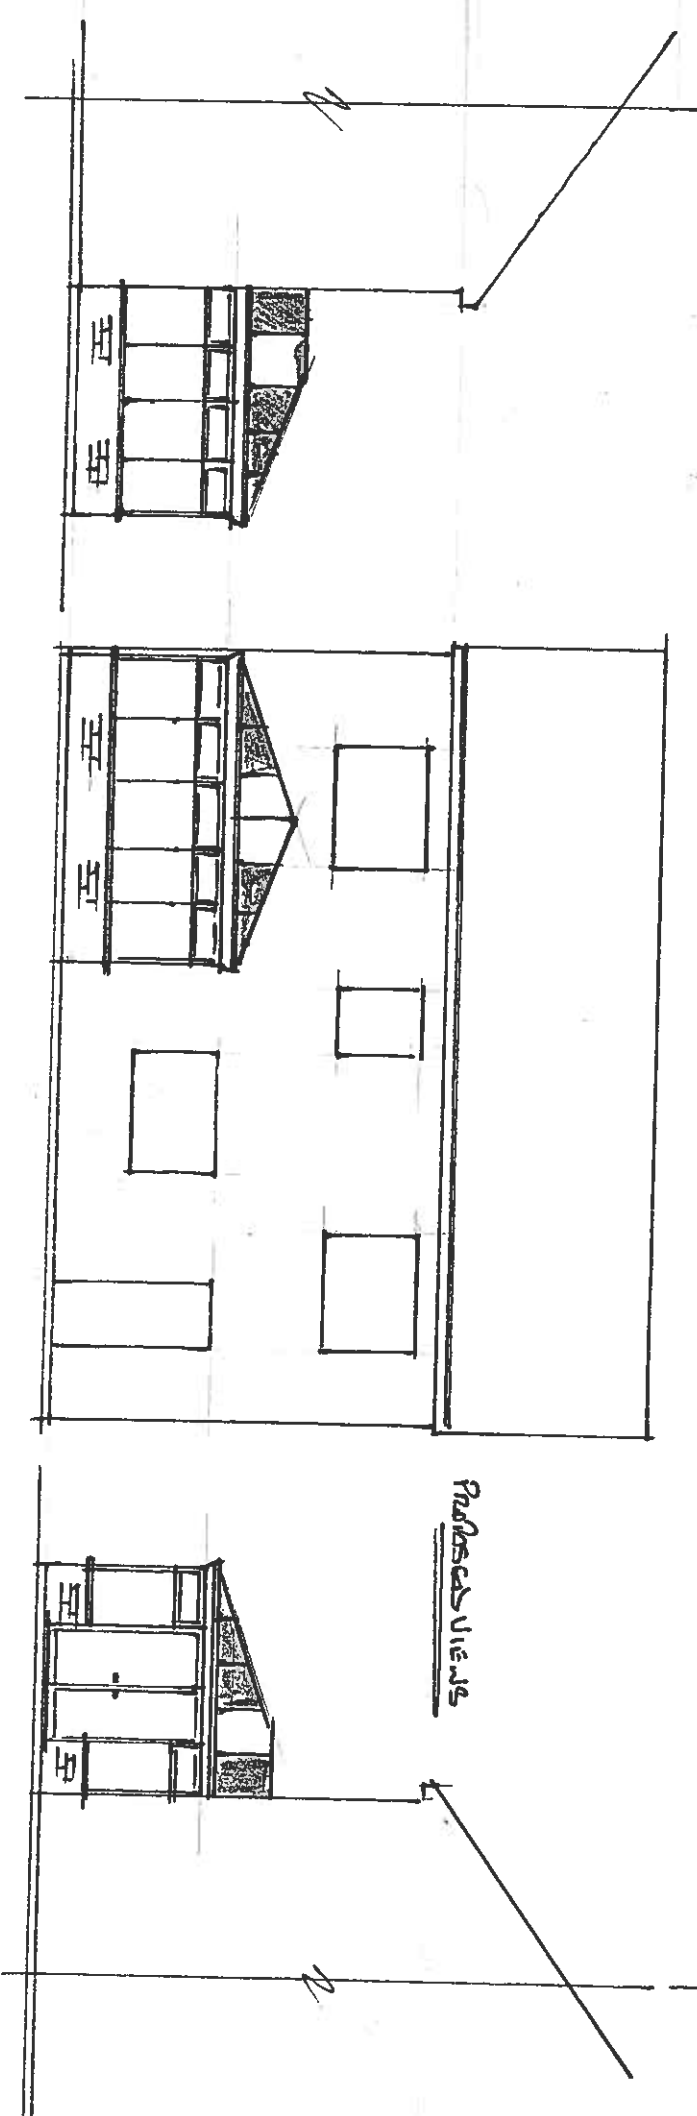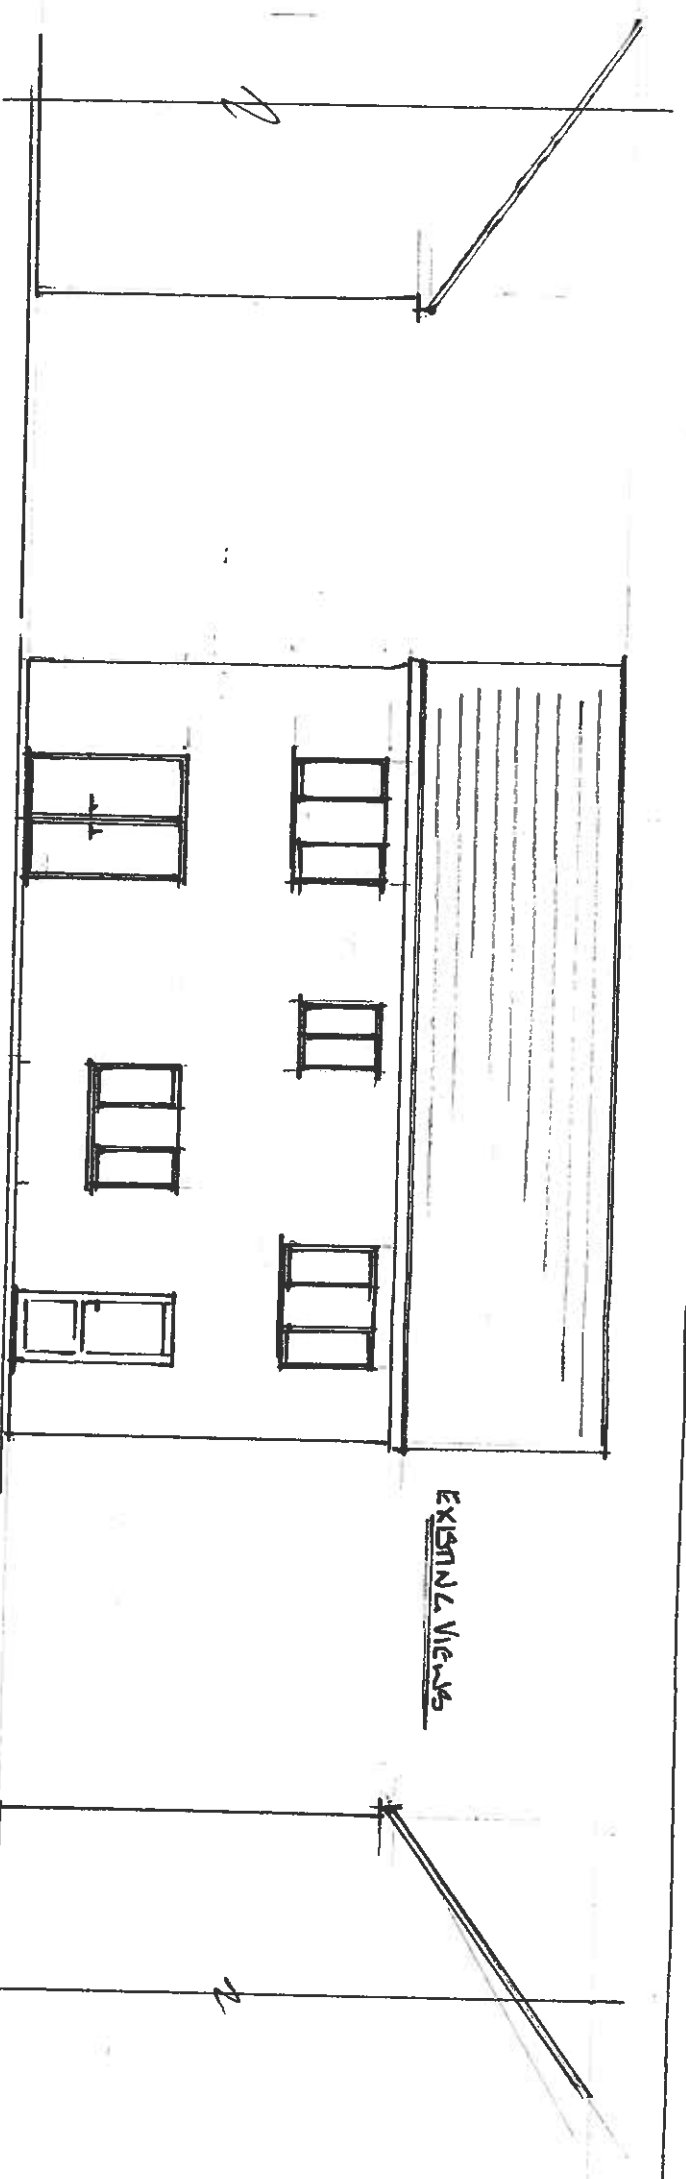

EXISTING PLAN

PROPOSED PLAN

5m.