


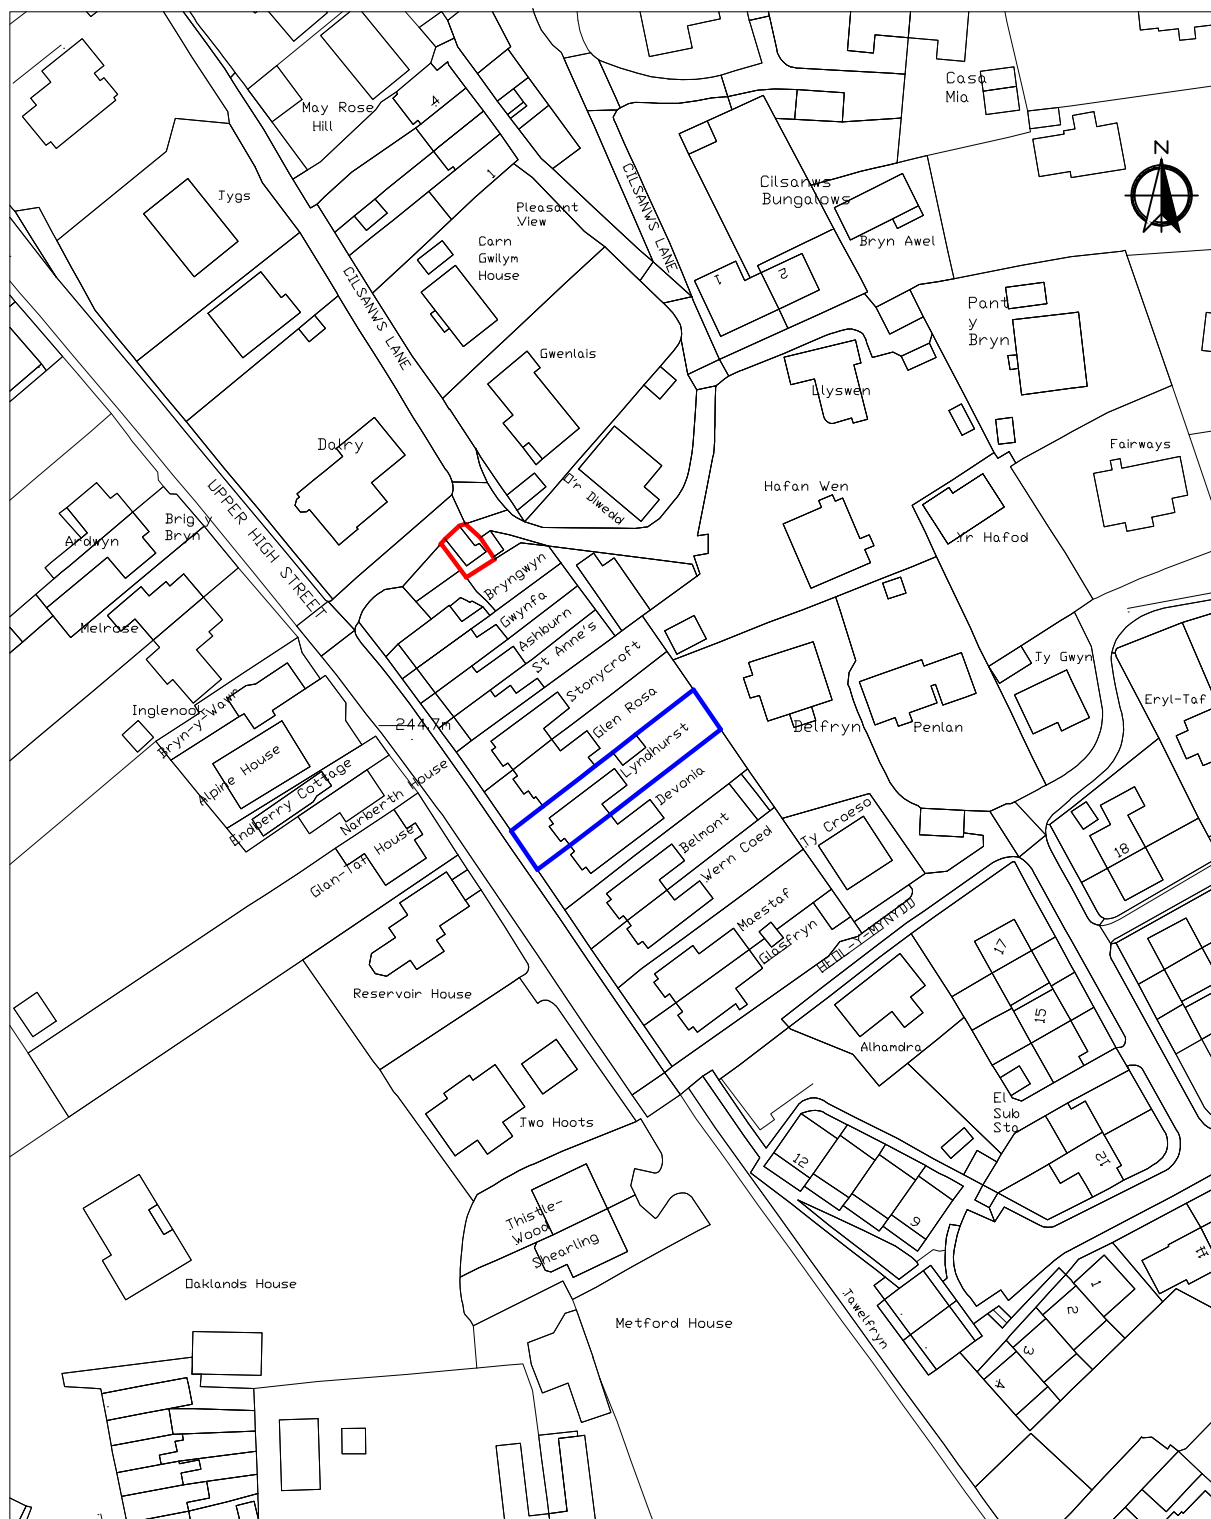

Garage at
Cilsanws Lane
Cefen Coed
Scale 1:1250