


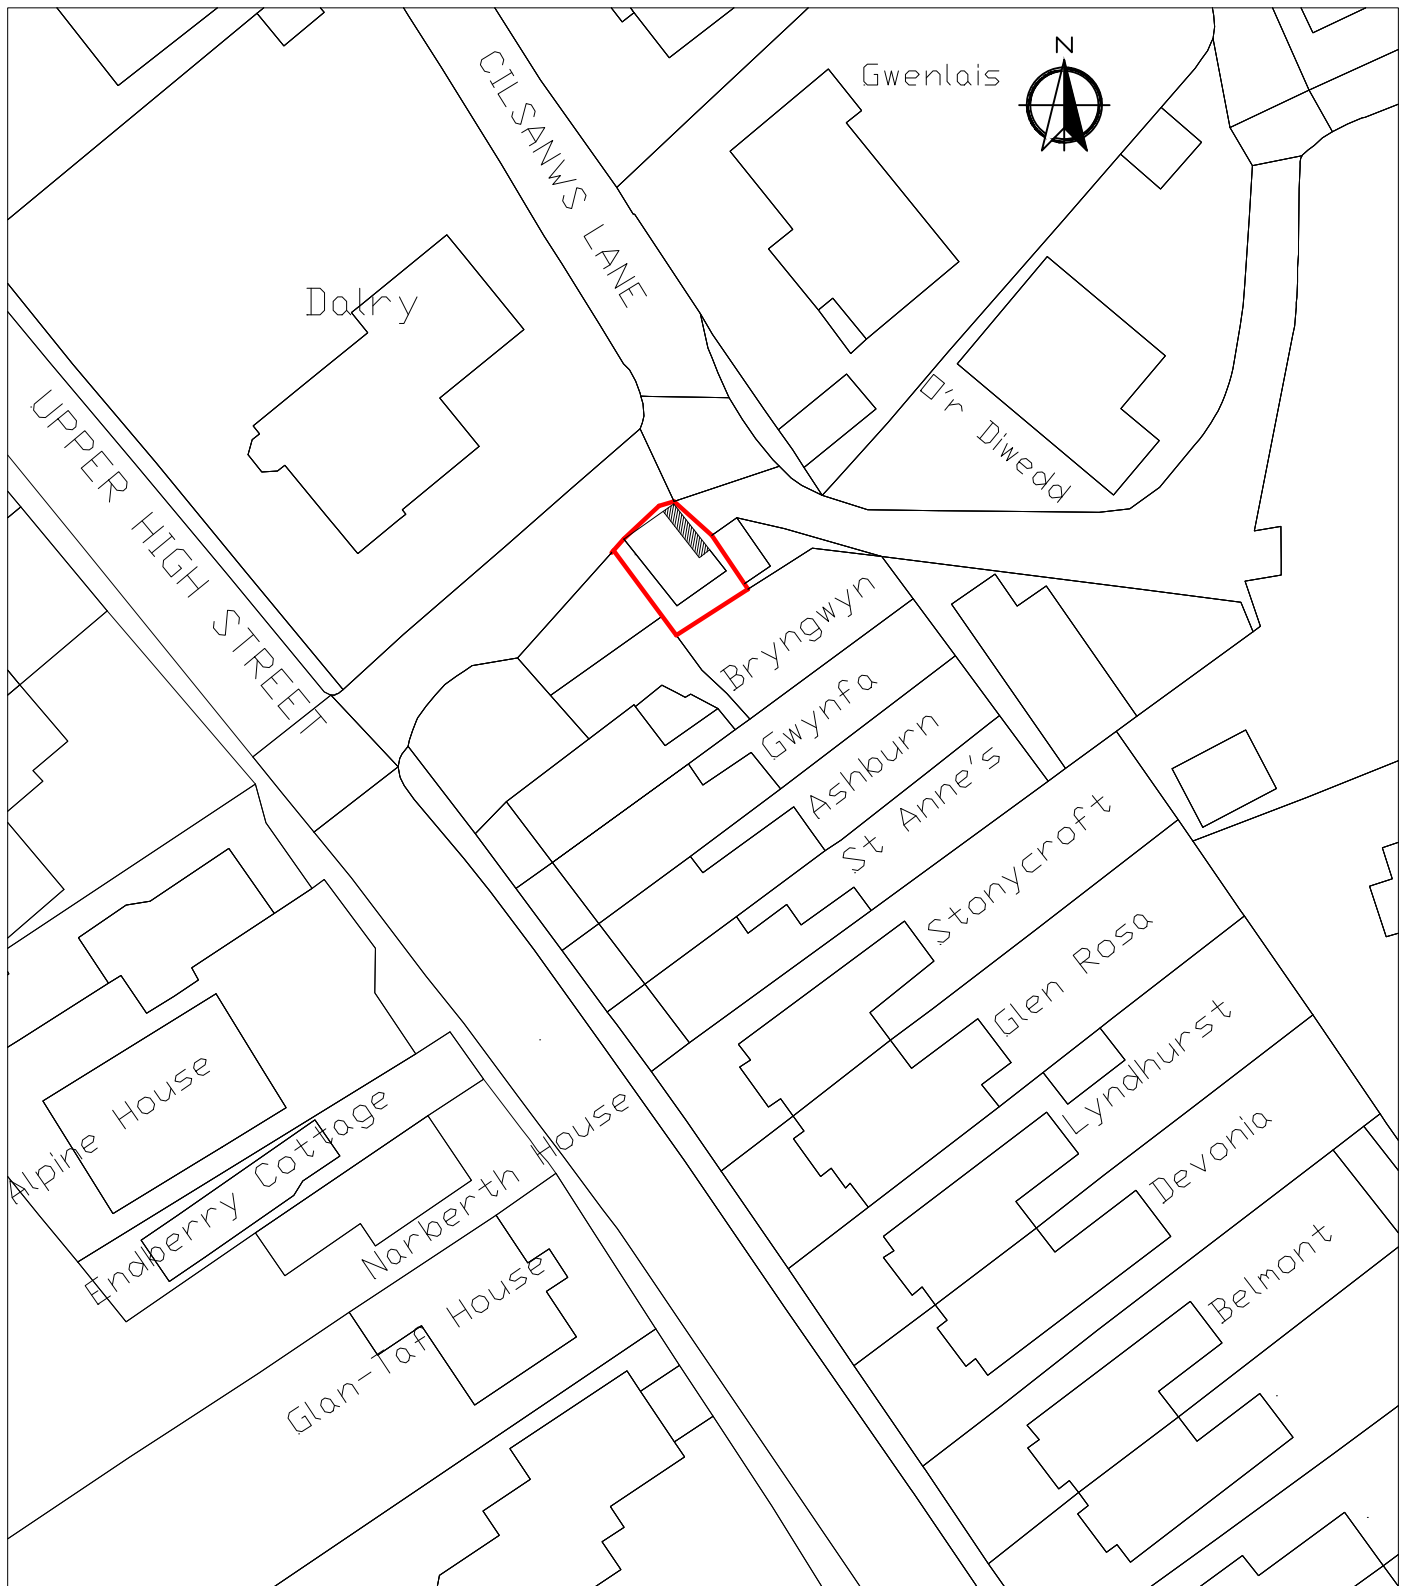

Garage at
Cilsanws Lane
Cefn Coed
Scale 1:500