



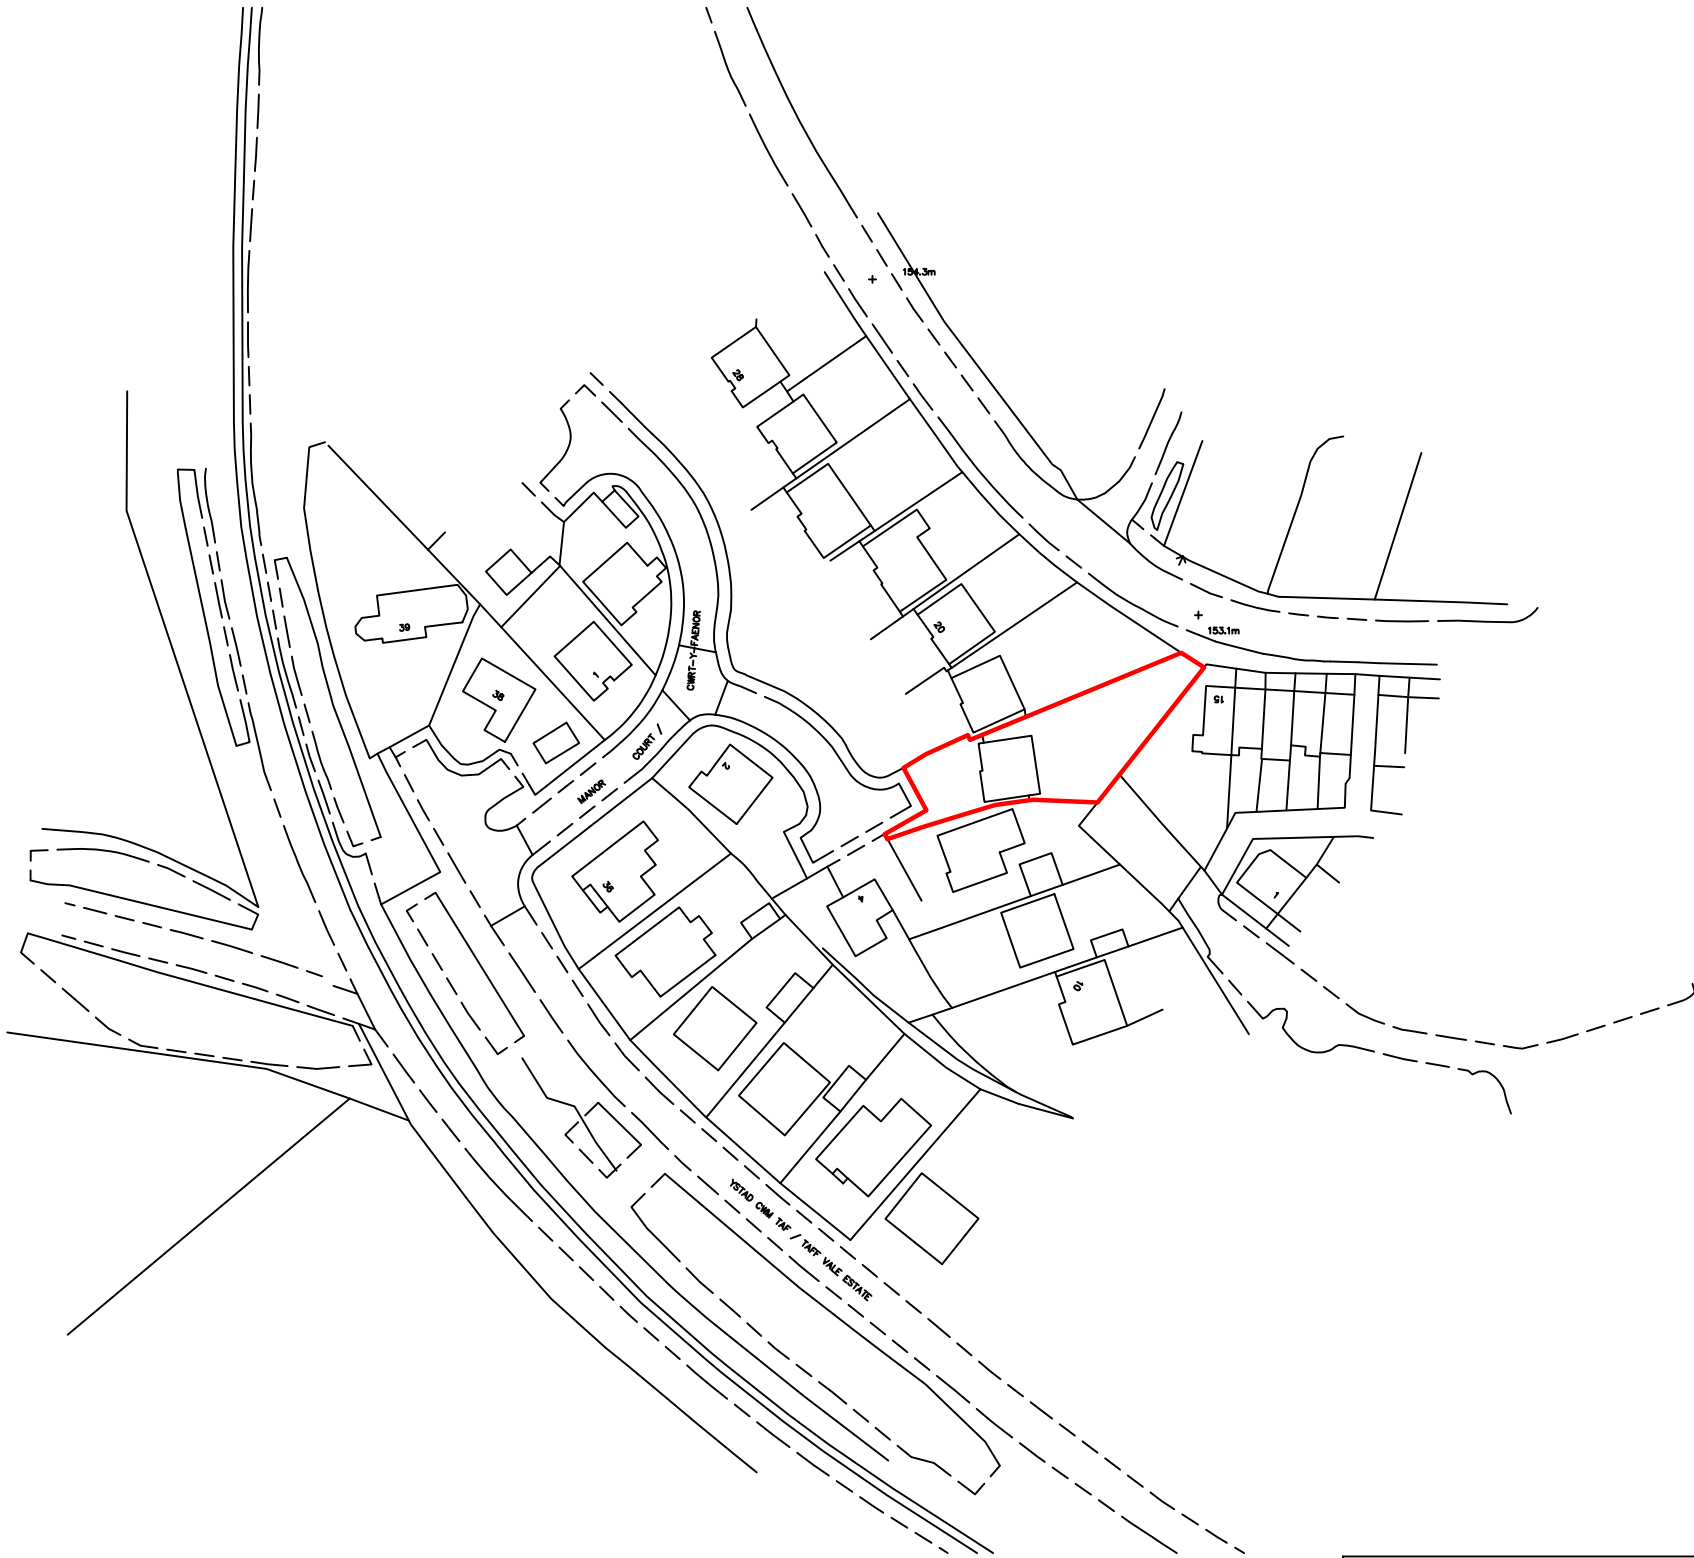

This drawing is the copyright of Gerald Blain Associates Limited and may not be reproduced without permission.
This drawing must not be scaled and written dimensions must be checked on site prior to construction or manufacture.

Project: Proposed Rear Extension @ 16 Manor Court, Treharris, CF46	Client: Mr H Casling	
	Scale: 1/1250	@A3
	Drawing No: 01	
	Drawn By: D.B	
	Checked By: MS	
Dwg. Title: Location Plan	Date: 06/2022	

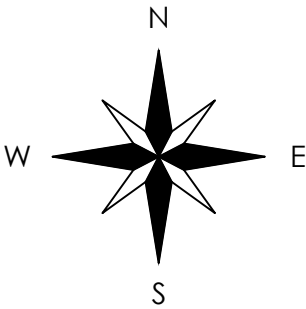

GERALD BLAIN
ASSOCIATES LTD
ARCHITECTURAL
&
PLANNING CONSULTANTS

Tel: 01994 240 366
Mob: 07970 420322
Email: Gerald@Geraldblainassociates.co.uk
Address: 15 St John Street, Whitland, SA34 0AN