




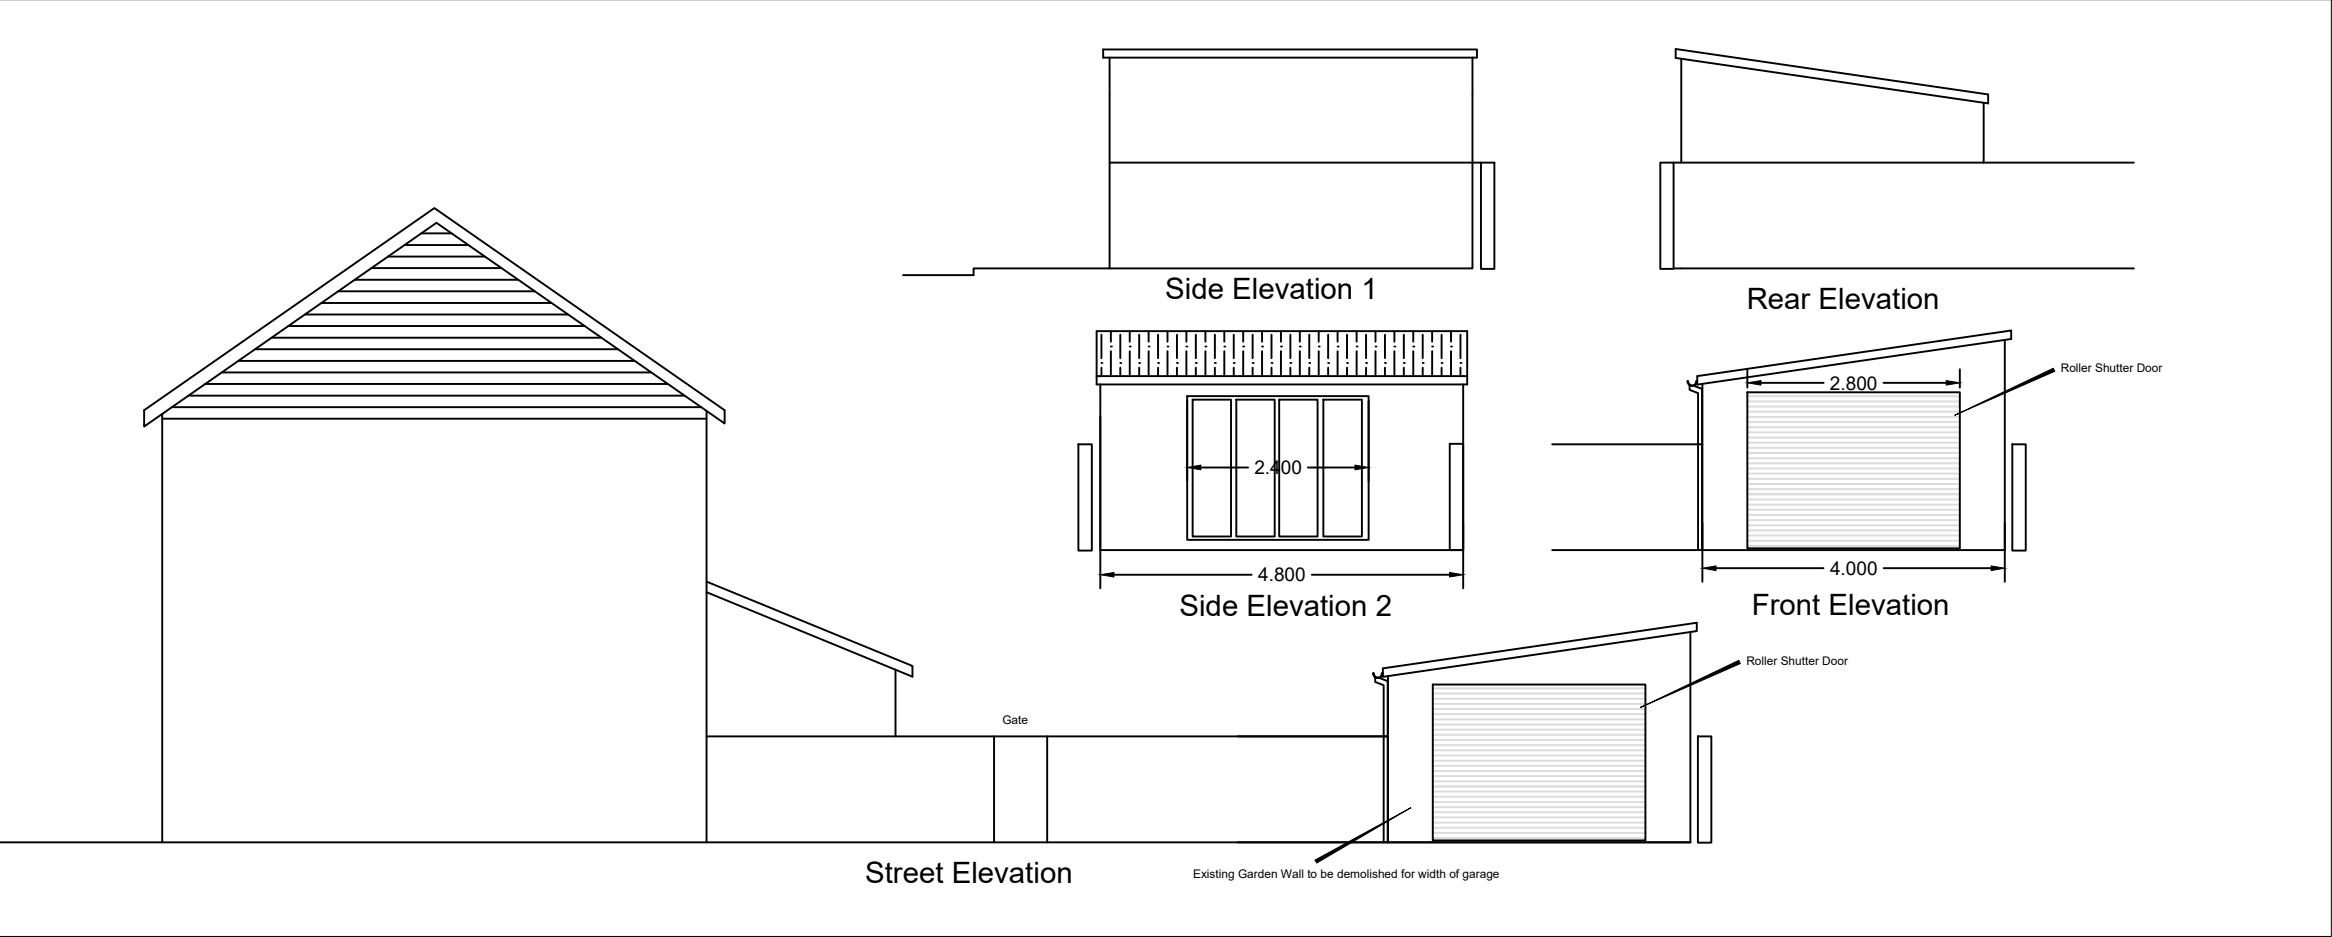


Elevations 1:100

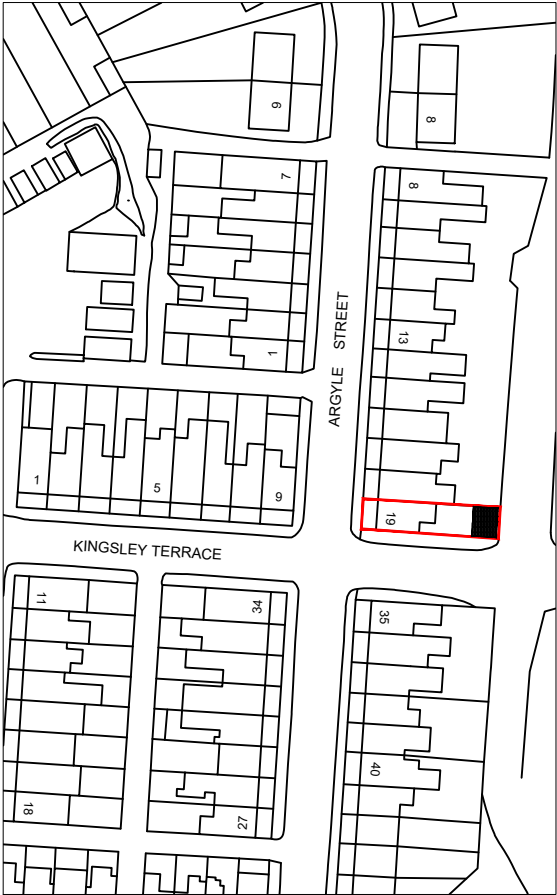

Location Plan 1:1250

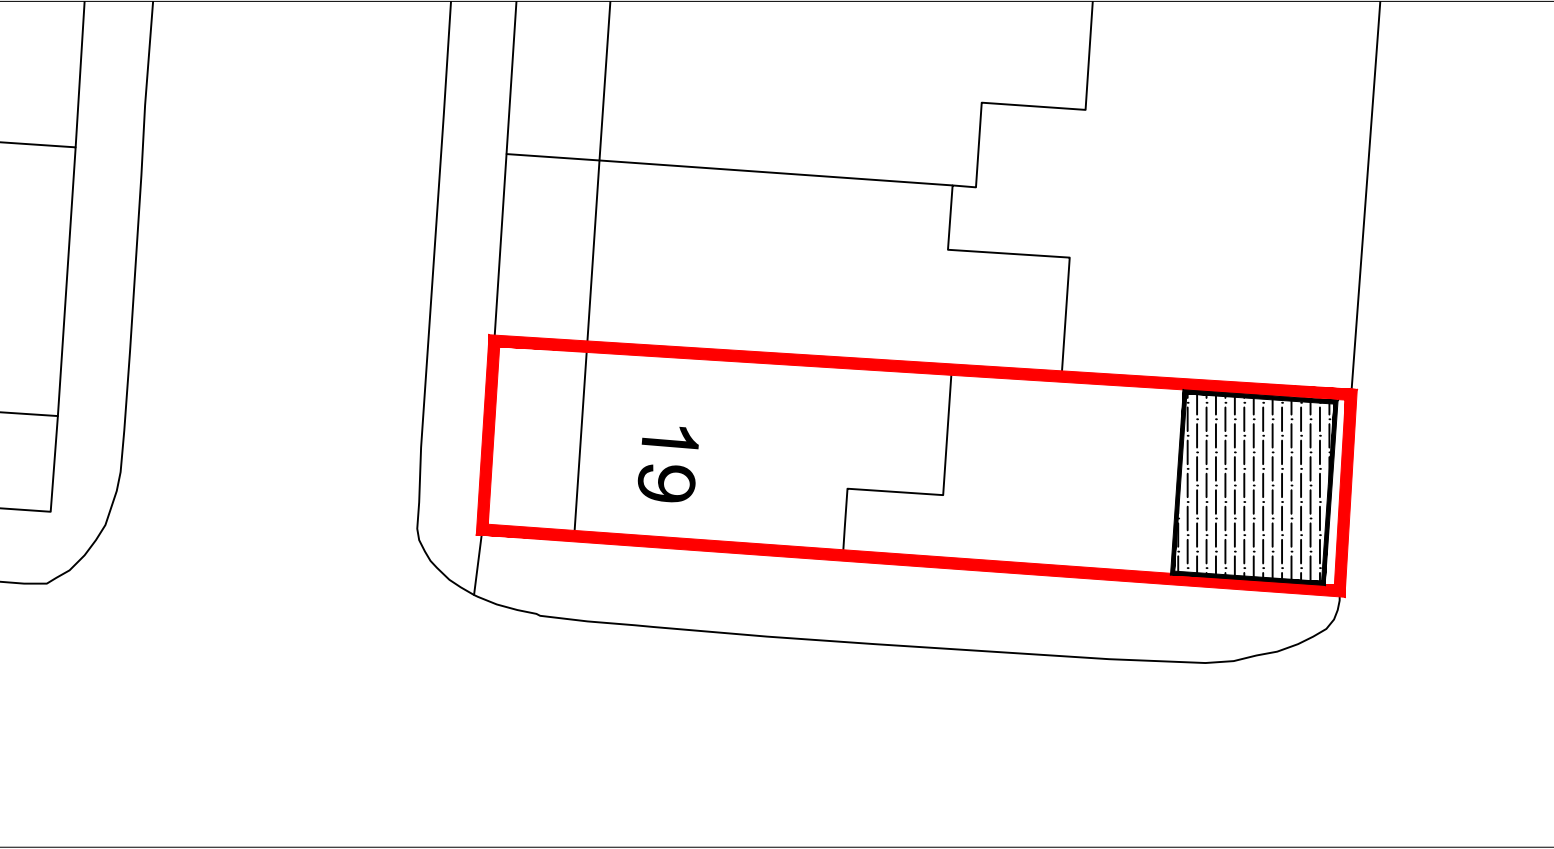

Site Plan 1:200

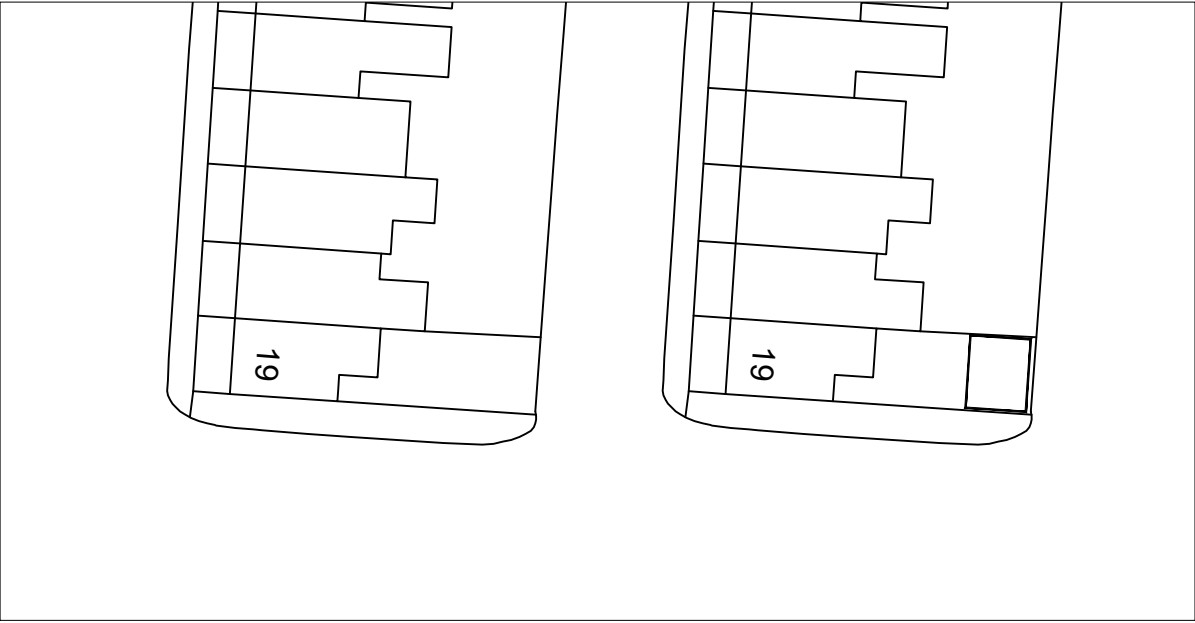

Existing & Proposed Block Plan 1:500

Proposed Detached Garage
19 Argyle Street
Twynyrodyn
Merthyr Tydfil