


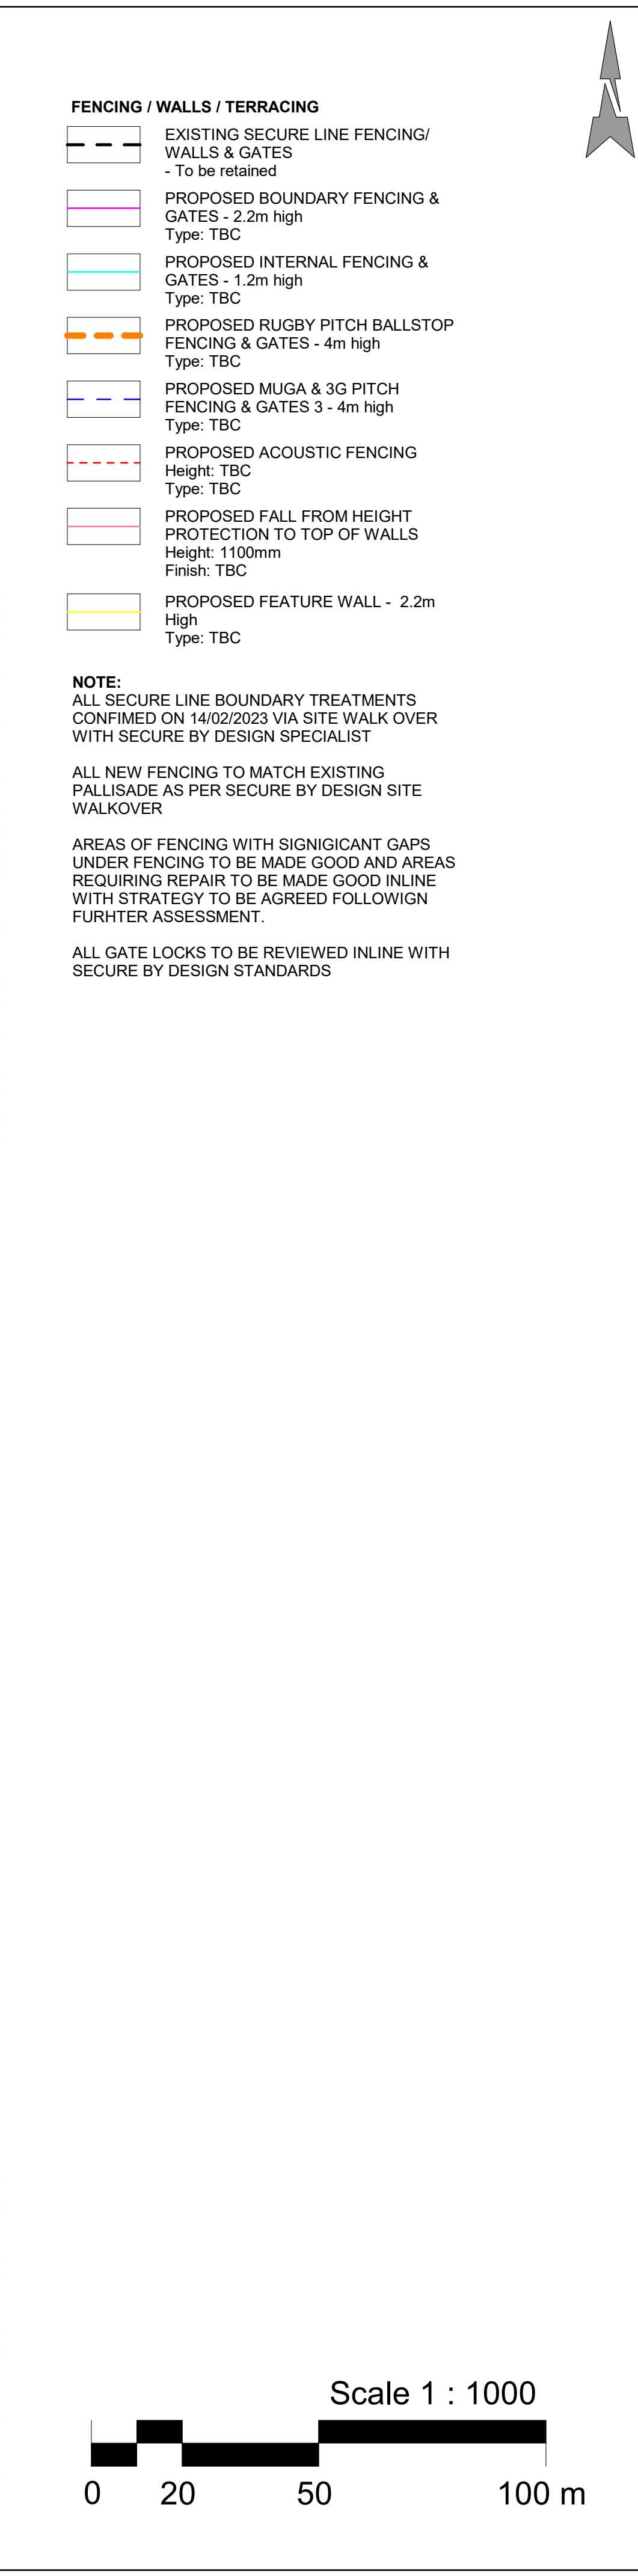

CONSTRUCTION

DECOMMISSIONING/DEMOLITION

DECOMMISSIONING/DEMOLITION

P02	01/05/2023	Updated inline with comments for Planning	AE	DW	SW
P01	22/02/2023	Planning Issue	AE	DW	SW
Rev.	Date	Description	By	Chk'd	App'd

Client **Willmott Dixon Construction Ltd**

Project Title
Blessed Carlo Acutis Catholic School

LANDSCAPE SITE WIDE
FENCING GA

Atkins Project Number: Project Number