




	EXISTING SECURE LINE FENCING/ GATES & GATES - To be retained
	PROPOSED BOUNDARY FENCING & GATES - 2.2m high Type: Palisade with gates to match
	PROPOSED INTERNAL FENCING & GATES - 1.2m high Type: TBC
	PROPOSED RUGBY PITCH BALLSTOP FENCING & GATES - 4m high Type: TBC
	PROPOSED MUGA & 3G PITCH FENCING & GATES 3 - 4m high Type: TBC
	PROPOSED ACOUSTIC FENCING Height: TBC Type: TBC
	PROPOSED FALL FROM HEIGHT PROTECTION TO TOP OF WALLS Height: 1100mm Finish: TBC
	PROPOSED FEATURE WALL - 2.2m High Type: TBC

ALL GATE LOCKS TO BE REVIEWED INLINE WITH
SECURE BY DESIGN STANDARDS

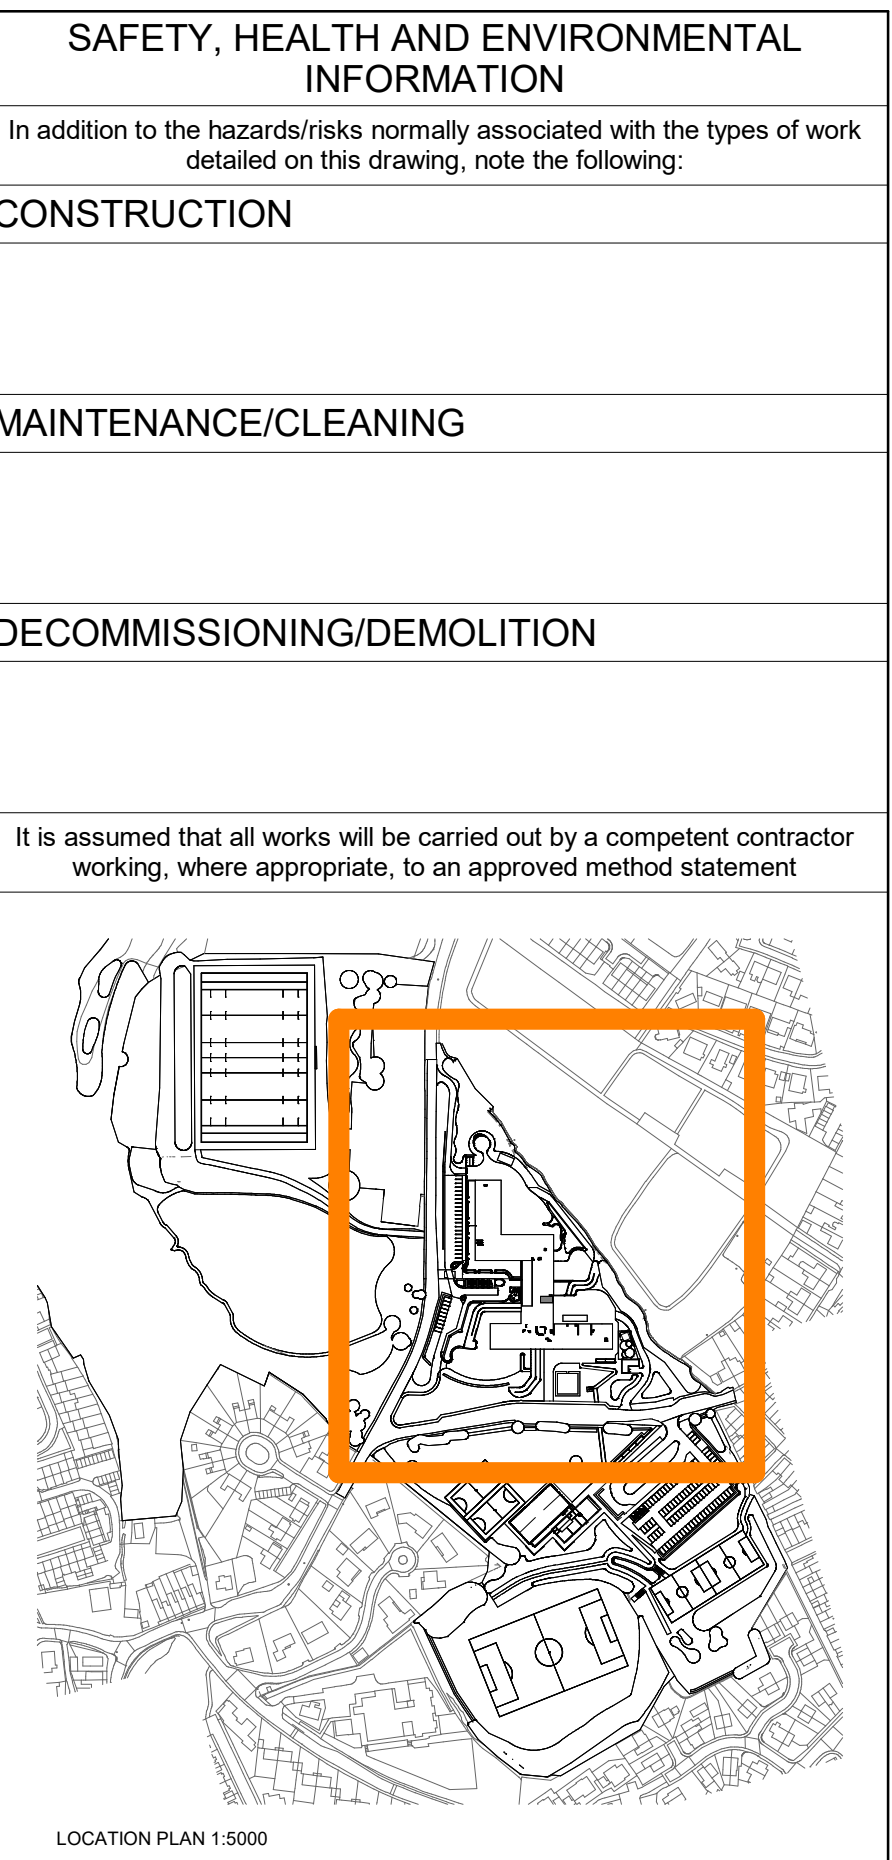

P02	01/05/2023	Updated inline with comments for Planning	AE	DW	SW
P01	22/02/2023	Planning Issue	AE	DW	SW
Rev.	Date	Description	By	Chk'd	App'd

Drawing Number	Revision
BCA-ATK-XX-XX-DR-LA-423010	P02