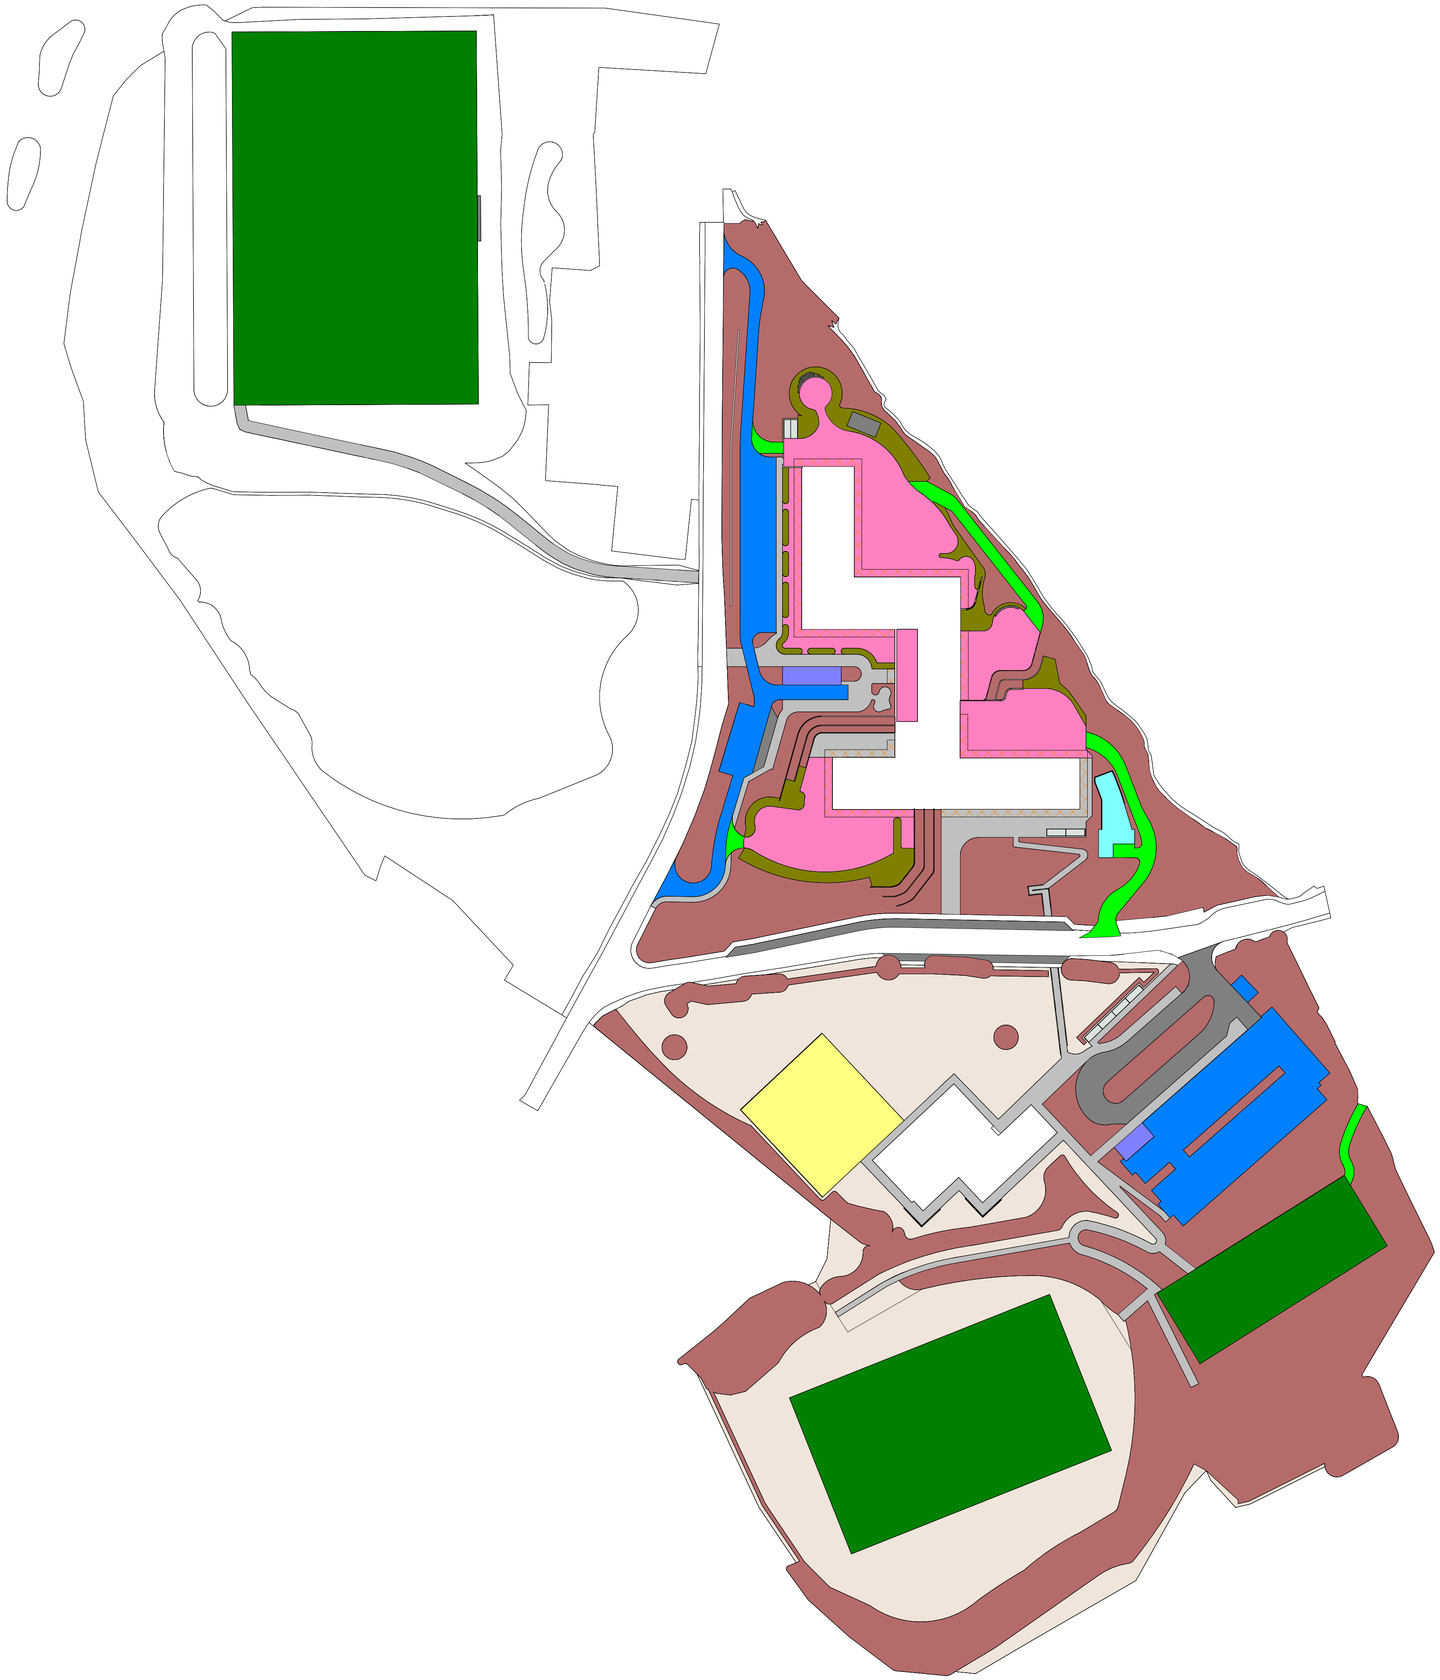

KEY

- SOFT SPORTS **16688M²**
  BB 98 & 99 RECCOMENDED AREAS: **17266M²**
- HARD SPORTS **1424M²**
  BB 98 & 99 RECCOMENDED AREAS: **2303M²**
- HARD INFORMAL & SOCIAL **4646M²**
  BB 98 & 99 RECCOMENDED AREAS: **2638M²**
- SOFT INFORMAL & SOCIAL **1258M2²**
  BB 98 & 99 RECCOMENDED AREAS: **4663M²**
- HABITAT **23396M2²**
  BB 98 & 99 RECCOMENDED AREAS: **1625M²**
- FLOAT REMAINDER OF SITE **12828M²**
  BB 98 & 99 RECCOMENDED AREAS: **7125M²**
- ACCESSIBLE PARKING **188M2²**
  BB 98 & 99 RECCOMENDED AREAS: **70M²**
- BUS DROP OFF **1534M2²**
  BB 98 & 99 RECCOMENDED AREAS: **735M²**
- PARKING **3863M2²**
  BB 98 & 99 RECCOMENDED AREAS: **4995M²**
- DELIVERIES & ACCESS **827M2²**
  BB 98 & 99 RECCOMENDED AREAS: **132M²**
- HARDSTANDING AROUND BUILDING - FIRETENDER/ MAINTENANCE **1016M2²**
  BB 98 & 99 RECCOMENDED AREAS: **1689M²**
- MISC PATHS & PAVEMENTS **4159M2²**
  BB 98 & 99 RECCOMENDED AREAS: **0M²**
- EXTERNAL PLANT ENCLOSURE- **214M2²**
  BB 98 & 99 RECCOMENDED AREAS: **200M²**

SAFETY, HEALTH AND ENVIRONMENTAL INFORMATION

In addition to the hazards/risks normally associated with the types of work detailed on this drawing, note the following:

CONSTRUCTION

MAINTENANCE/CLEANING

DECOMMISSIONING/DEMOLITION

It is assumed that all works will be carried out by a competent contractor working, where appropriate, to an approved method statement

Rev.	Date	Description	By	Chk'd	App'd
P03	01/05/2023	Updated inline with comments for Planning	AE	DW	SW
P02	22/02/2023	Planning Issue	AE	DW	SW
P01	09/02/2023	Issued for PAC	AE	LM	SW

Drawing Suitability: FOR INFORMATION

Status: S2

ATKINS
Member of the SNC-Lavalin Group

Tel:
www.atkinsglobal.com
© SNC-Lavalin (2022)

Client: Willmott Dixon Construction Ltd

Project Title: Blessed Carlo Acutis Catholic School

Drawing Title: BB 98&99

Scale	Designed	Drawn	Checked	Authorised
1 : 1000	AE	AE	DW	SW
Original Size: A1	Date: 08/02/23	Date: 08/02/23	Date: 08/02/23	Date: 08/02/23

Drawing Number: BCA-ATK-XX-XX-DR-LA-423210

Revision: P03

Atkins Project Number: Project Number