
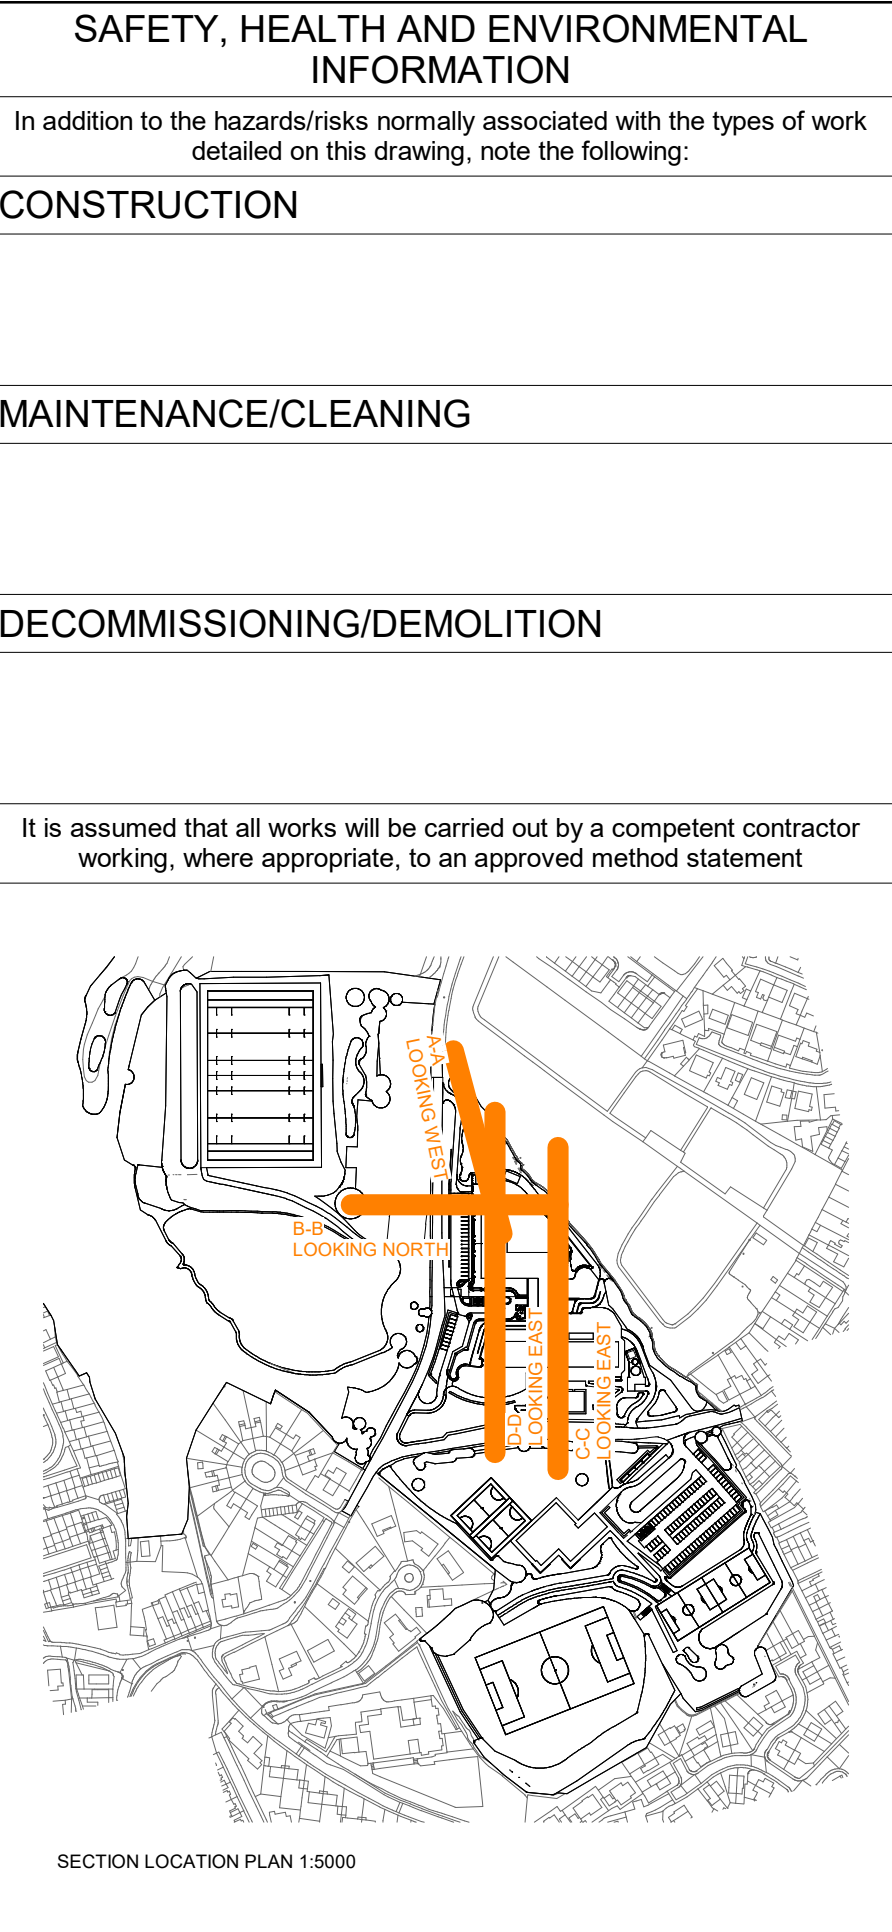
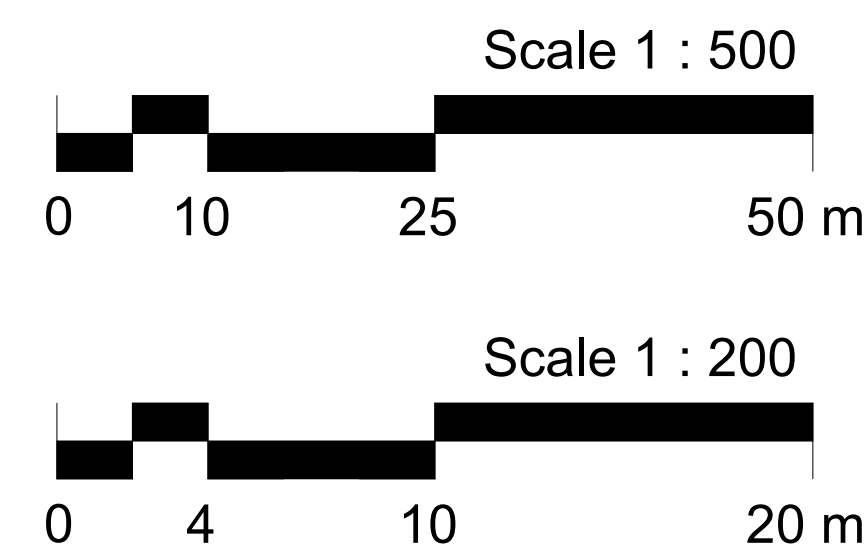
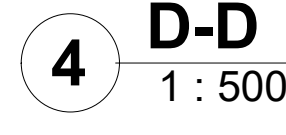
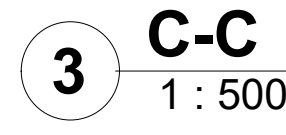
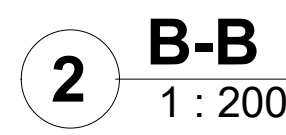


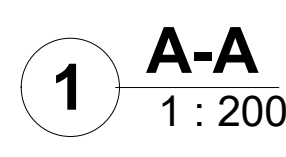

Drawing Suitability	Status
FOR INFORMATION	S2

Client

Willmott Dixon Construction Ltd

Atkins Project Number: Project Number