
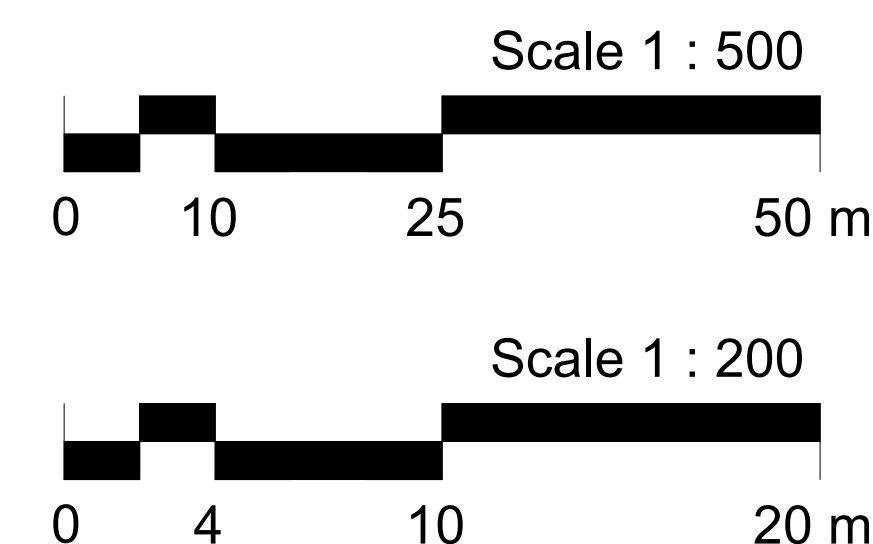
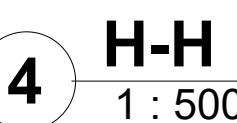
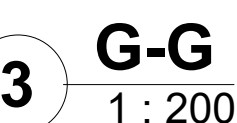


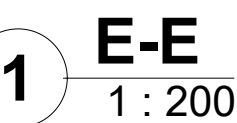

In addition to the hazards/risks normally associated with the types of work detailed on this drawing, note the following:

CONSTRUCTION

DECOMMISSIONING/DEMOLITION

It is assumed that all works will be carried out by a competent contractor working, where appropriate, to an approved method statement



P06	01/05/2023	Updated inline with comments for Planning	AE	DW	SV
P05	22/02/2023	Planning Issue	AE	DW	SV
P04	09/02/2023	Sections Updated with comments	AE	LM	SV
P03	09/02/2023	Issued for PAC	AE	LM	SV
P02	16/12/2022	Updated inline with comments	AE	LM	SV
P01	09/12/2022	First Issue	AE	LM	SV
Rev.	Date	Description	By	Chk'd	App'd

Drawing Suitability	Status
FOR INFORMATION	S2

Member of the SNC-Lavalin Group

Tel:
www.atkinsglobal.com
© SNC-Lavalin (2022)

Client	Willmott Dixon Construction Ltd
--------	---------------------------------

Project Title	Blessed Carlo Acutis Catholic School
---------------	--------------------------------------

Drawing Title

LANDSCAPE SECTIONS 2
OF 3

Scale As indicated	Designed AE	Drawn AE	Checked LM	Authorised SW
Original Size A1	Date 09/12/22	Date 09/12/22	Date 09/12/22	Date 09/12/22
Drawing Number BCA-ATK-XX-XX-SE-LA-423001				Revision P06

Atkins Project Number: Project				
--------------------------------	--	--	--	--