

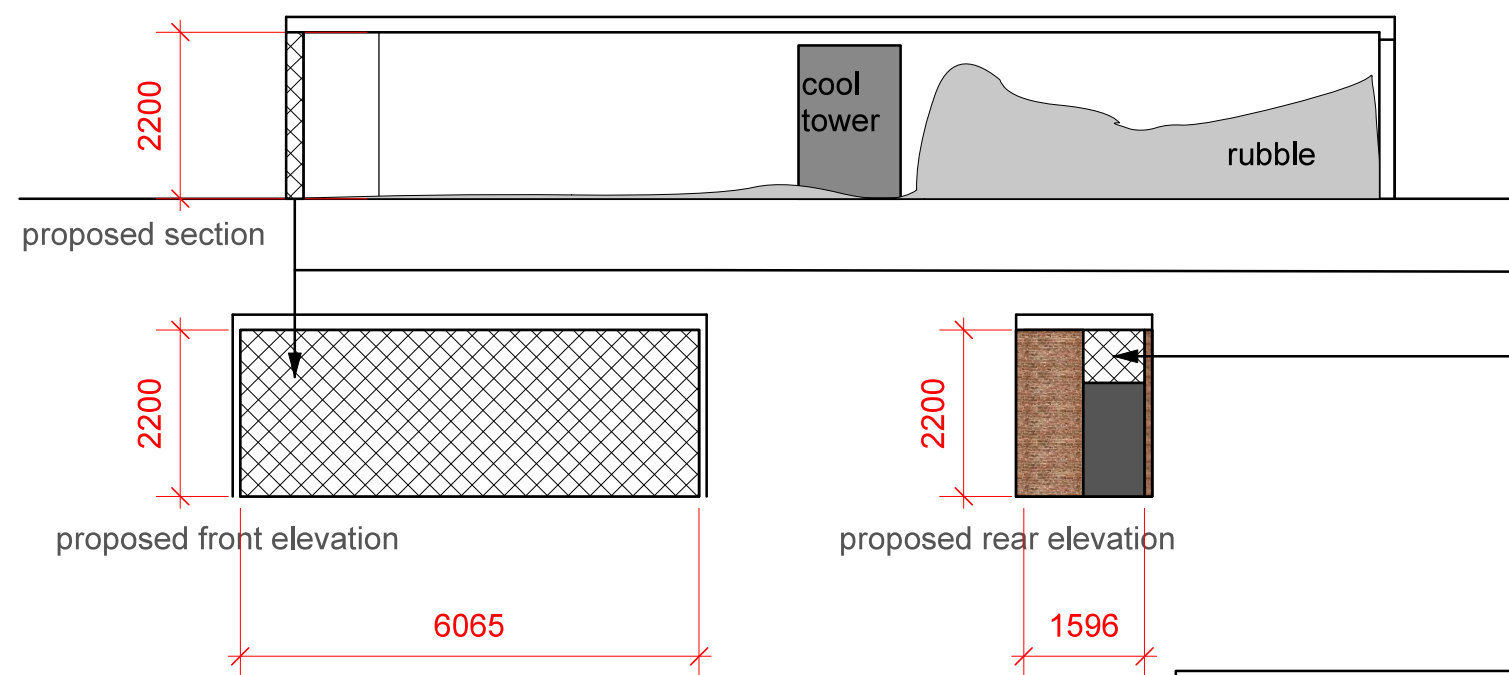
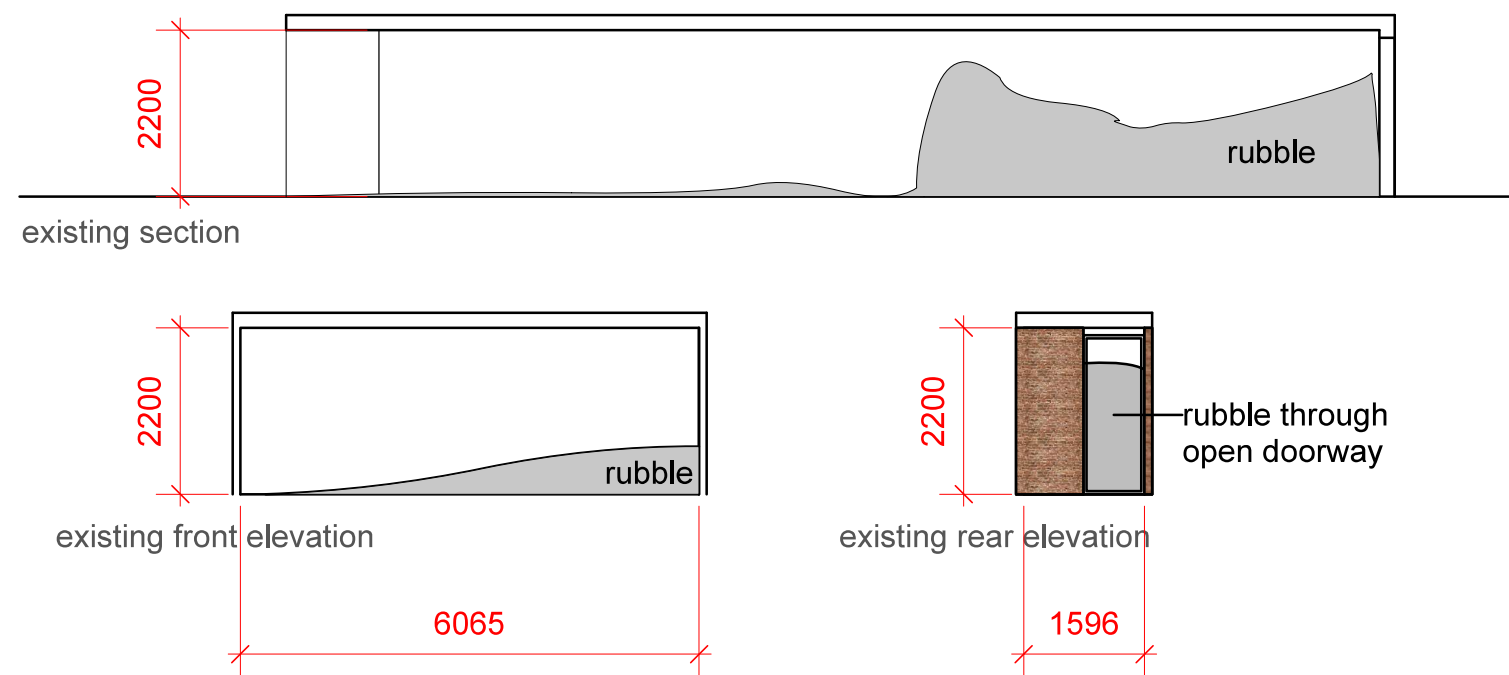


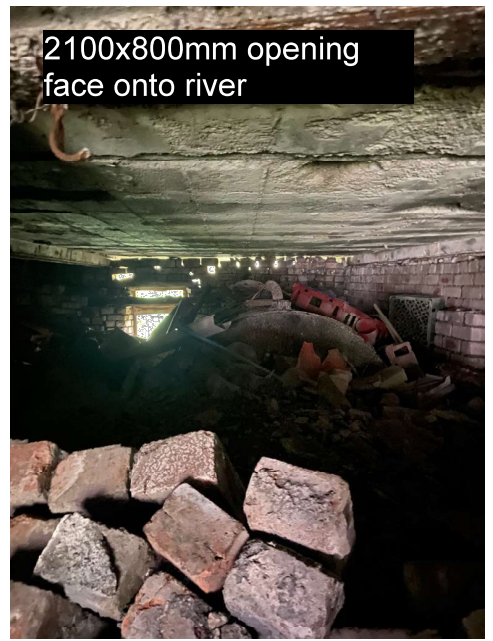

ALL ENHANCEMENT MEASURES IN LINE WITH LITTLE WING ECOLOGY REPORT

George and Co.
Thespian House,
Penydarren Rd, Merthyr
Tydfil, CF47 0LJ

907.19	proposed enhancement to building B		
survey	1:100@ A3	Aug 24	SG
George + Co			
Crownford House, Swan Street, Merthyr Tydfil,			
Mid Glamorgan, Wales, CF47 8EU			
TEL 07830328652			
hello@georgeandco.studio			
DO NOT SCALE THIS DRAWING		©George and Co.	

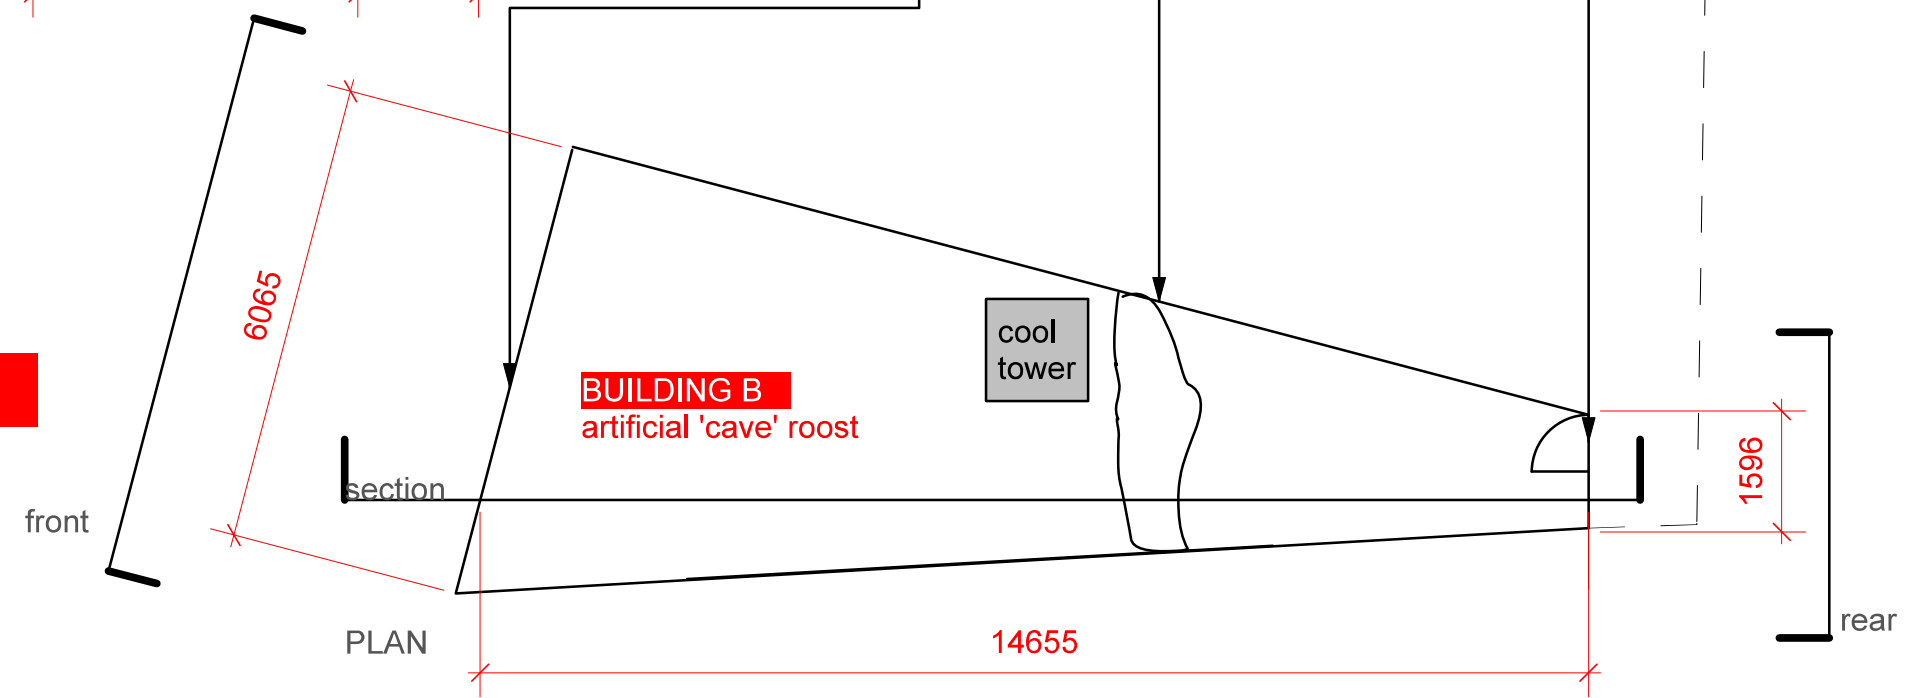

block built baffles to opening see Little Wing Ecology report for detail

opening to remain.

opening to be blocked off, access door added - see Little Wing Ecology report for detail

COOL TOWER AS BELOW

