



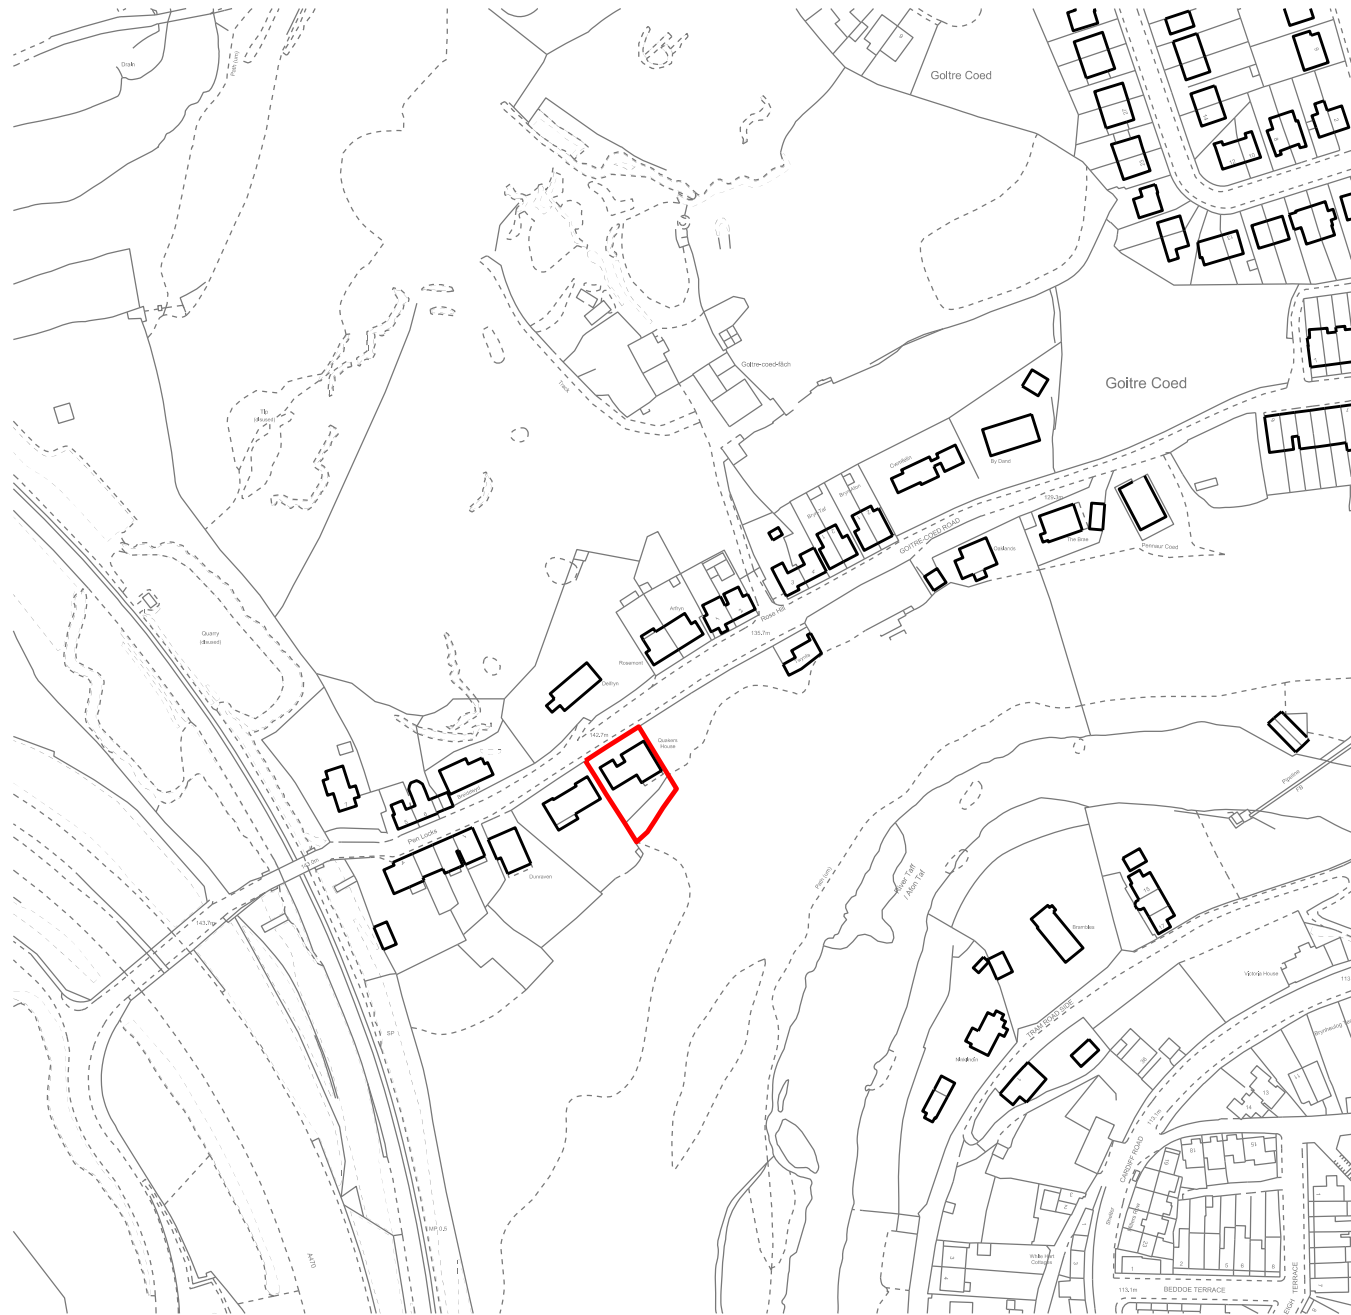

SITE LOCATION PLAN
SCALE 1:2500

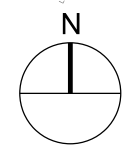

revisions

project
PROPOSED EXTENTION TO
QUAKERS HOUSE,
GOITRE COED ROAD,
PENLOCKS
MERTHYR TYDFIL, CF46 5BB

title

SITE LOCATION PLAN

date	scale	drawn by
AUG 20	1/2500 on A3	CG

drawing number
15/2020/PL/001

client.
Mr Jon Cliss