



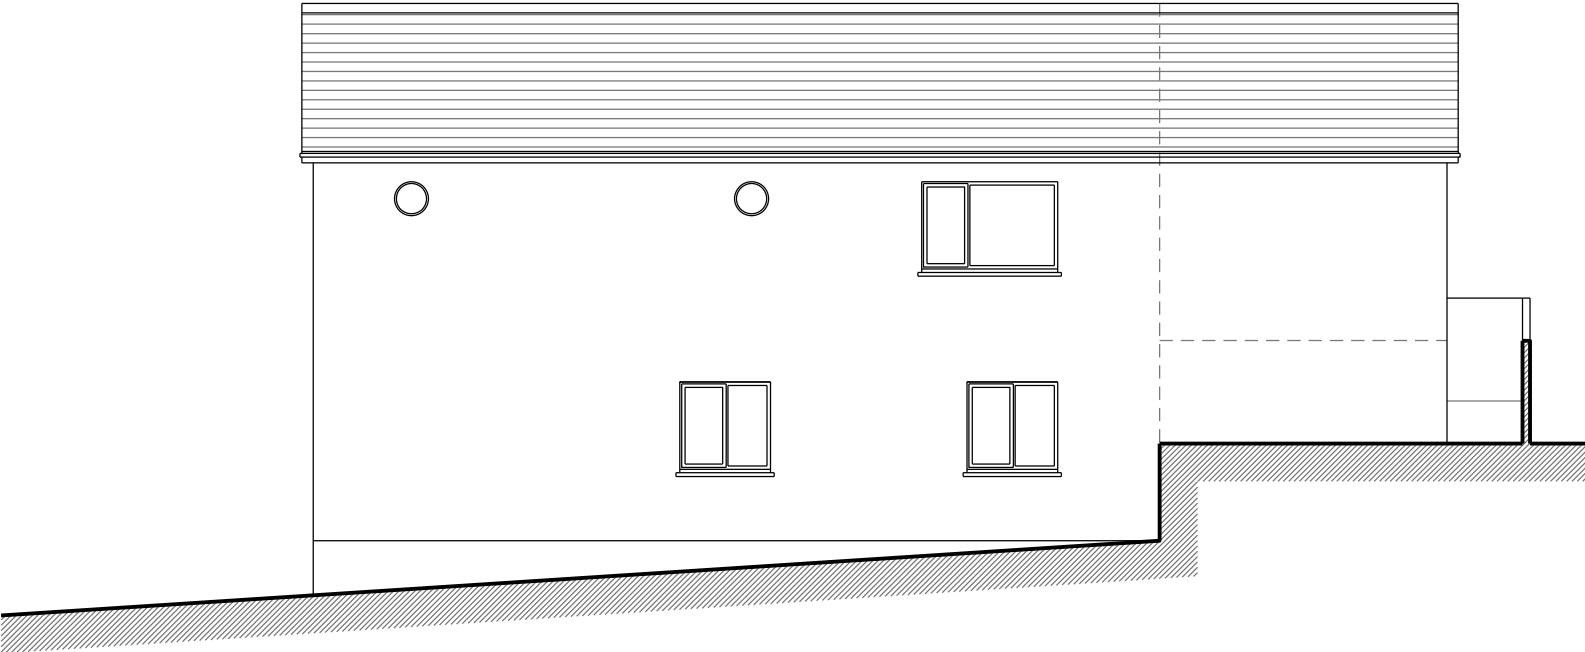

PROPOSED SIDE ELEVATION

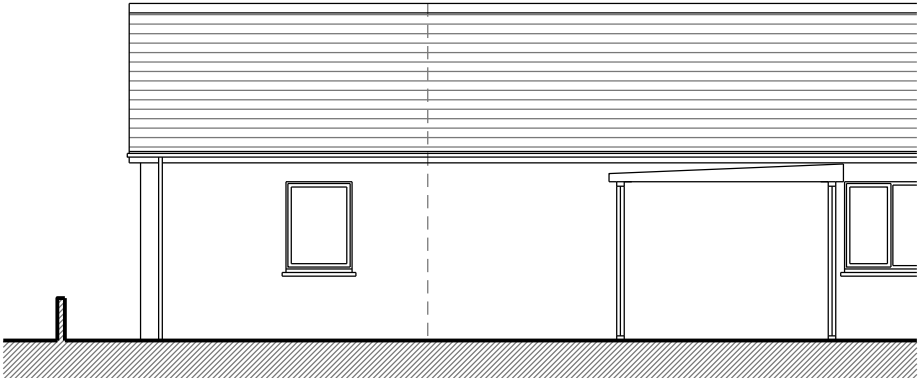

PROPOSED PART SIDE ELEVATION/SECTION

revisions

project
PROPOSED EXTENTION TO
QUAKERS HOUSE,
GOITRE COED ROAD,
PENLOCKS
MERTHYR TYDFIL, CF46 5BB

title
PROPOSED DRAWINGS

date	scale	drawn by
AUG 20	1/100 on A3	CG

drawing number
15/2020/PL/006A

client.
Mr Jon Cliss