



SCALE 1:50

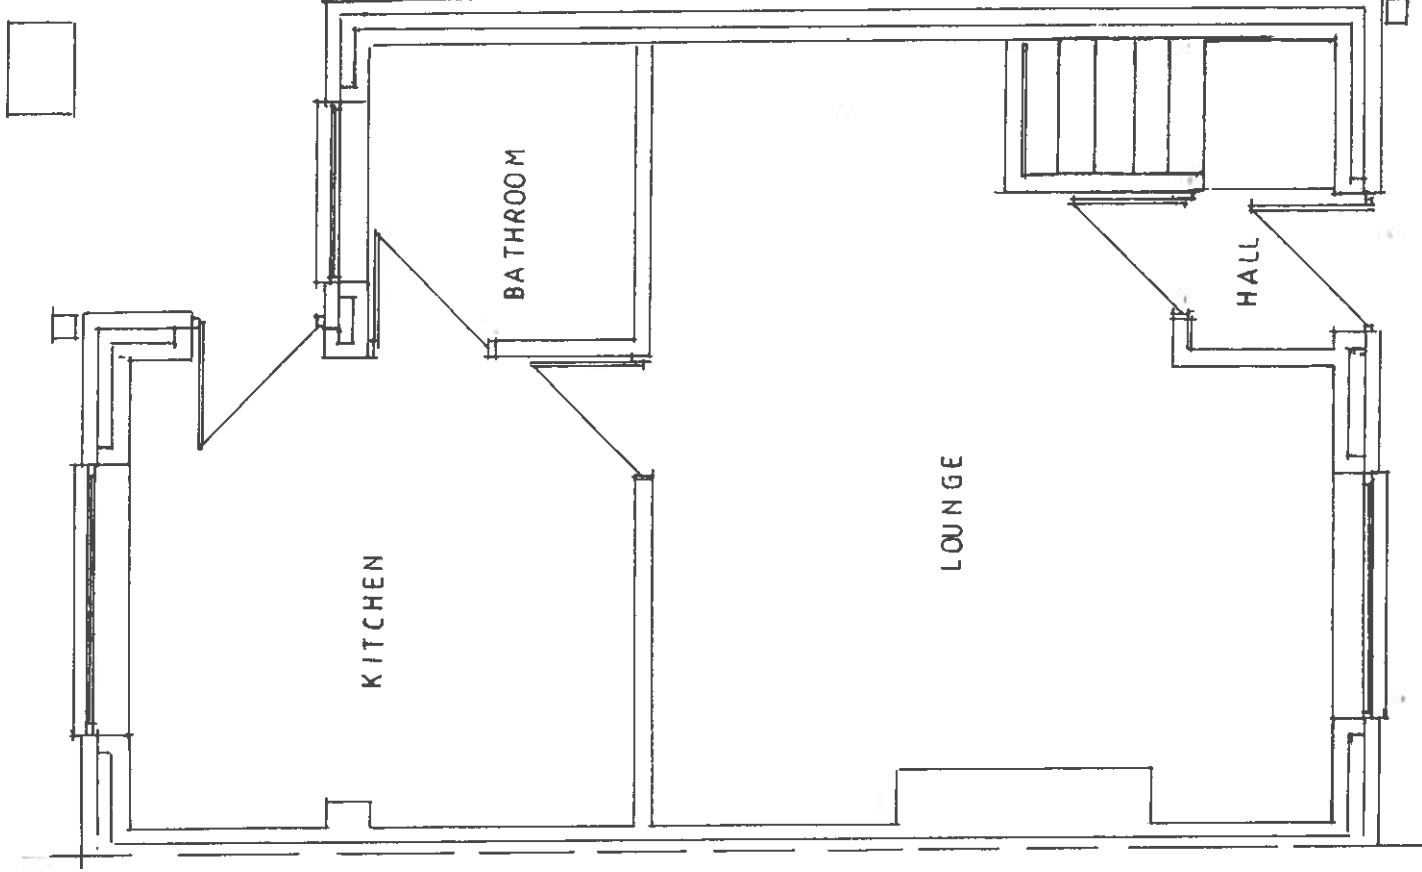

EXISTING GROUND FLOOR

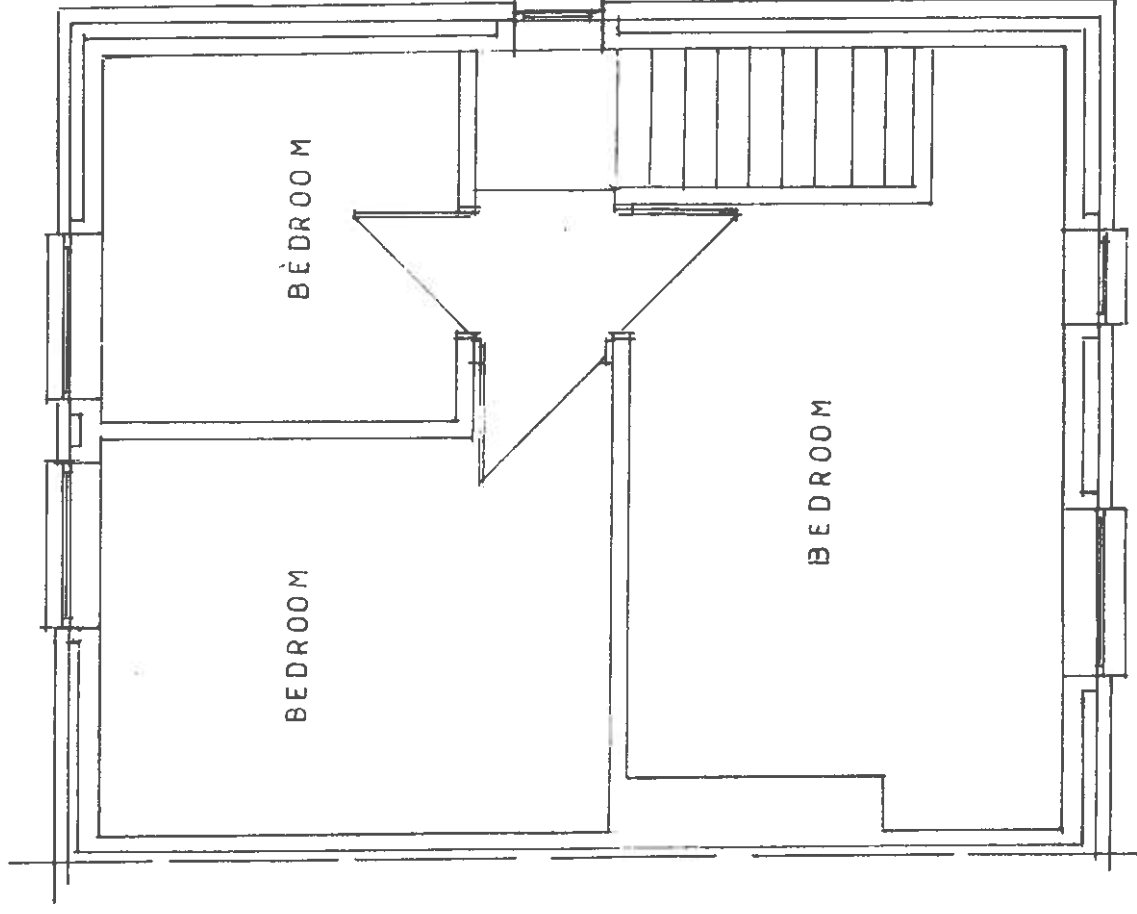

EXISTING FIRST FLOOR