


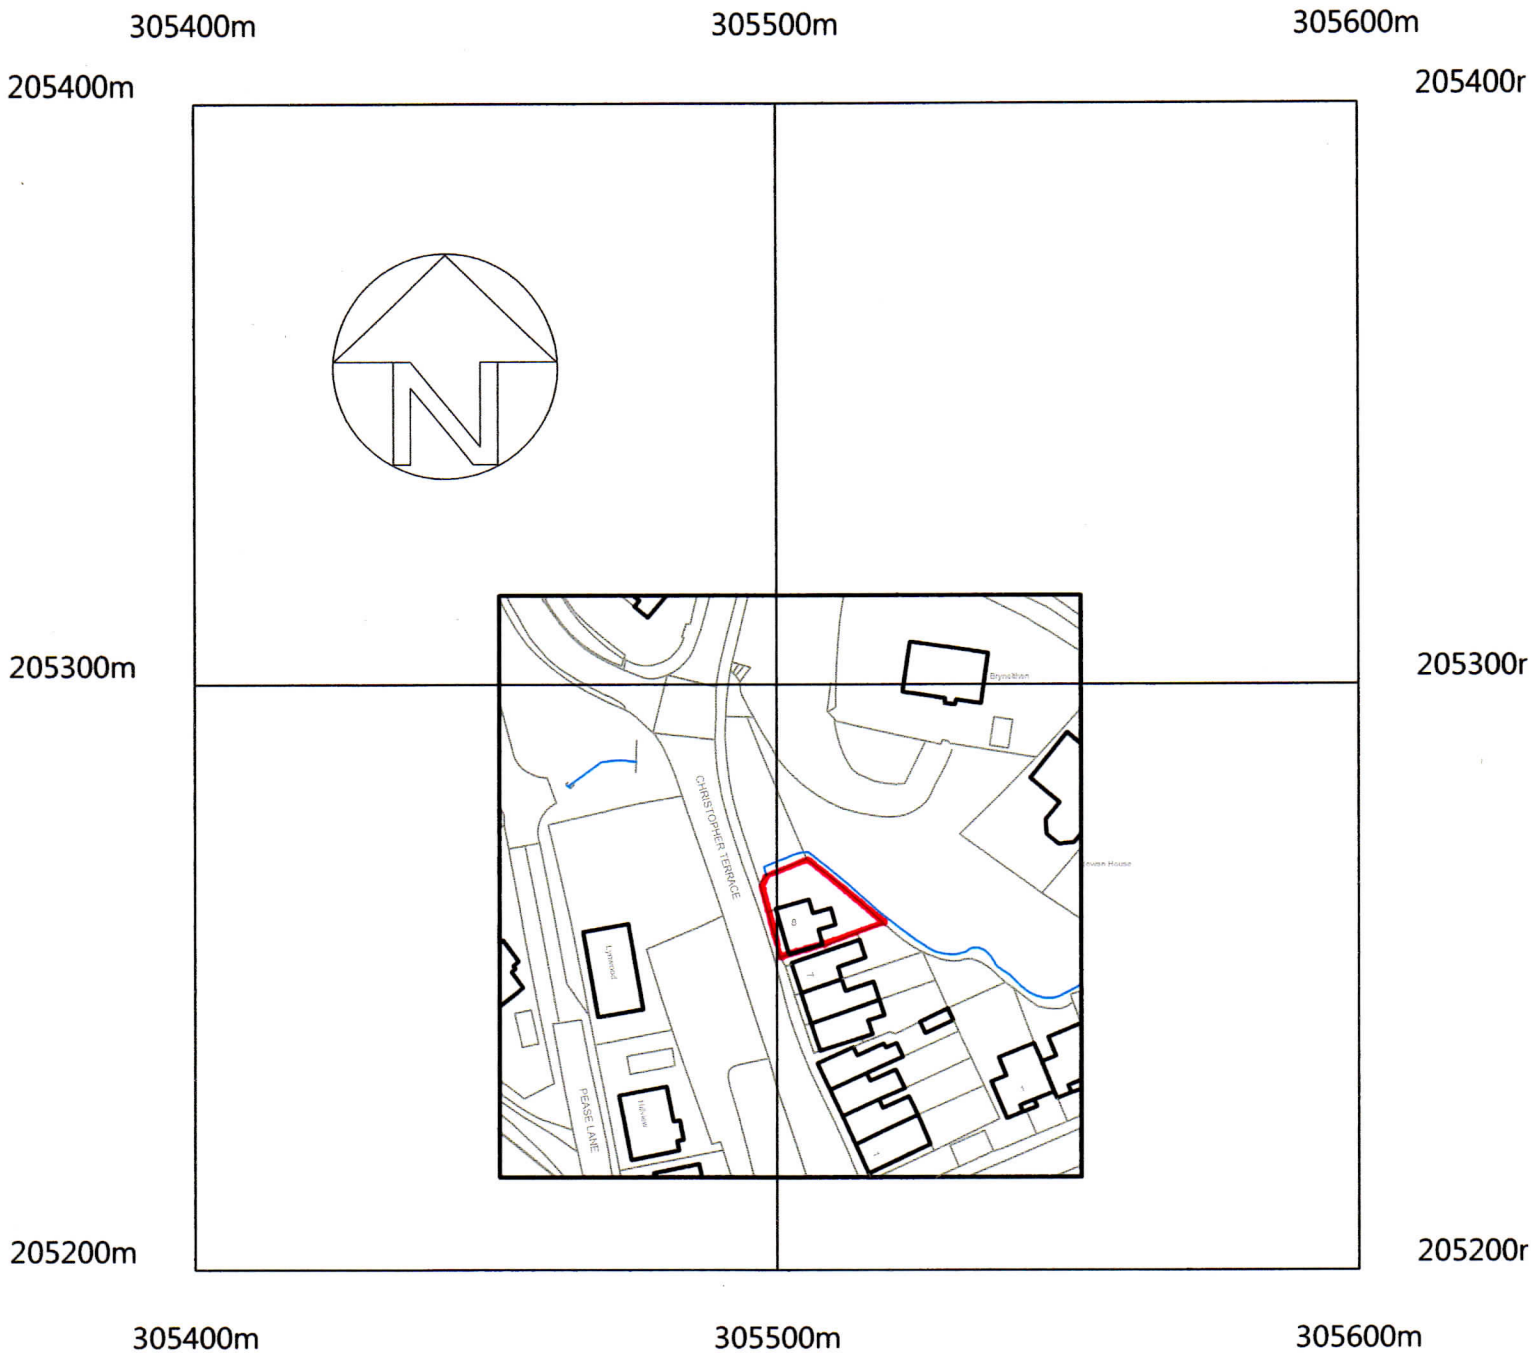

©Crown Copyright and database rights 2019 OS Licence no. 100041041

Site location plan @ 1:1250

Client
Mr and Mrs B. Walker
Project
Proposed single storey extension to rear of 8 Christopher Terrace, Merthyr Tydfil, CF47 0UE

Date:	January 2020
Scale:	1:1250 @ A4
Job No:	3011
Drawing No:	Location plan

Revision	Date:
*	
*	
*	
*	