




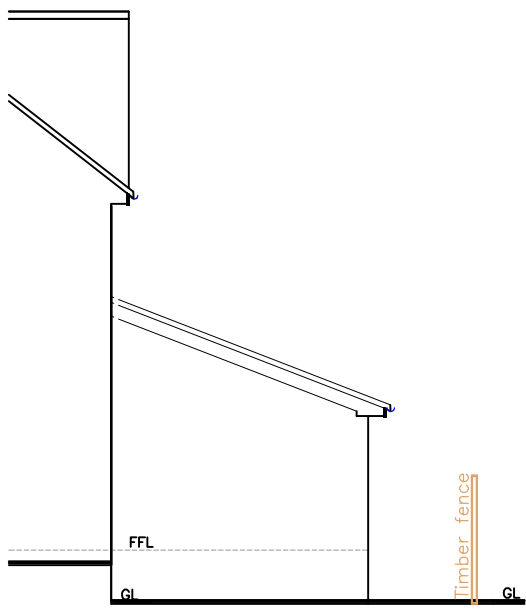


Proposed Section A-A
1:100

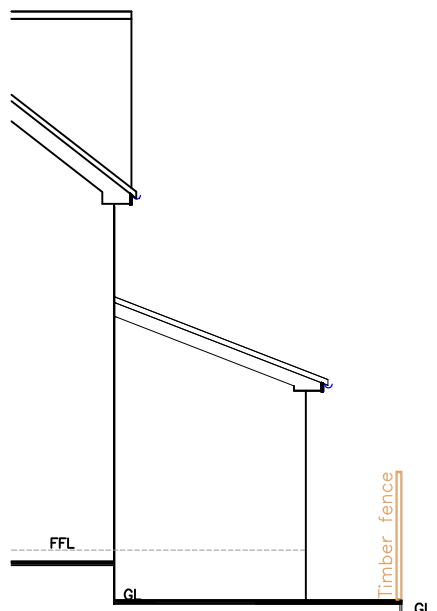


Proposed Section B-B
1:100

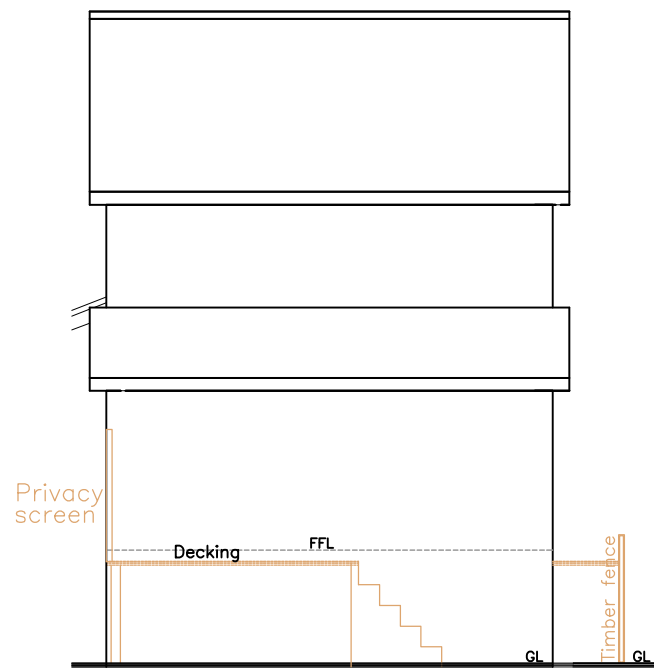


Proposed Section C-C
1:100

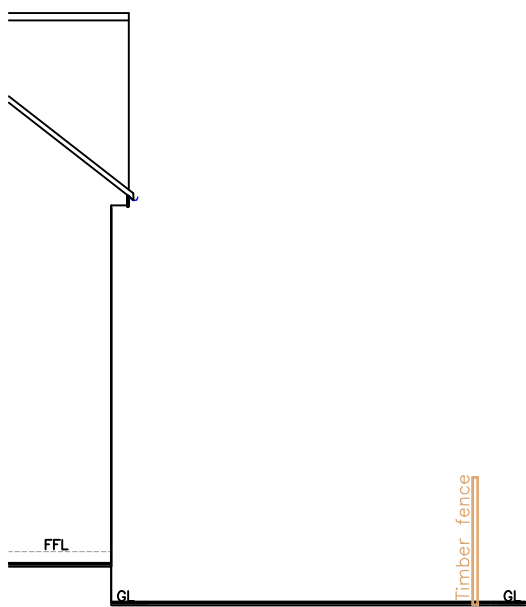


Existing Section A-A
1:100

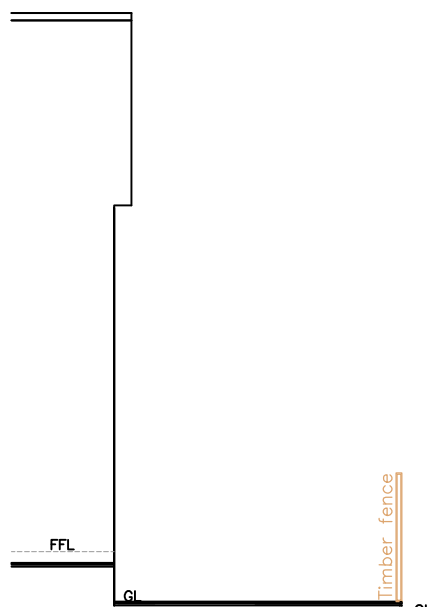


Existing Section B-B
1:100

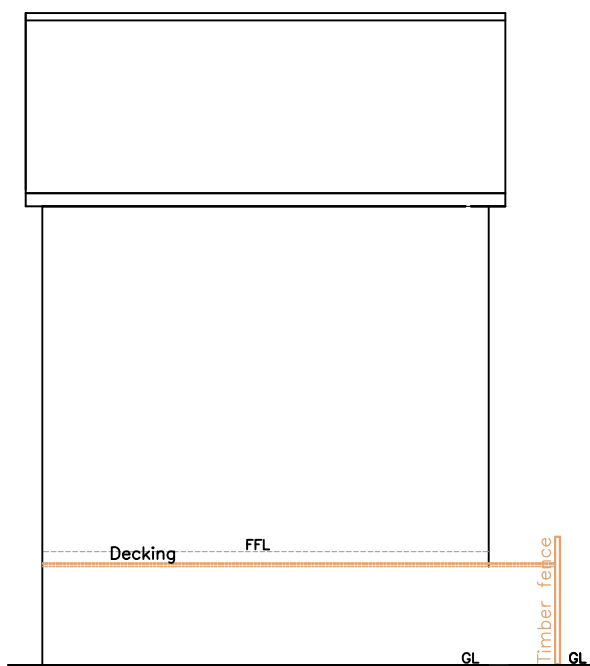

Existing Section C-C
1:100

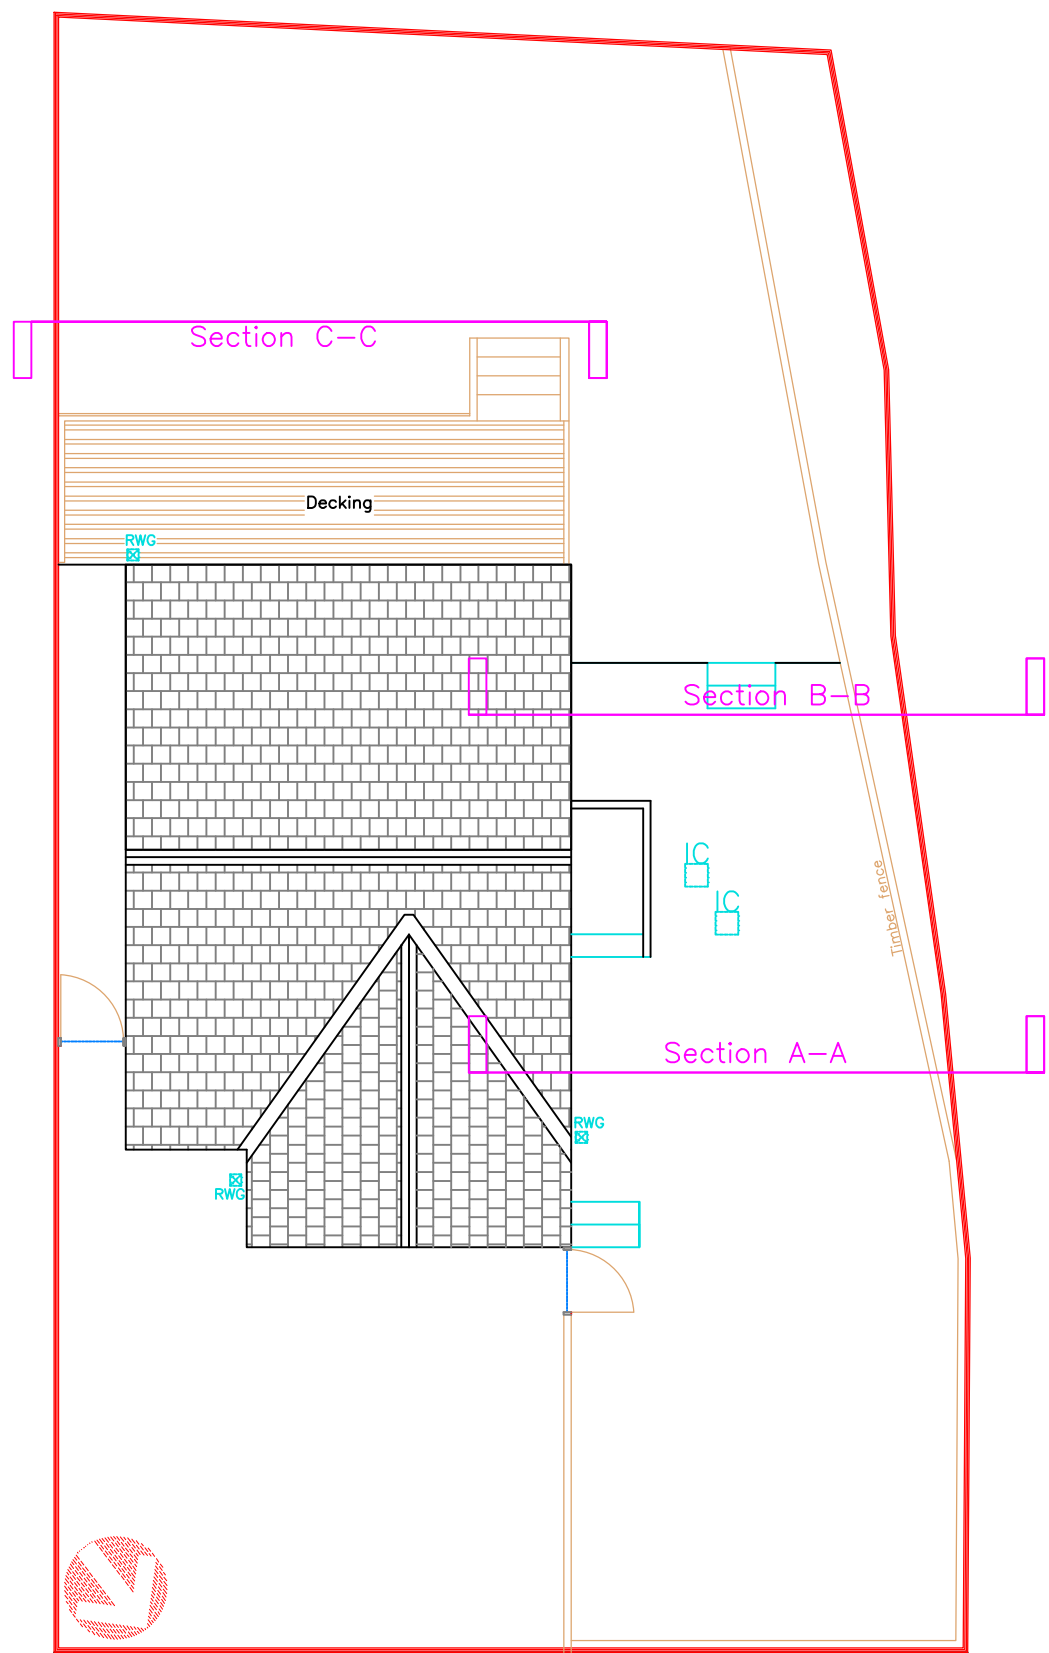

Existing Block Plan
1:100

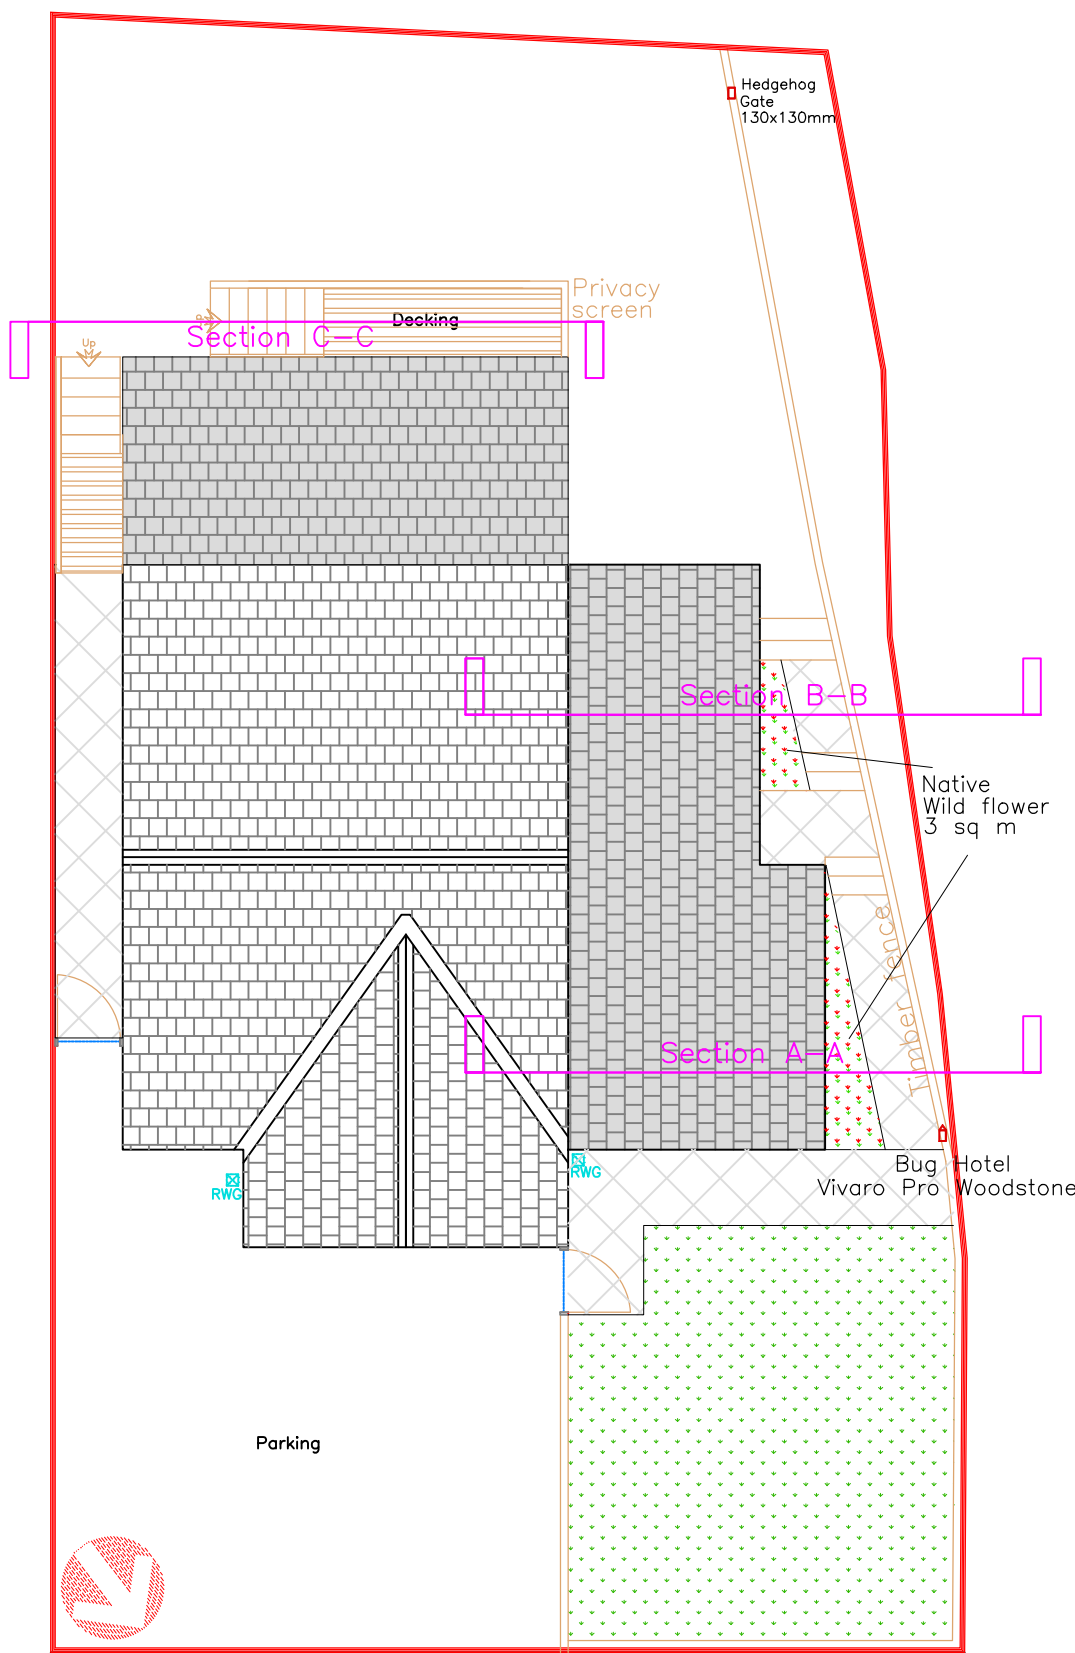

Proposed Block Plan
1:100

N.B.
All dimensions are between structural components

Material Finishes:	
Roof:	Slate tiles matching existing
External walls:	Fined down wall render in white
Windows/Doors:	Dark Grey uPVC matching existing
Fascia:	White uPVC matching existing
RWG's:	White uPVC matching existing

Utopia Design Architectural Services	
Building Planning Application Support Paul Thomas: BSc (Hons) Tel: 01685 559230. Mob: 07908 725065 Issued Only for Purpose Indicated	
Drawing Status: FOR PLANNING PURPOSES ONLY	
Address	7, Caradoc Street Merthyr Tydfil CF47 8SS
Project	Proposed Single Storey Side Extension with Single Storey Rear Extension
Drawn by	Date
PT	MAR 26
Paper	A2
Title	Scale
	1:100
Drwg No	
Existing & Proposed Plans & Sections	
CARADOC 7 FPG 05A	