




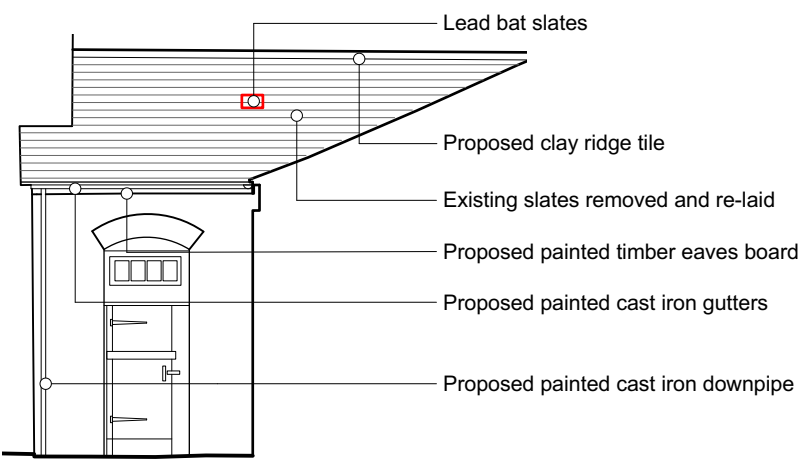


01 Proposed elevation

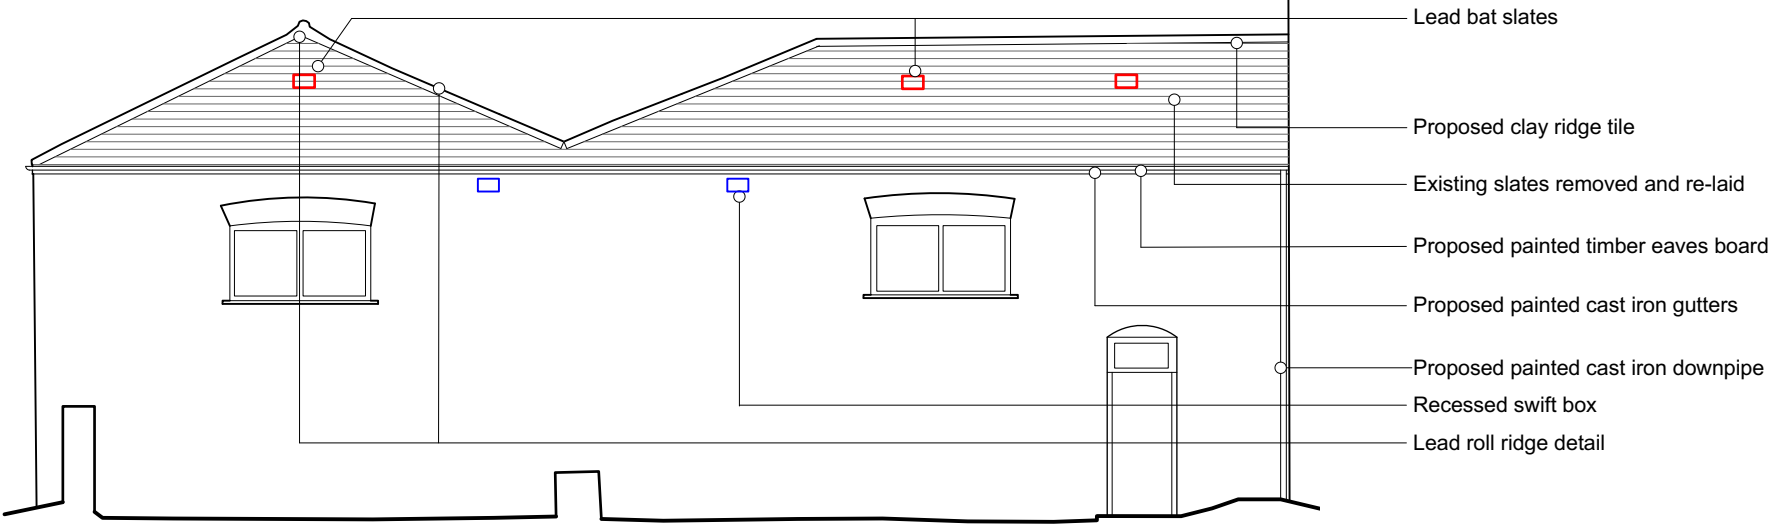

02 Proposed elevation

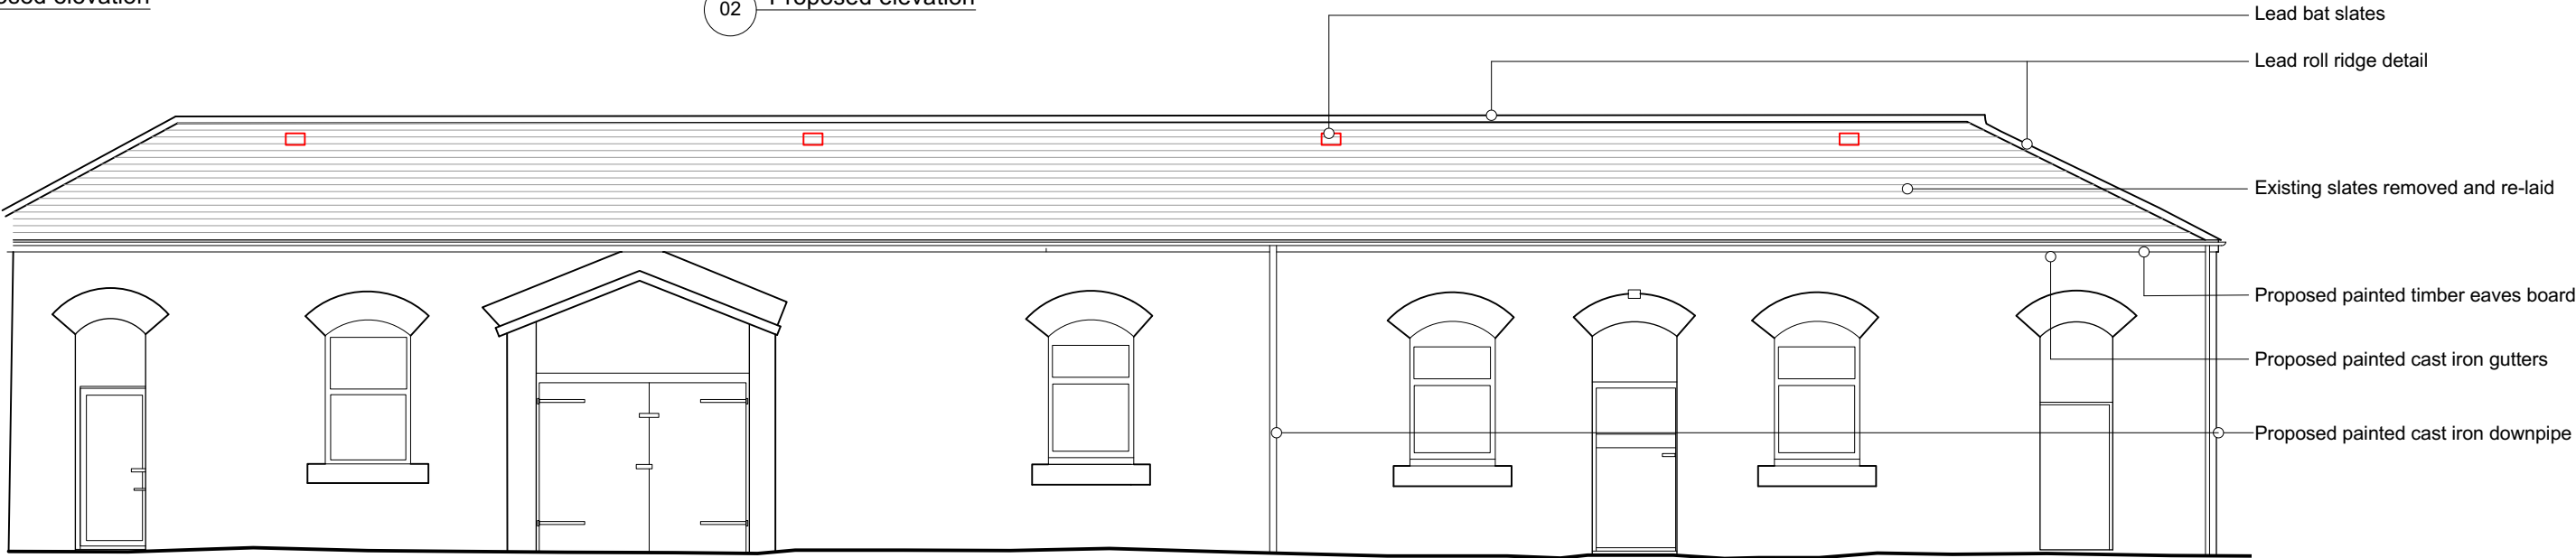

03 Proposed elevation

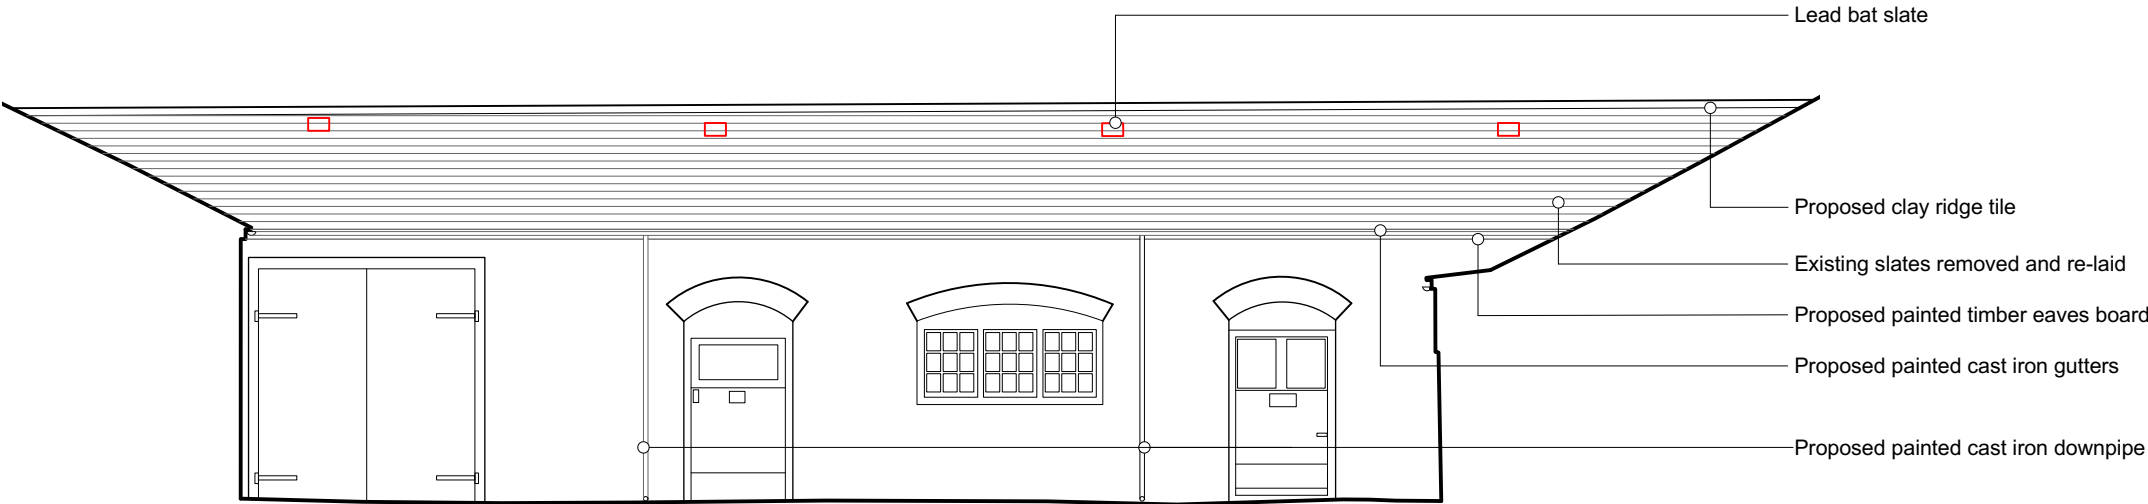


04 Proposed elevation

KEY

Lead bat slates

Bird boxes to meet ecologist requirements

See ecology report (1703 / 02) for further details

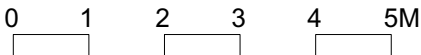

|                                                               |           |          |                           |               |                             |                        |            |             |          |            |
|---------------------------------------------------------------|-----------|----------|---------------------------|---------------|-----------------------------|------------------------|------------|-------------|----------|------------|
| Rural Office                                                  | revisions | date     | revision notes            | general notes | project                     | drawing title          | scale      | date        | drawn by | checked by |
|                                                               | A         | 02.03.23 | Ecology provision updated |               | Pandy Farm                  | Proposed elevations 01 | 1:100 @ A3 | 26.10.22    | KR       | NM         |
| Rural Office, Yr Egin,<br>College Rd. Carmarthen,<br>SA31 3EQ | B         | 27.03.23 | Ecology provision updated |               | client                      | drawing status         | job no.    | drawing no. | revision |            |
|                                                               |           |          |                           |               | Kevin Jones & Adele Gittoes | Planning               | 179        | 3-0115      | B        |            |