




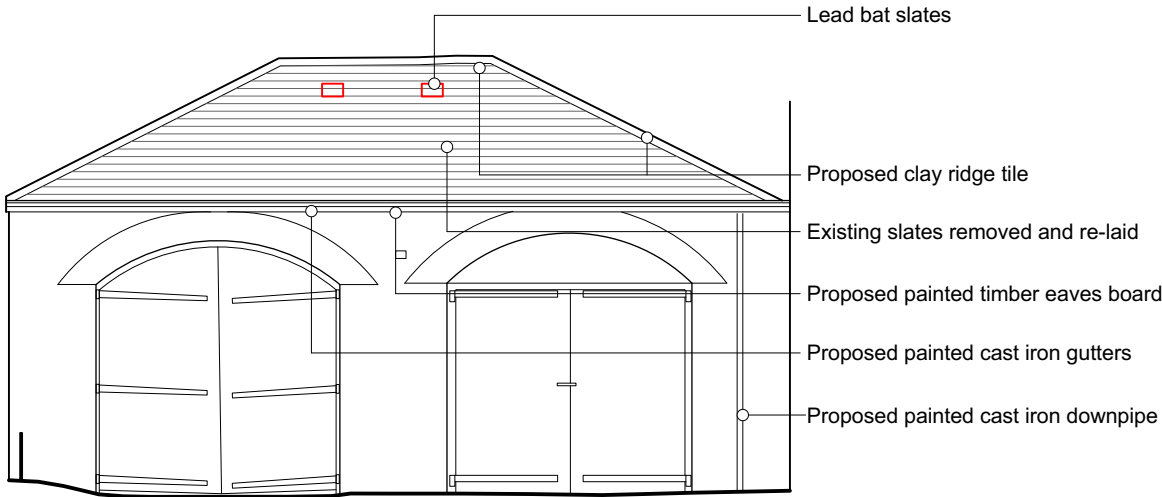


05 Proposed elevation

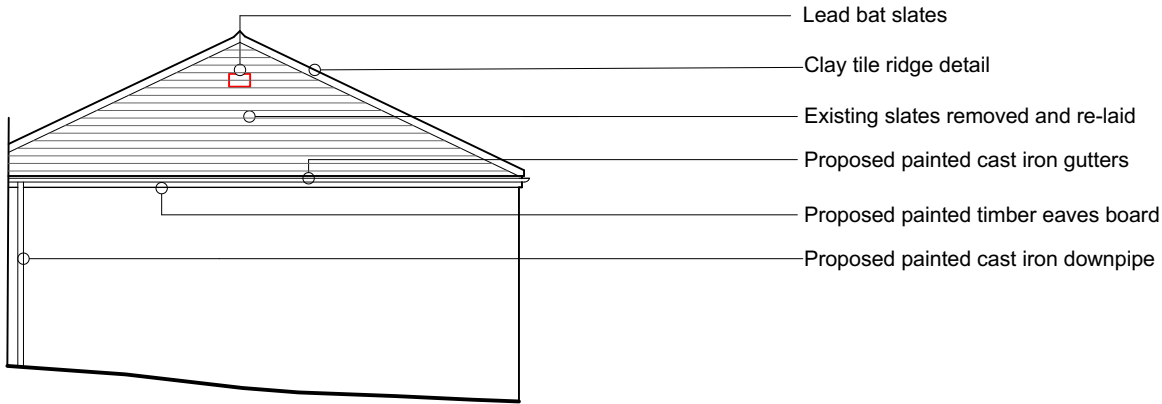

06 Proposed elevation

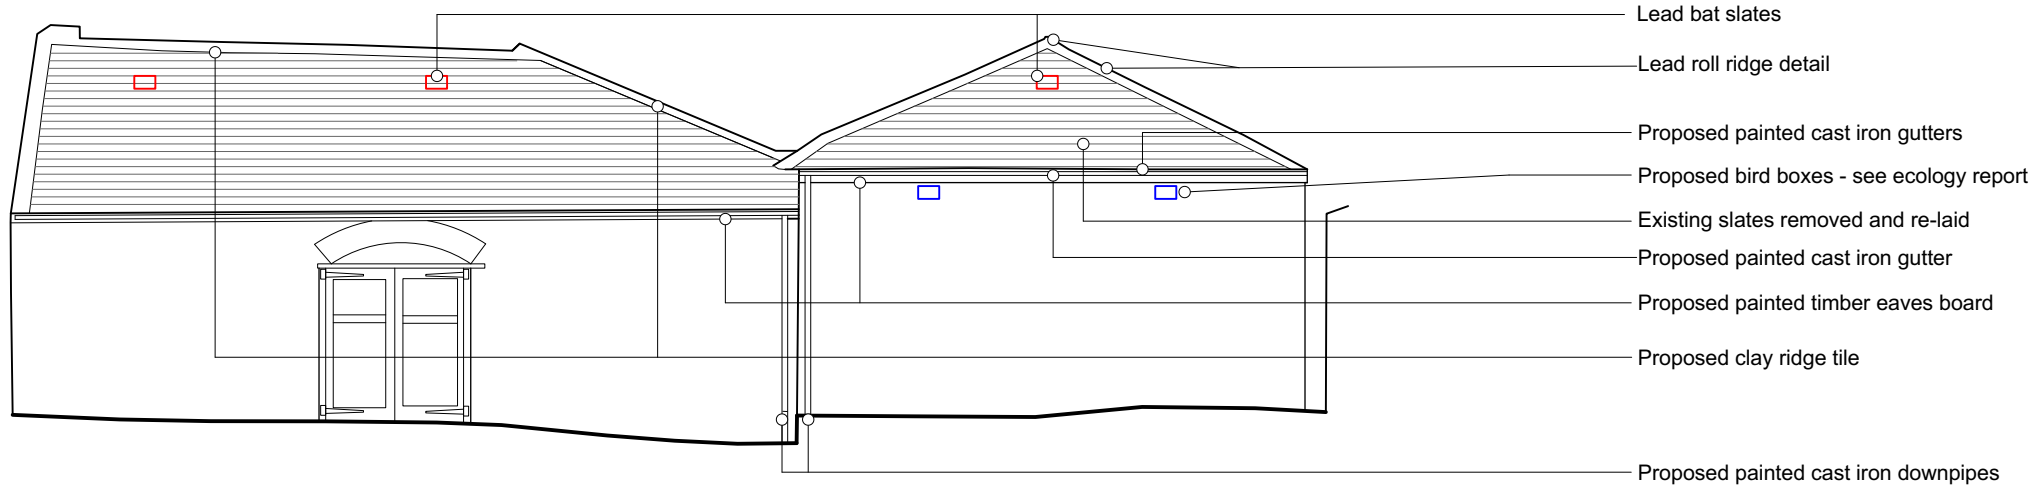

07 Proposed elevation

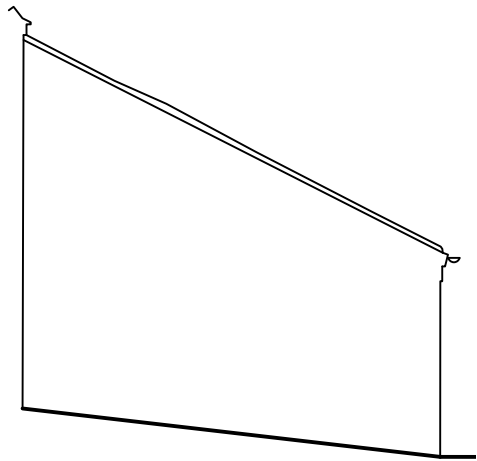


08 Proposed elevation

KEY

Lead bat slates

Bird boxes to meet ecologist requirements

See ecology report (1703 / 02) for further details

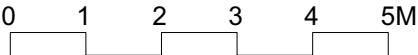

Rural Office

Rural Office, Yr Egin,
College Rd. Carmarthen,
SA31 3EQ

rural-office.co.uk
enquiries@rural-office.co.uk
01559 505 008

revisions	date	revision notes
A	02.03.23	Ecology provision amended
B	23.03.23	Ecology provision amended

general notes

project
Pandy Farm

drawing title
Proposed elevations 02

scale
1:100 @ A3

date
26.10.22

drawn by
KR

checked by
NM

client
Kevin Jones & Adele Gittoes

drawing status
Planning

job no.
179

drawing no.
3-0116

revision
B