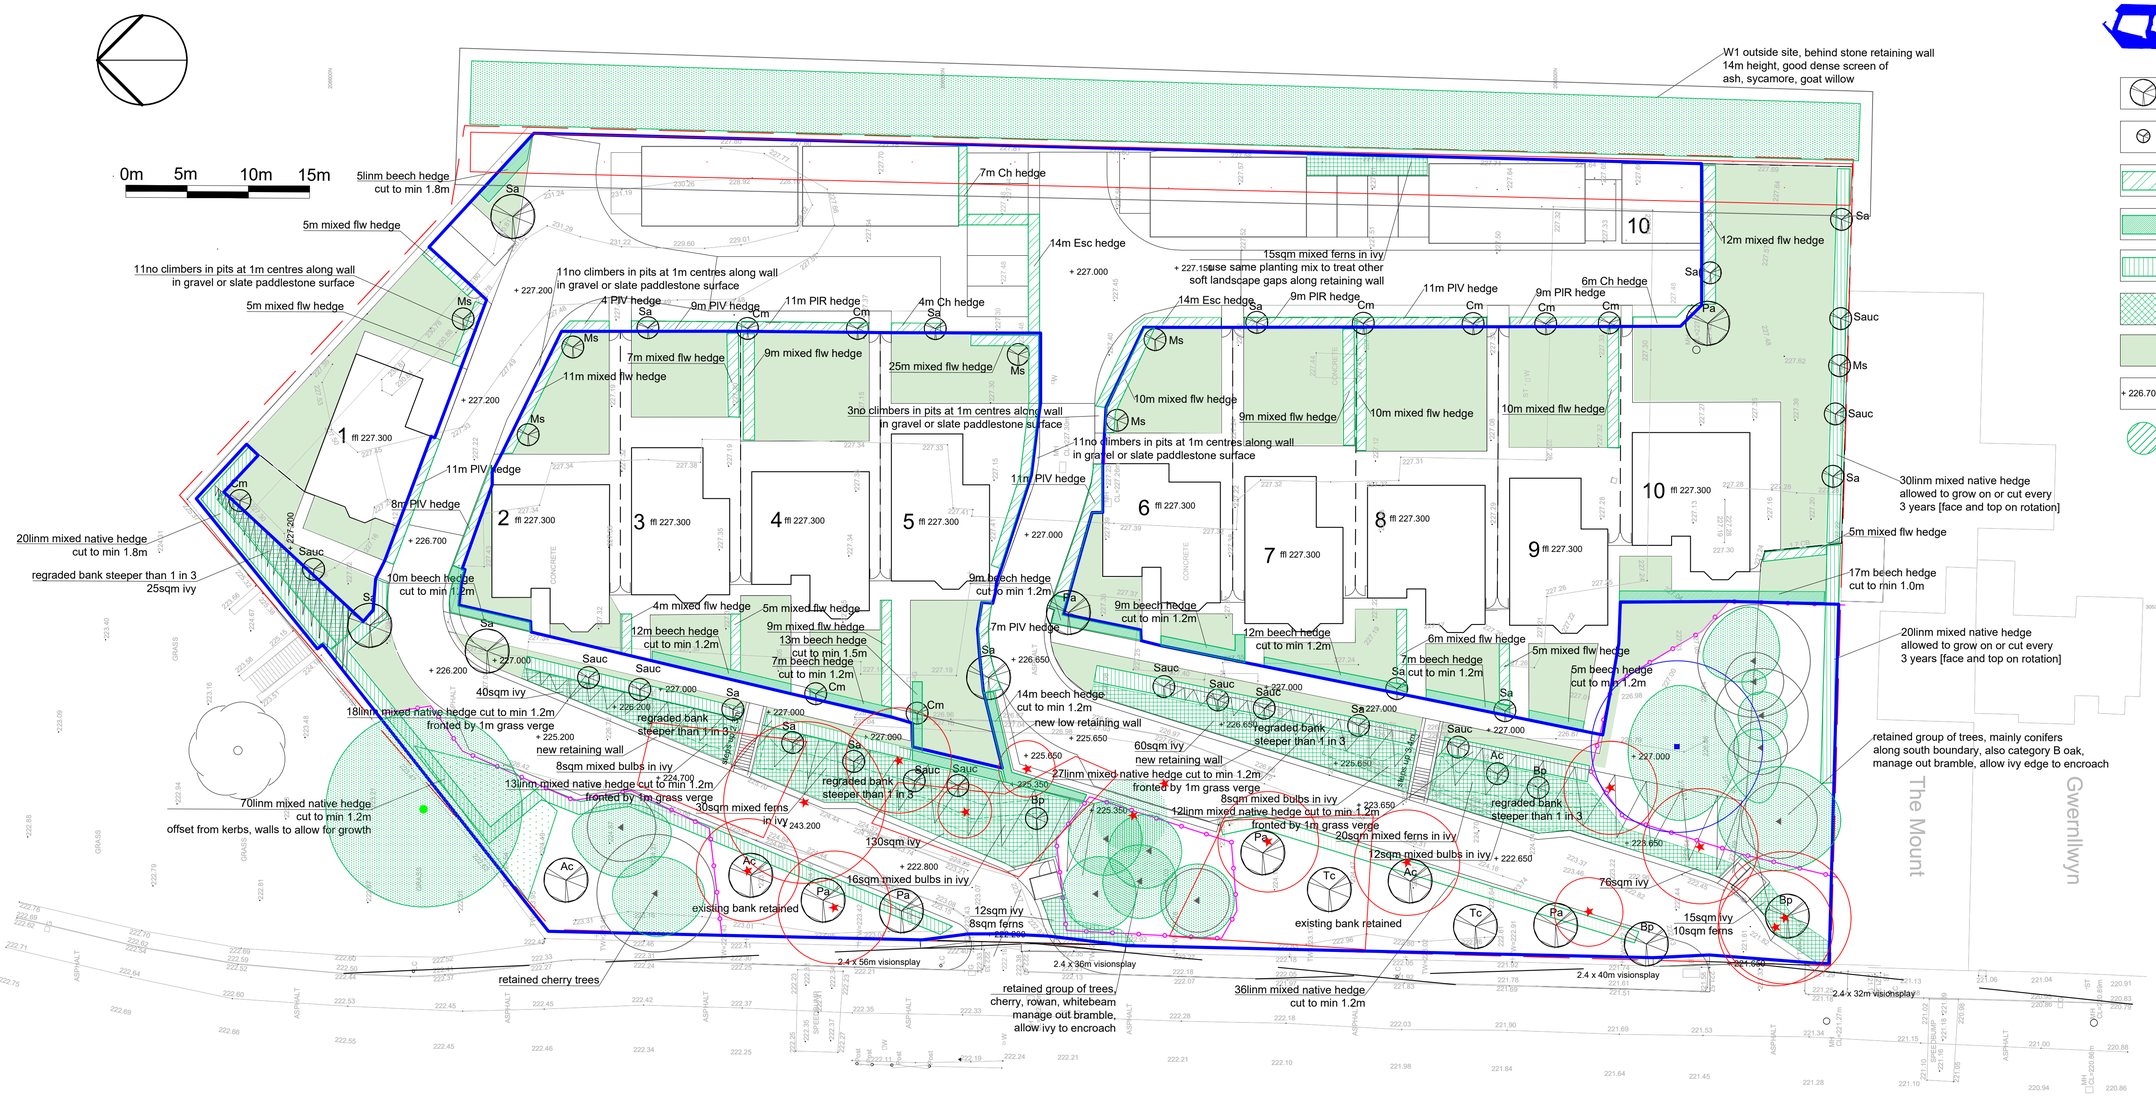

Notes

area to be maintained by applicants Landscape Management company shown in blue

tree planting at 16-18cmg

tree planting at 10-12cmg

proposed evergeen and flowering hedges

proposed beech hedge

proposed native mixed hedge

proposed groundcover

proposed mown grass, mix Emorsgate EL1 Flowering Lawn Mixture sown at 14g/sqm

+ 226.700 proposed levels [architects layout plan]

trees and hedges to be retained [refer Tree Survey by Mackley Davies]

Layout and levels based on Site Plan 001 by Stuckey George.

Refer to Mackley Davies Landscape Scheme [for plant schedule, outline specification and maintenance/management].

Refer to Mackley Davies Tree Survey & Arboricultural Impact Assessment.

All dimensions must be checked on site and not scaled from this drawing.

This drawing is for the purposes of PLANNING.
Based on Ordnance Survey data as supplied.
OS Licence 100043966

MACKLEY DAVIES ASSOCIATES LTD
Ffynnon yr Eirin . Crickhowell Road. Gilwern
Abergavenny . NP7 0EH . 01873 831796 .
gill@mackleydavies.co.uk

SITE
Queens Road, Merthyr Tydfil

CLIENT
Gorsedd Development

DRAWING TITLE
Soft Landscape Maintenance Responsibility

SCALE	1:250 @ A1	Job No.	21/839/04
DATE	March 2023	REVISION No.	