

Bike Park Wales Environmental Statement Vol.2: Appendices and Figures

.....
Chapter 3: Site Description

March 2019

Prepared by: The Urbanists, in conjunction with Peter Quinn Landscape Architect, Wildwood Ecology and BikePark Wales.
Address: The Urbanists, The Creative Quarter, 8A Morgan Arcade, Cardiff, CF10 1AF, United Kingdom
Email: liam.hopkins@theurbanists.net
Website: www.theurbanists.net

Issue date	March 2019	
Drawing status	Final	
Revision		
Author	LH/HA	
Checked by	MF	


All plans within this document are reproduced from Ordnance Survey with permission of the controller of Her Majesty's Stationary Office (C) Crown copyright. Unauthorised reproduction infringes Crown copyright and may lead to prosecution/civil proceedings. Licence No 100054593.

APPENDICES

N/A

FIGURES:

FIGURE	TITLE
3.1	SITE LOCATION PLAN

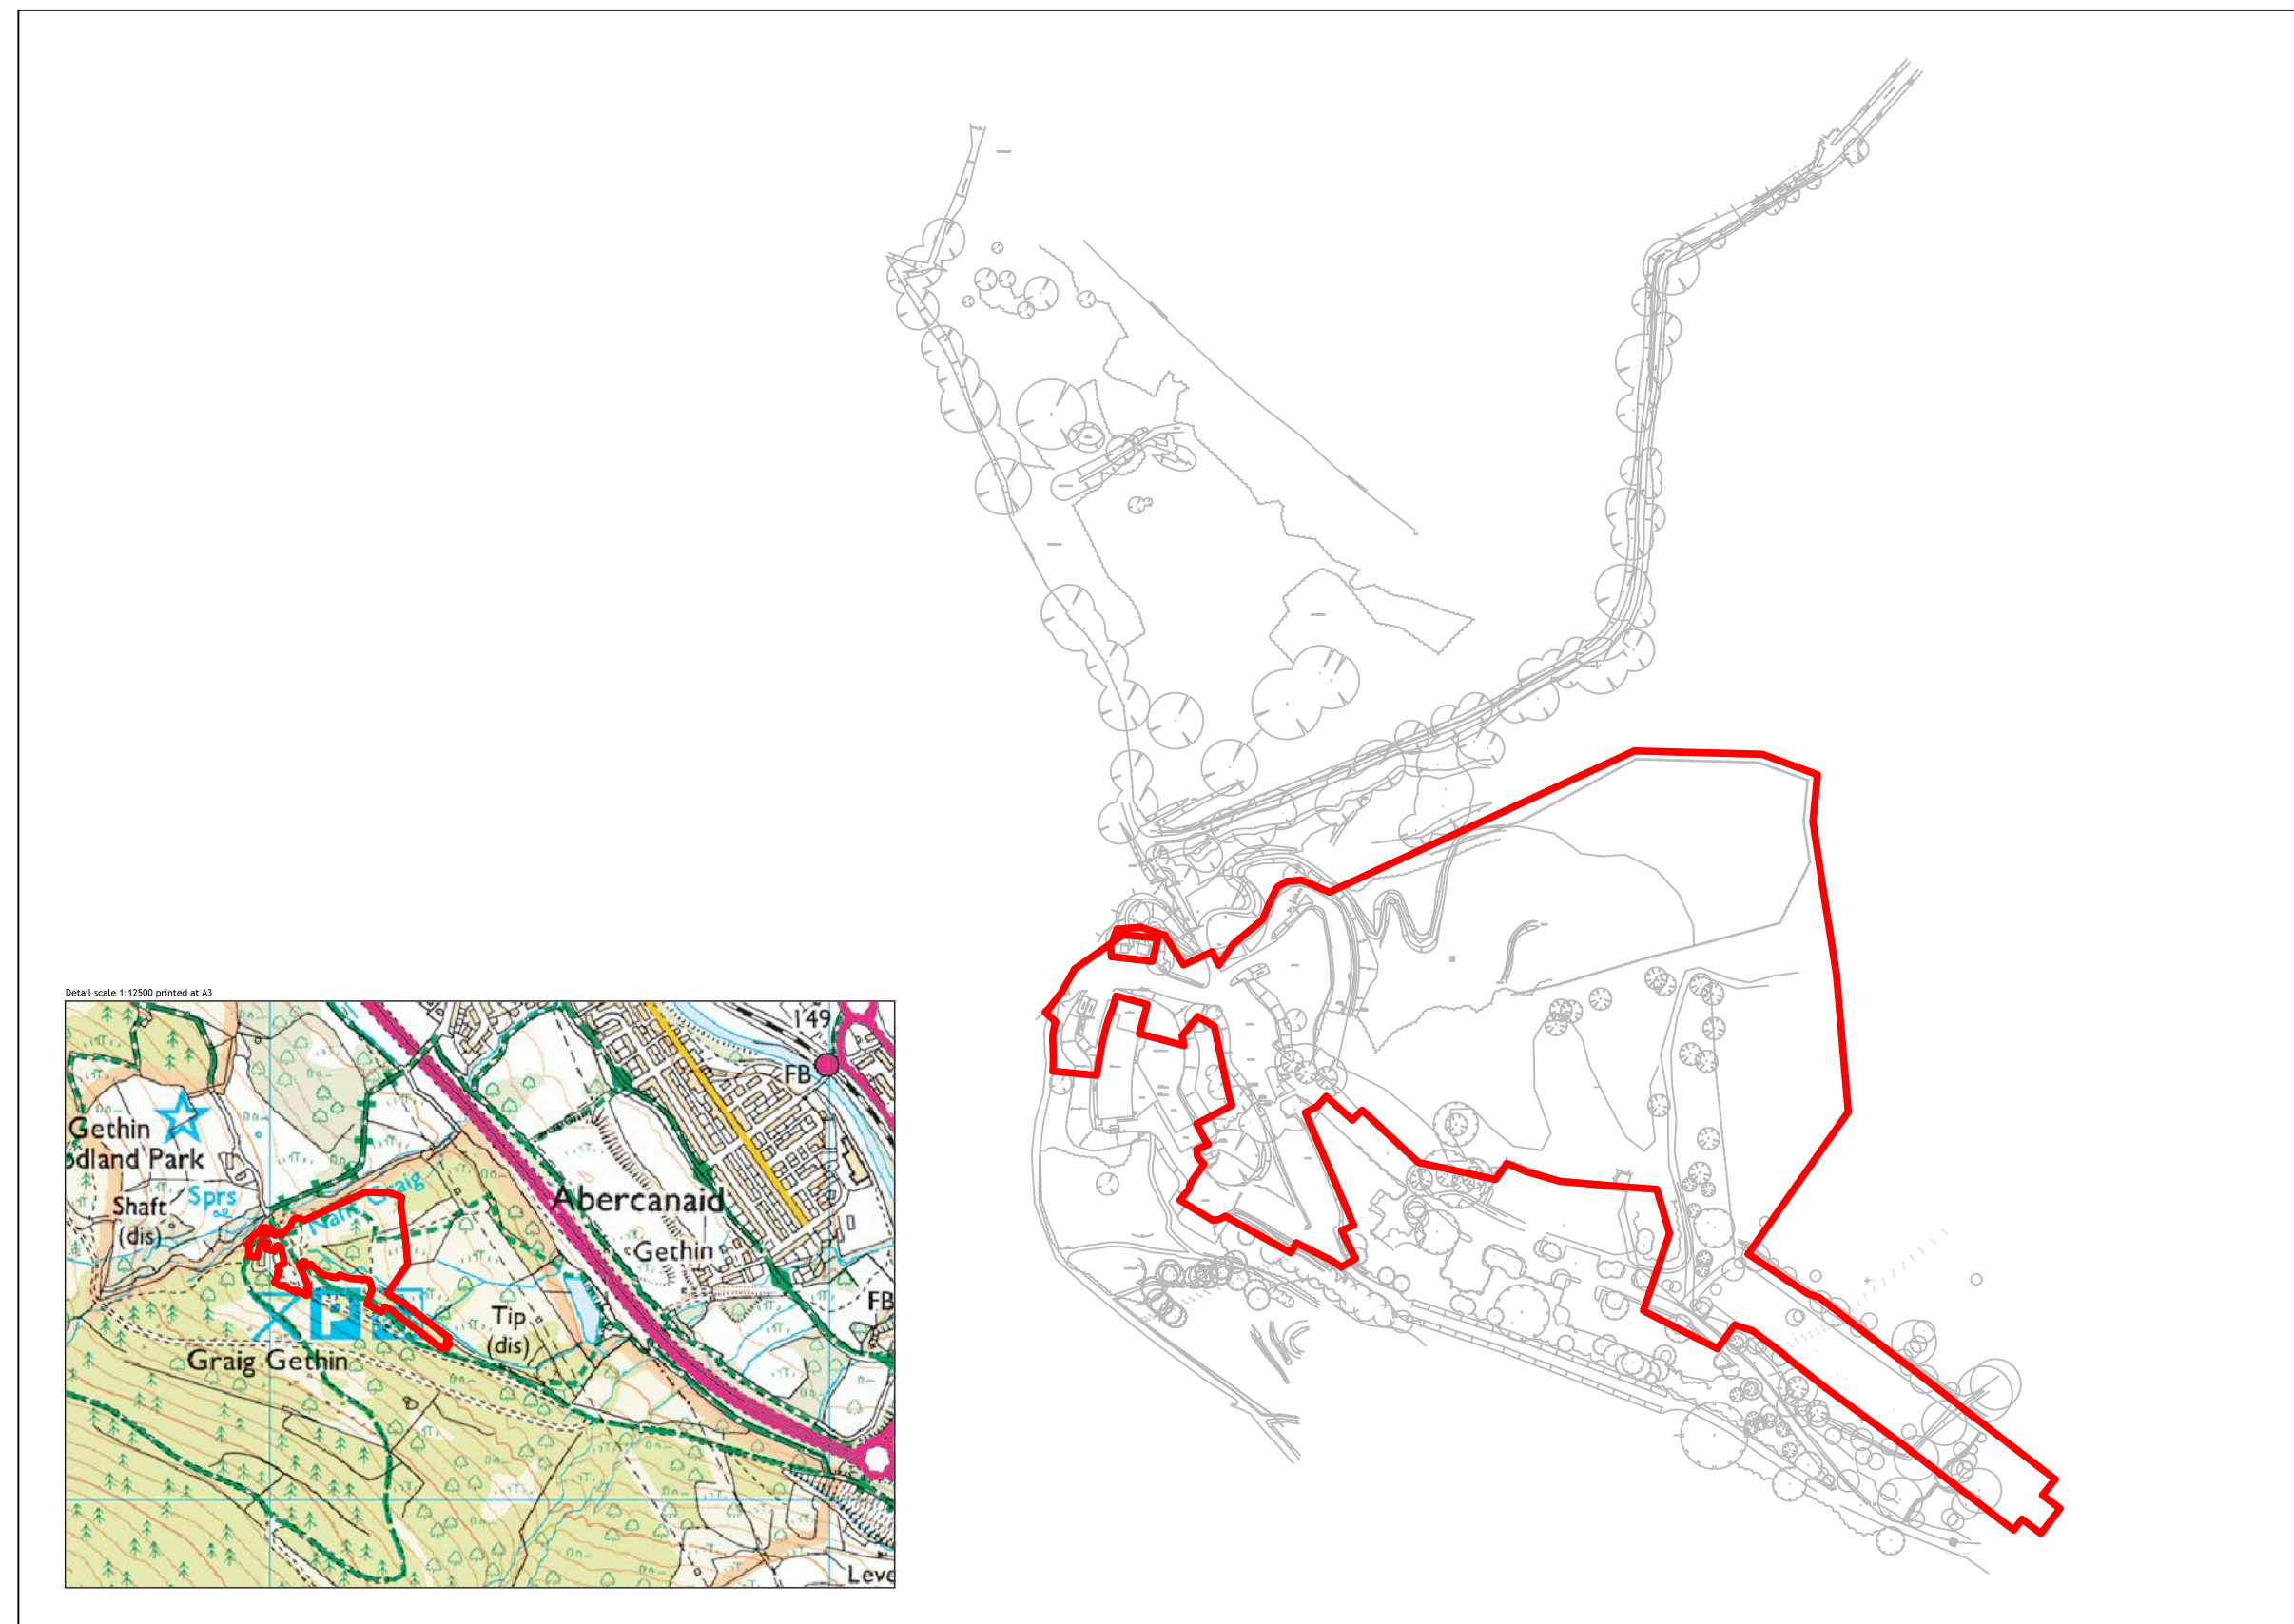

	Project title: Bike Parks Wales, Abercanaid Drawing title: BPW Location plan Client: Bike Parks Wales Date: 12th November 2018 Scale: 1:2500 at A3 Revisions: Rev A: 21st September 2018 Map area enlarged to show entrance hut Rev B: 28th December 2018 Site boundary amended Rev C: 14th March 2019 Minor detail changes Drawing number: 18/461/04 C
PETER QUINN ASSOCIATES Harley House, Cawdor, Roscon-Wye WYLL 01989 768 588 www.landscapedesign.co.uk	

KEY

 Site boundary

SCALE (main image)

 0 1 10 50m

Scale 1:2500 printed at A3

BIKE PARK WALES: LOCATION PLAN



