


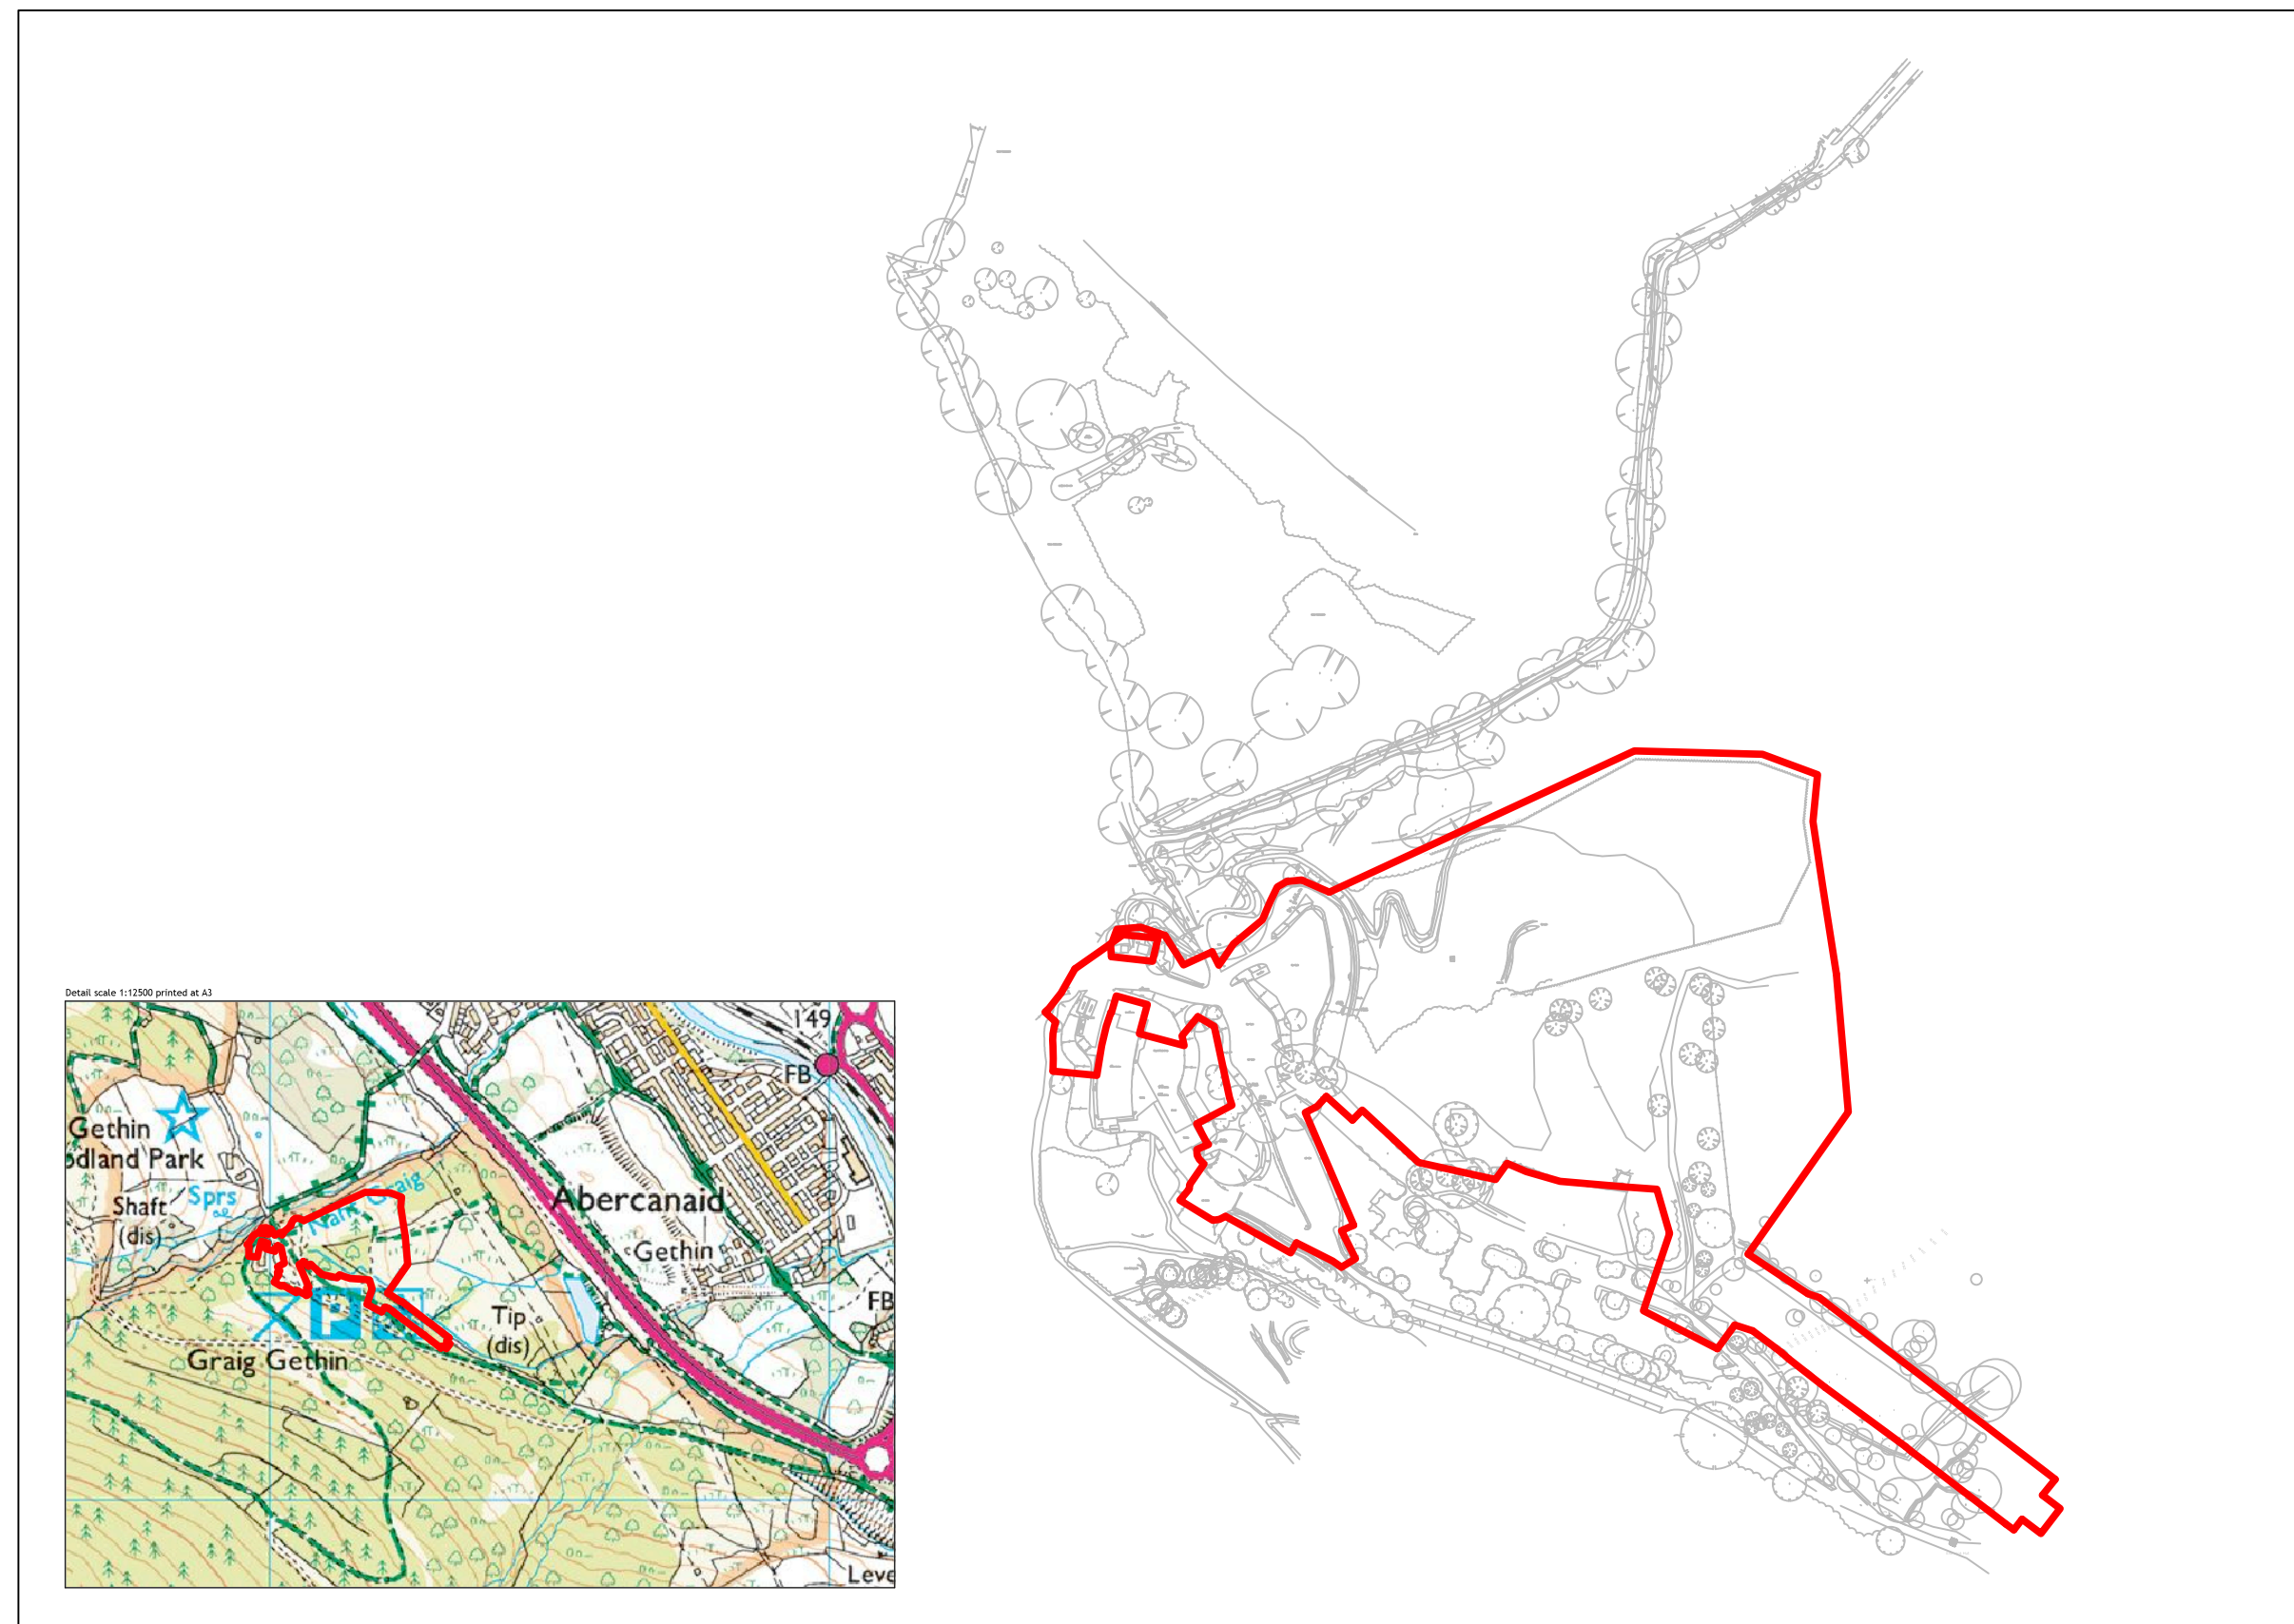

	Project title:	Bike Parks Wales, Abercanaid
	Drawing title:	BPW Location plan
	Client:	Bike Parks Wales
	Date:	12th November 2018
	Scale:	1:2500 at A3
PETER QUINN ASSOCIATES Harley House - Cawdor, Roscon-Wye 8889 TOL 01989 768 588 www.landscapedesign.co.uk	Revisions:	Rev A: 12th September 2018 Map area enlarged to show entrance hut Rev B: 28th December 2018 Site boundary amended Rev C: 14th March 2019 Minor detail changes
	Drawing number:	18/461/04 C

KEY

 Site boundary

SCALE (main image)

 0 1 10 50m

Scale 1:2500 printed at A3

BIKE PARK WALES: LOCATION PLAN

