

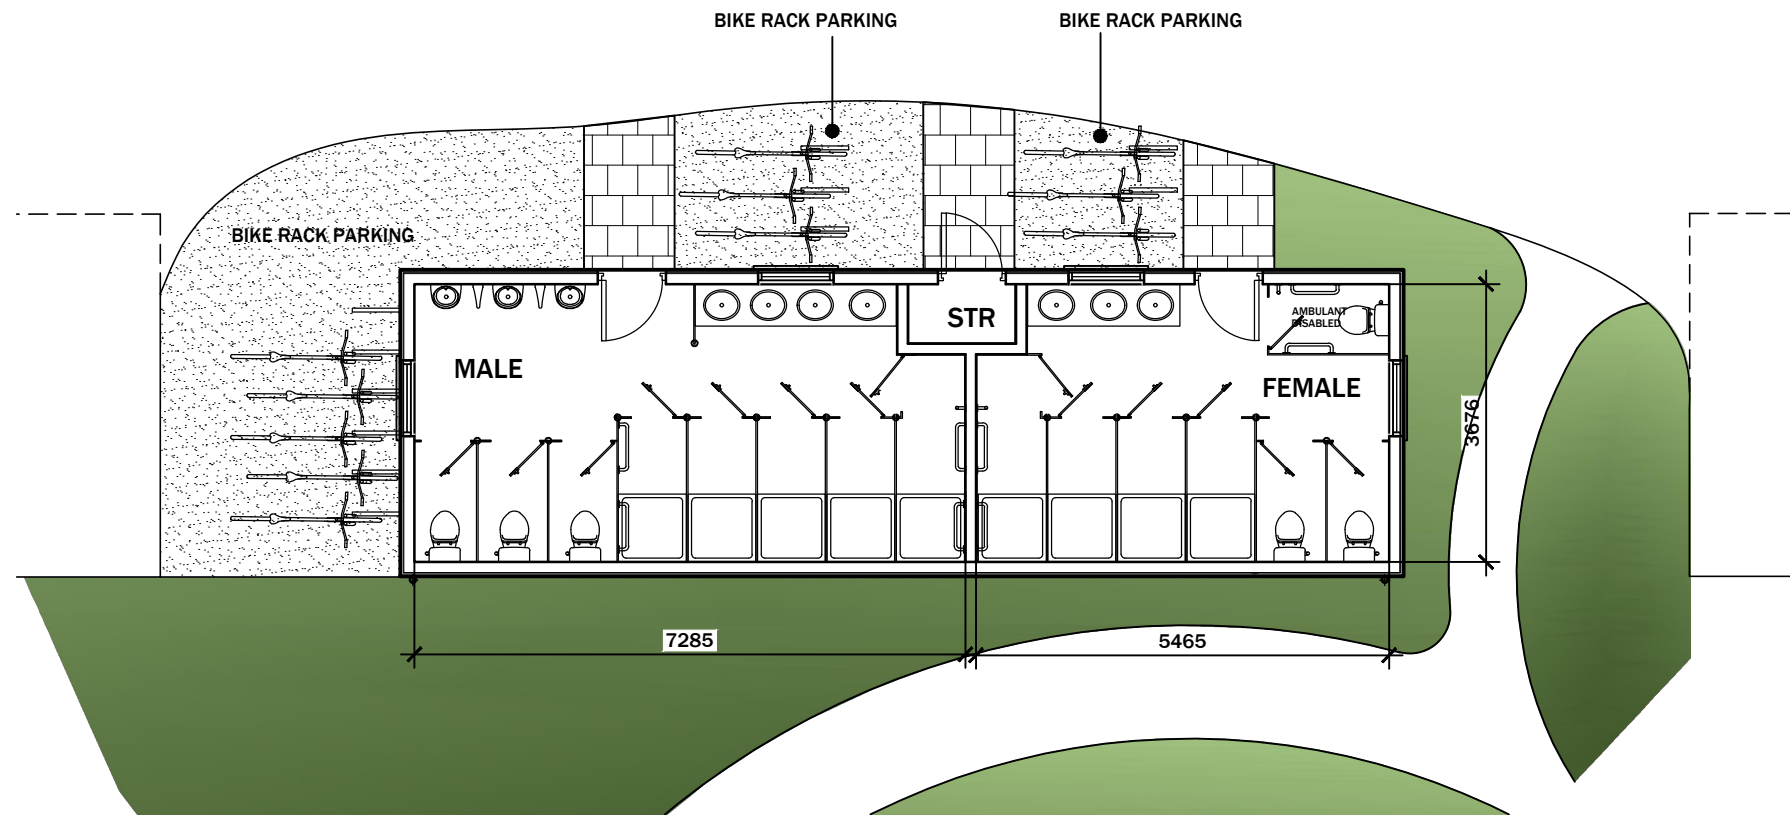
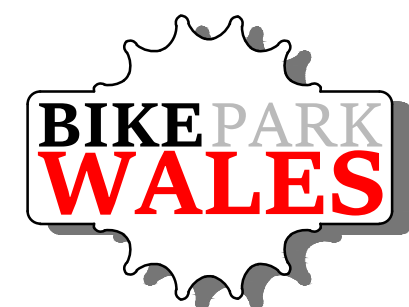
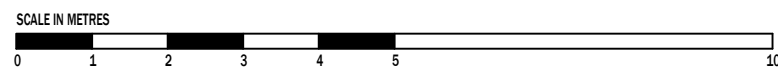
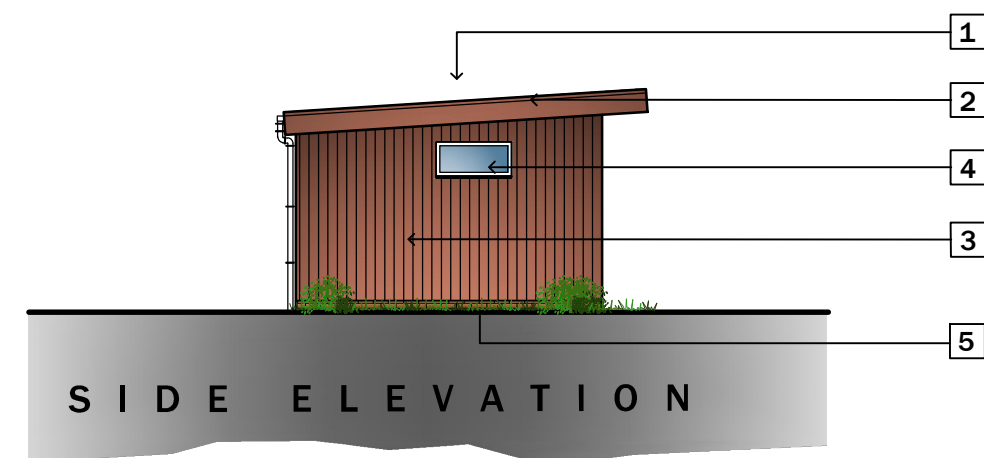
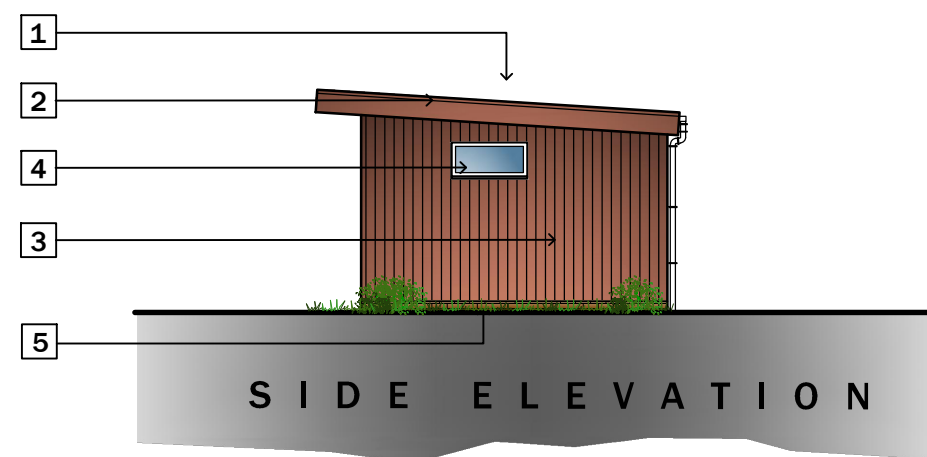


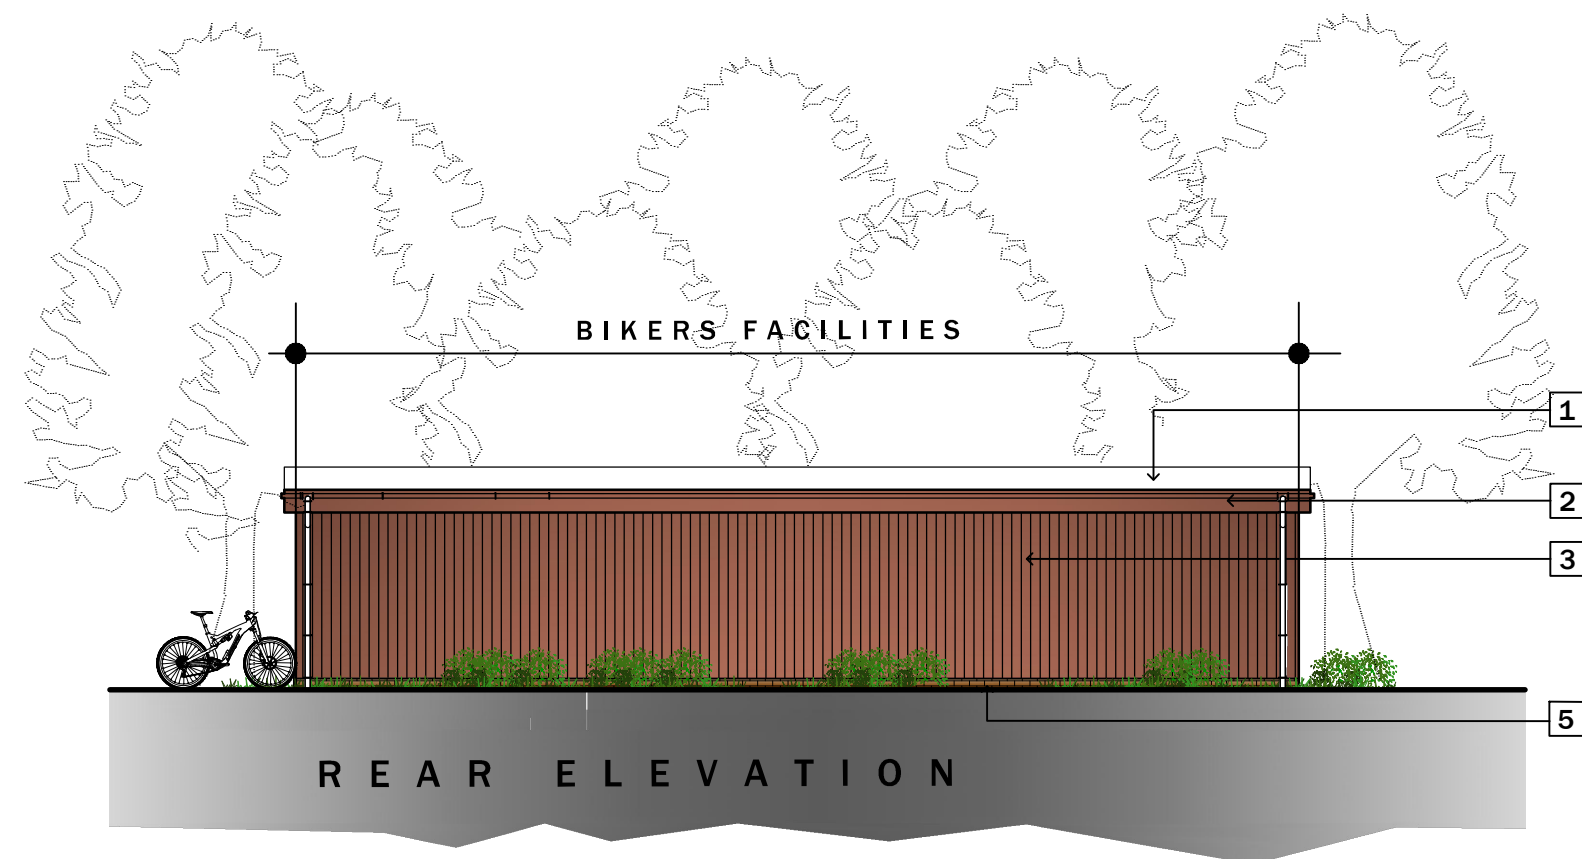

PLAN VIEW
Scale 1:50

- MATERIAL KEY LEGEND**
- 1 HIGH PERFORMANCE ROOFING MEMBRANE
 - 2 TREATED TIMBER FASCIAS / BARDGEBOARDS ROOF FINISHES.
 - 3 TREATED TIMBER CLADDING FASCIA LAID VERTICALLY
 - 4 GREY UPVC WINDOW AND DOOR UNITS.
 - 5 FACING BRICKWORK BELOW DPC

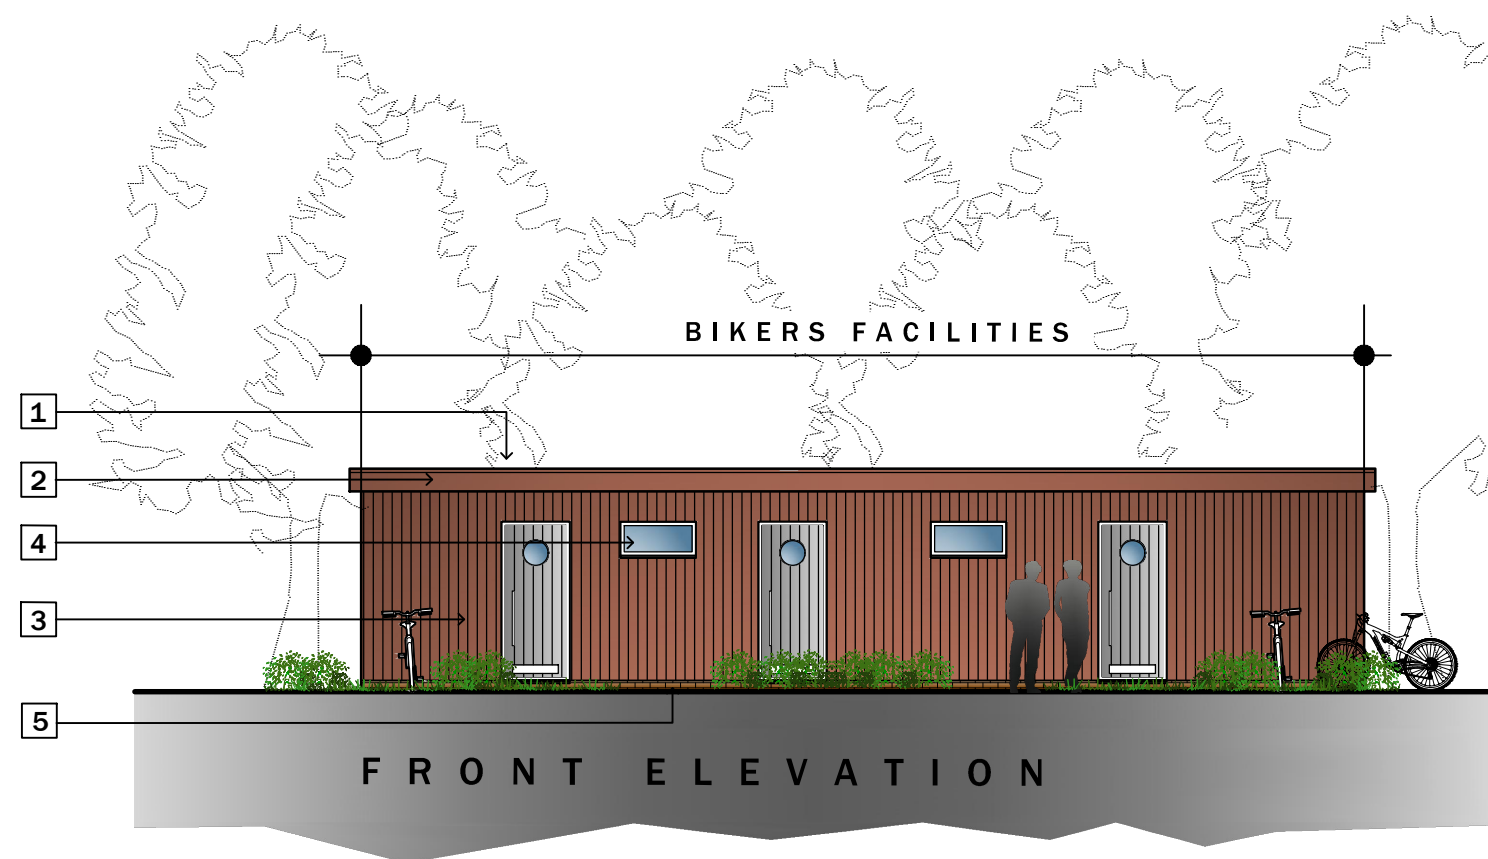

LeTrucco
ARCHITECTURE

Suite 7, 35 Stow Park Circle
Newport, NP20 4HF

Tel: 07710390800 / 07710390801
info@letruccodesign.co.uk
www.letruccodesign.co.uk

Do not scale from this drawing.
The users of this drawing shall check all dimensions & report all errors and omissions to LeTrucco Design.
This drawing is copyright. It must not be copied, used or disclosed to third parties without prior permission of LeTrucco Design.

Revisions			
Scale	Revision	Checked	
1:100 @ A2		kml	
1:100 @ A2		Dec 18	
LT1811.04.04			
Proposed Shower Block			
Client	Drawing No	Drawing Title	
Bike Park Wales	LT1811.04.04	Proposed Shower Block	
Job Title			
Bike Park Wales Proposals			