

Millimetres 100 0 10

DO NOT SCALE




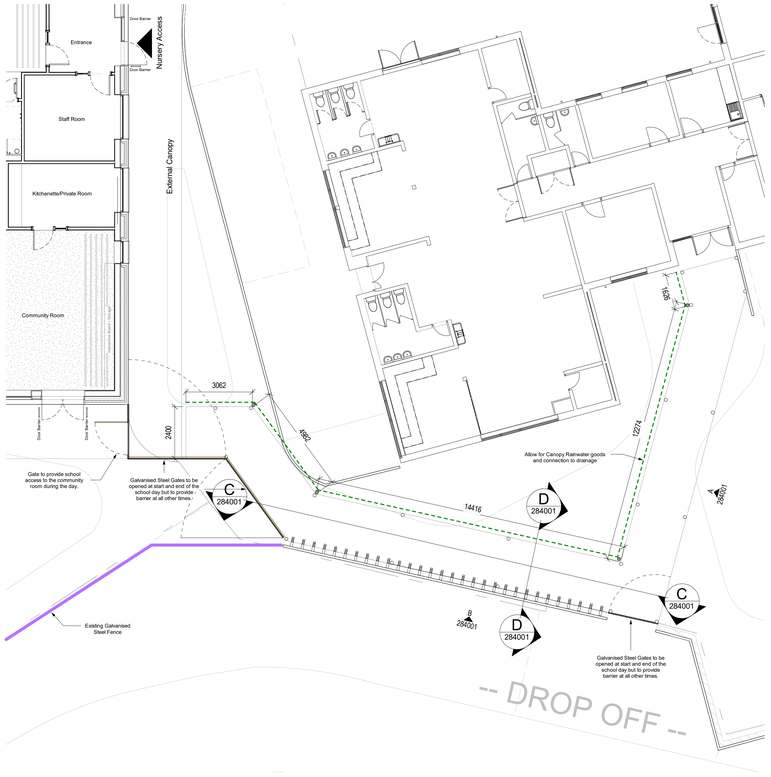


1 / 284001 Level 00 - Proposed New Build - Link Walkway Plan
SCALE 1 : 100

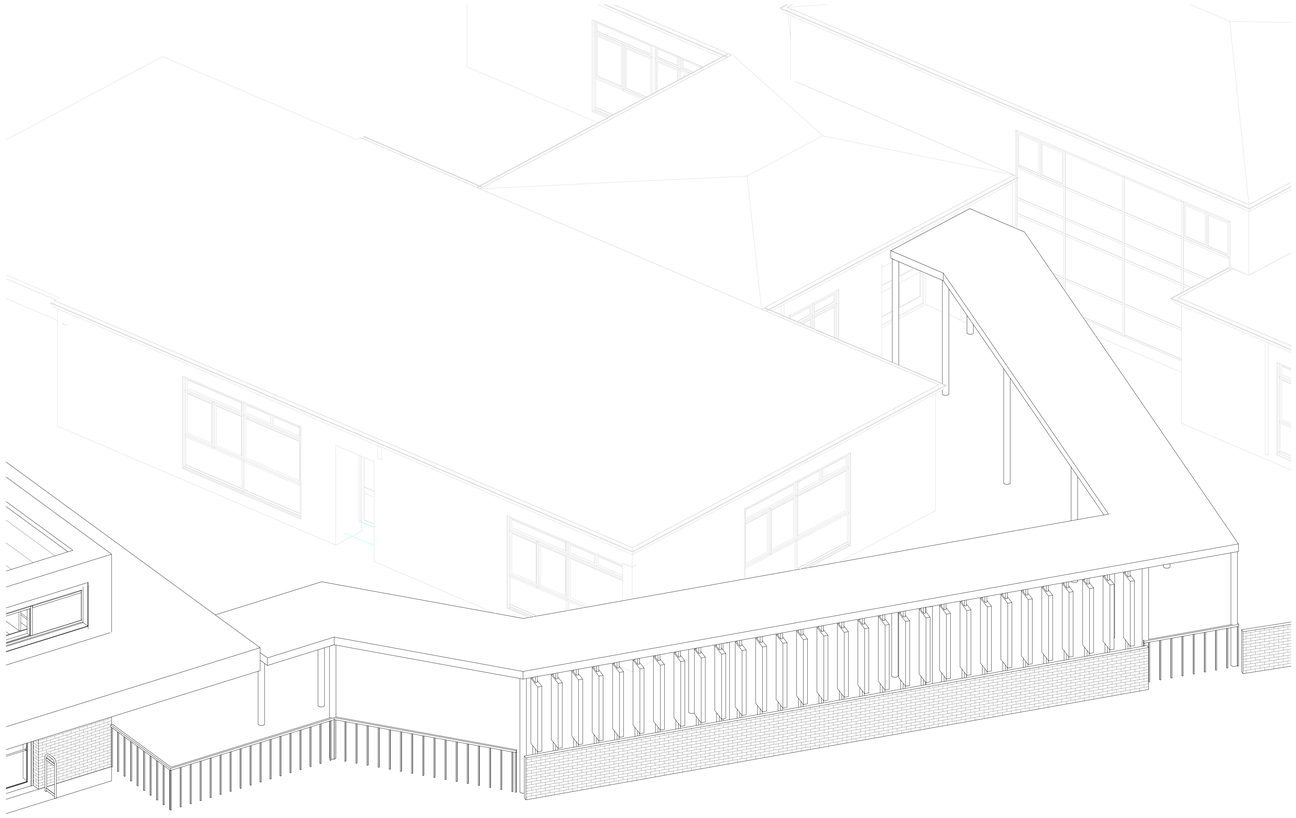


A / 284001 Proposed New Build - Link Walkway Elevation A
SCALE 1 : 50

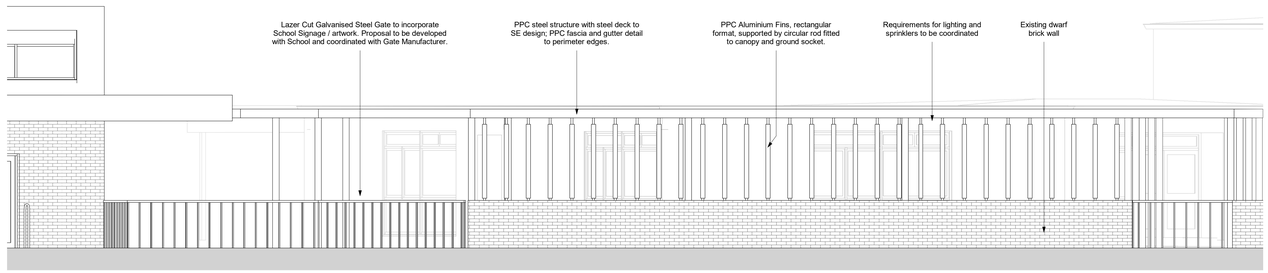

B / 284001 Proposed New Build - Link Walkway Elevation B
SCALE 1 : 50

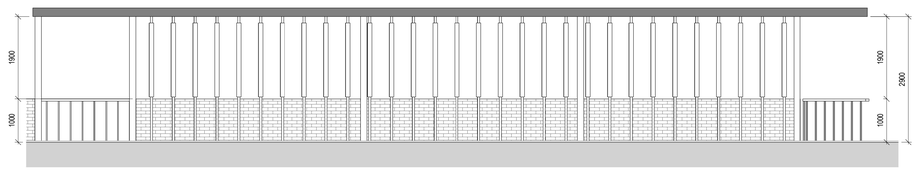

C / 284001 Proposed New Build - Link Walkway Section CC
SCALE 1 : 50

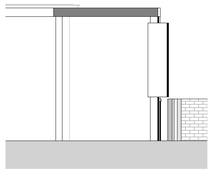

D / 284001 Proposed New Build - Link Walkway Section DD
SCALE 1 : 50

Scale 1 : 50
0 1 2.5 5 m

SAFETY, HEALTH AND ENVIRONMENTAL INFORMATION

In addition to the hazards/risks normally associated with the types of work detailed on this drawing, note the following:

CONSTRUCTION

MAINTENANCE/CLEANING

DECOMMISSIONING/DEMOLITION

It is assumed that all works will be carried out by a competent contractor working, where appropriate, to an approved method statement

GENERAL NOTES:

1. All dimensions are in millimetres unless otherwise specified. Do not scale from the drawings
2. Drawings to be read in conjunction with relevant sections of the Architectural specification
3. Drawings to be read in conjunction with all other disciplines drawings and information
4. Drawings are shown for Architectural design intent only and are therefore subject to Specialist Designers standards, design and details.

Rev.	Date	Description	By	Chk'd	App'd
P02	06/01/2025	Planning issue	LM	AR	NF
P01	06/09/2024	Stage 3 Issue	LM	AR	NF

Drawing Suitability: **FOR INFORMATION** Status: **S2**

AtkinsRéalis

Location specific Address
Go to [Manage] Tab > [Project Parameters]

T: Location specific Telephone Number
Go to [Manage] Tab > [Project Parameters] www.atkinsréalis.com

Client: Merthyr Tydfil County Borough Council

Project Title: Ysgol Rhyd Y Grug

Drawing Title: New Build - Link Walkway

Scale	Designed	Drawn	Checked	Authorised
As indicated	LM	LM	AR	NF
Original Size	**Date**	**Date**	**Date**	**Date**
A0	12/02/2024	16/08/2024	02/09/2024	05/06/2024

Drawing Number: RYG-ATR-02-00-D-A-284001 Revision: P02

Atkins Project Number: 123456