
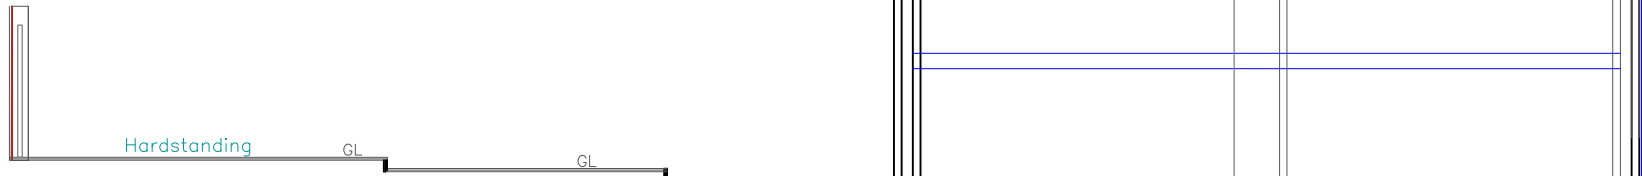
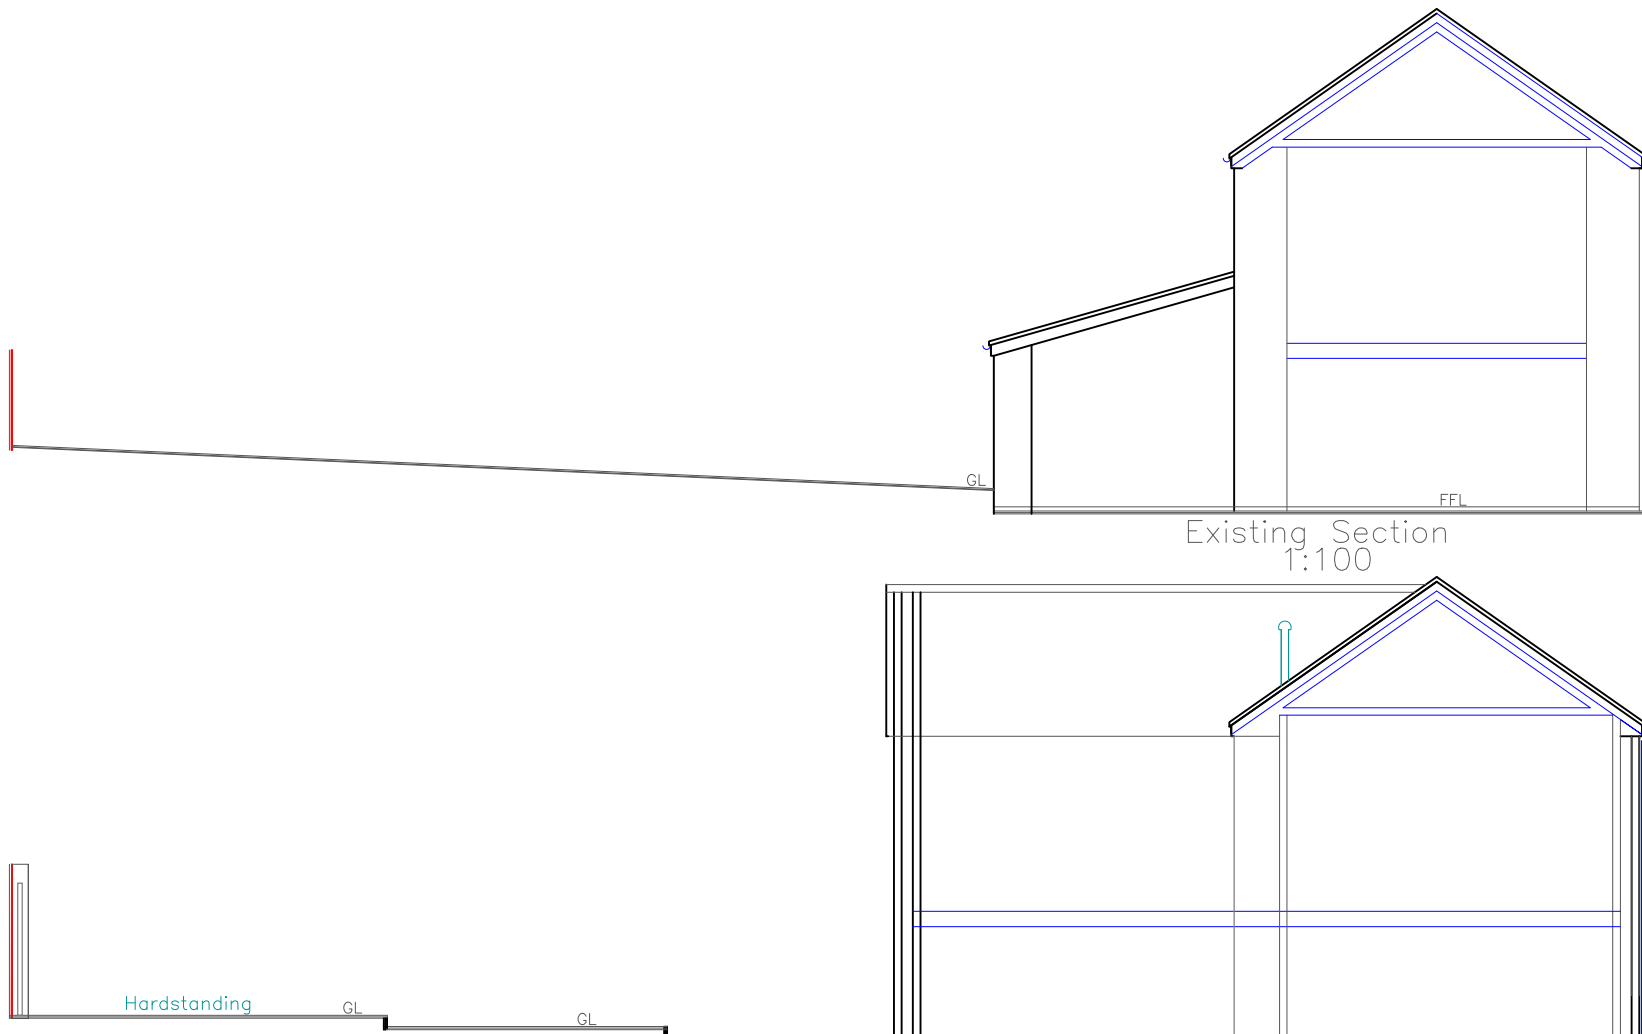
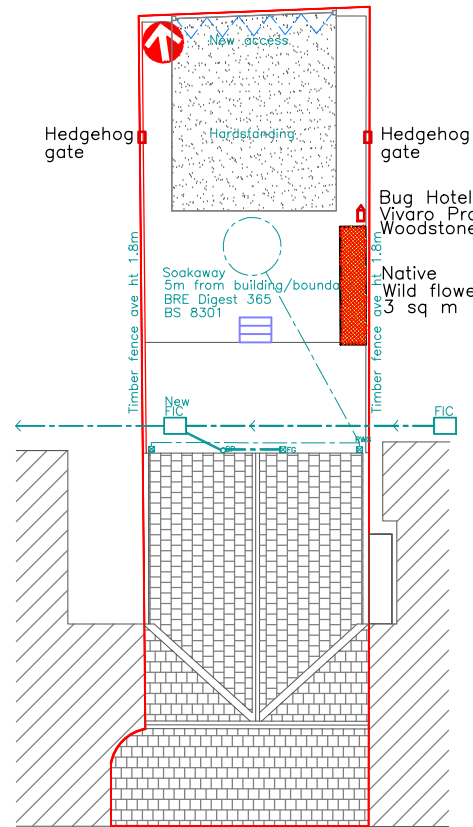
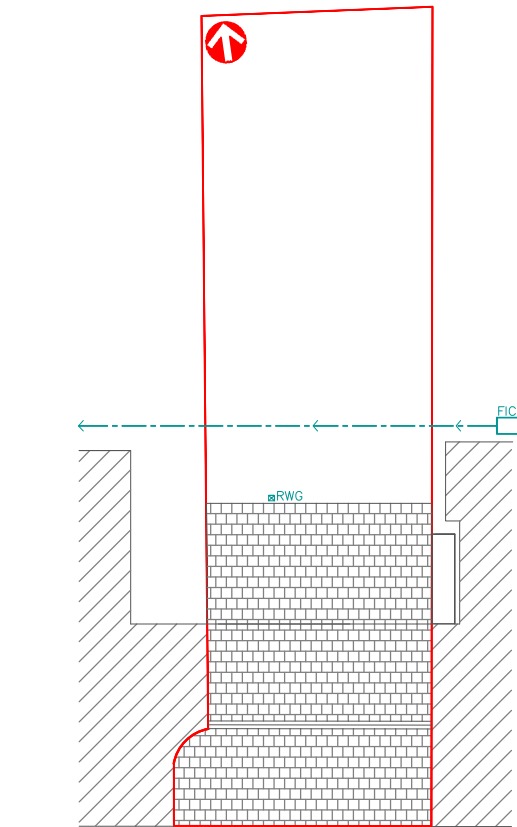
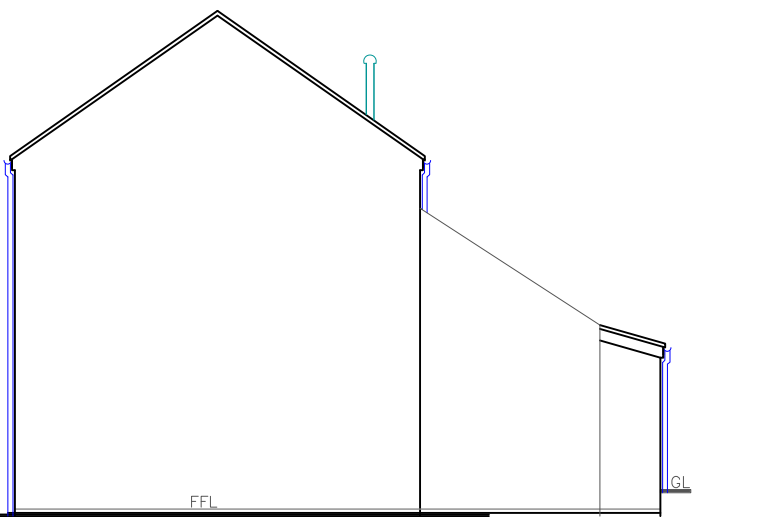
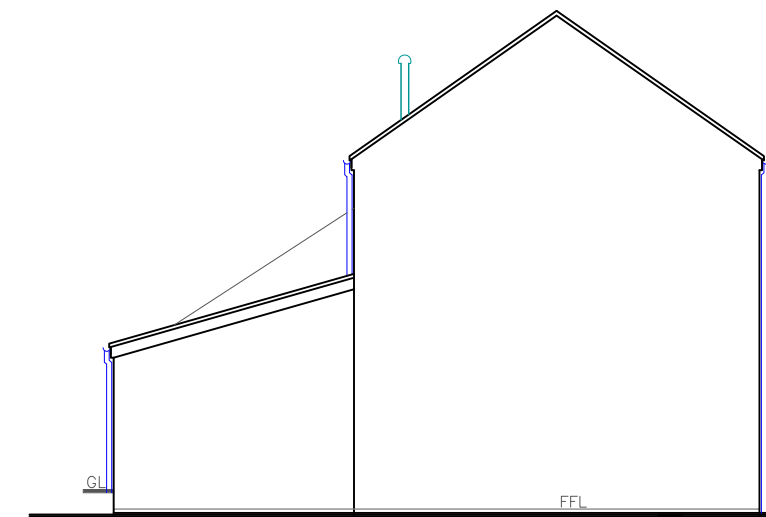
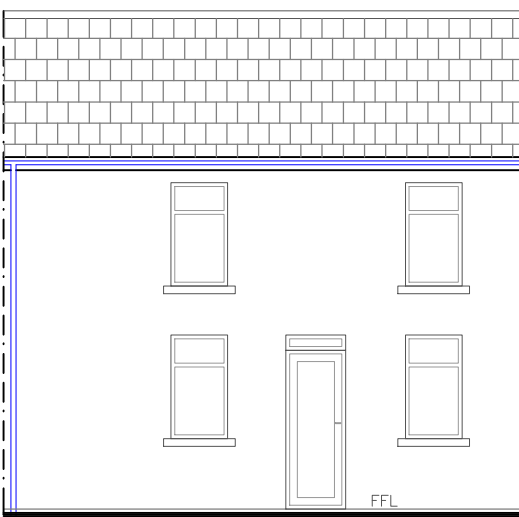
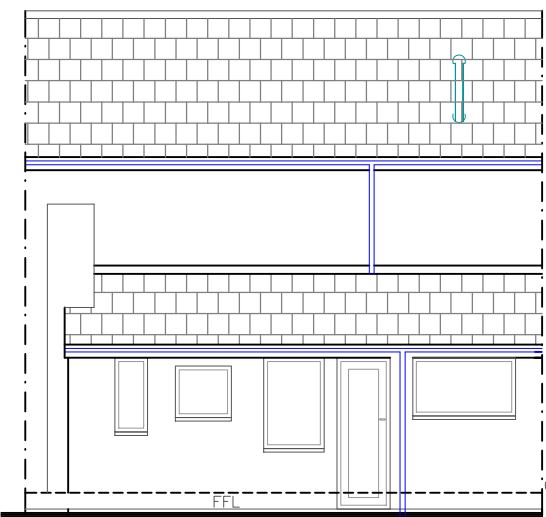
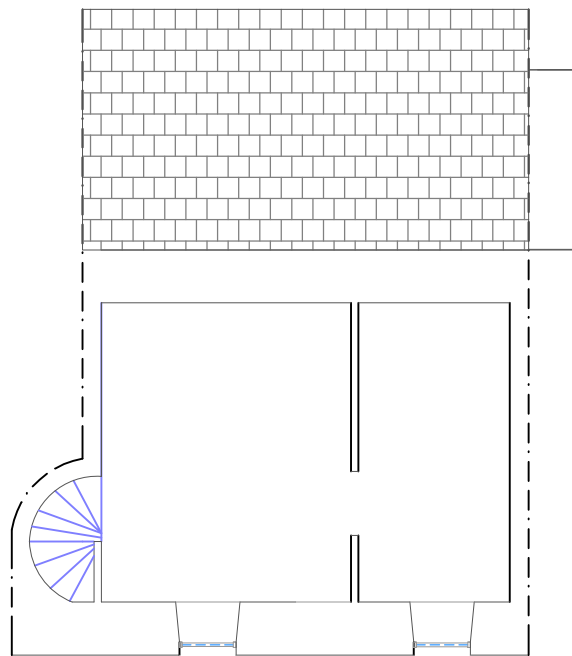
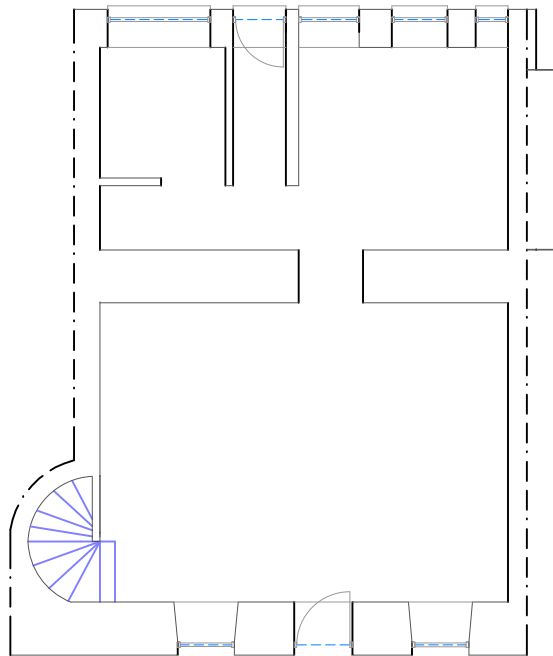
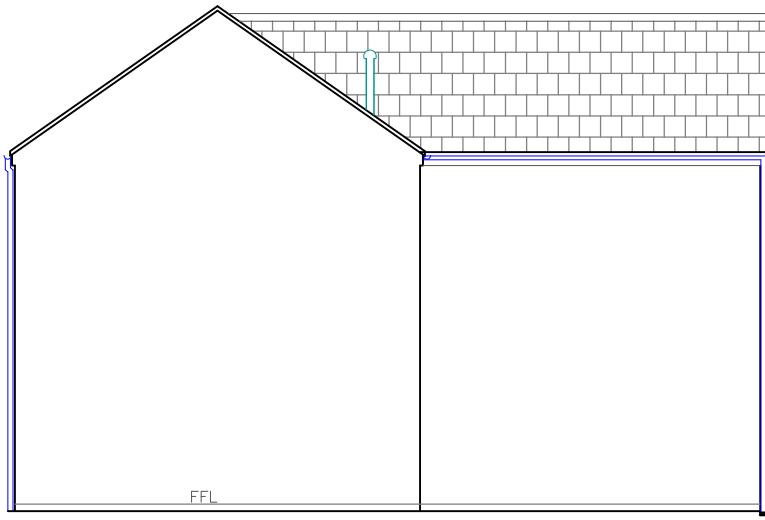
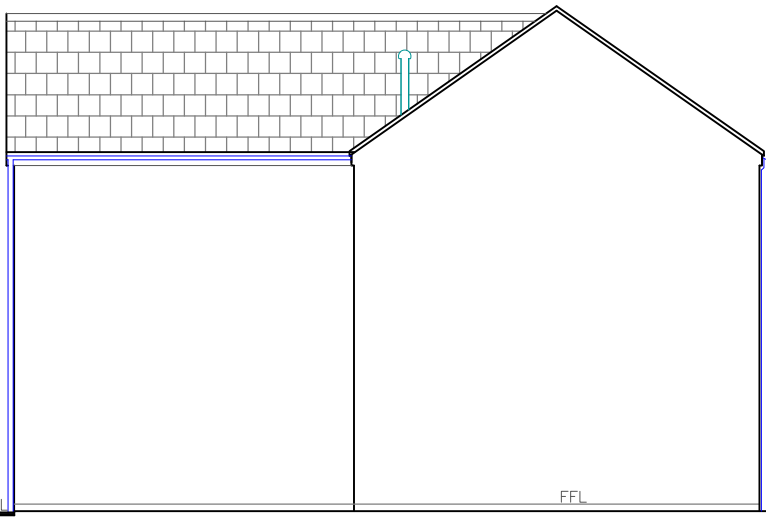
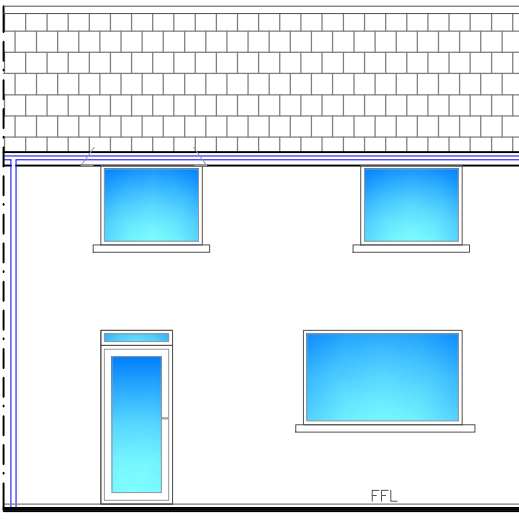
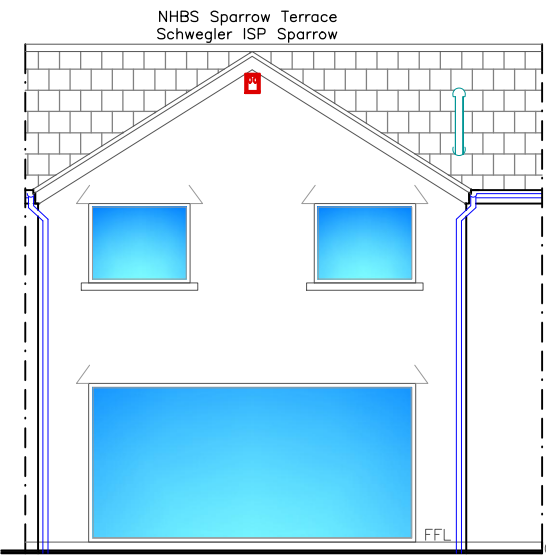
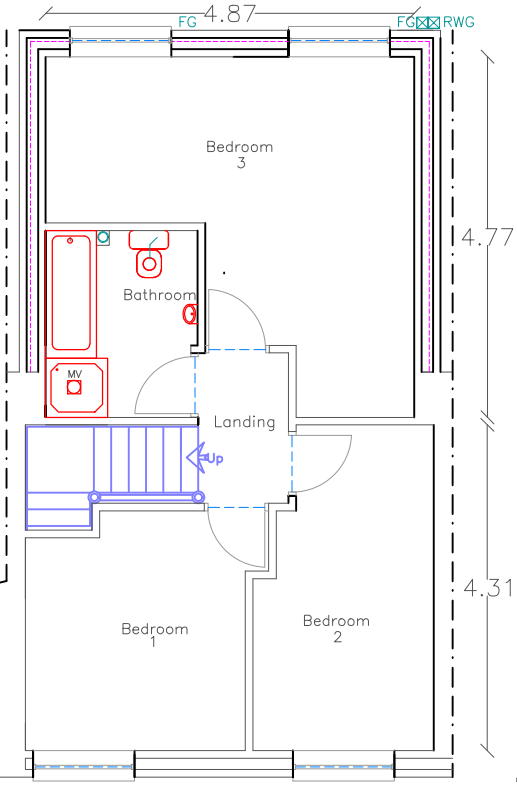


Two Storey Rear Extension already approved P/25/0212

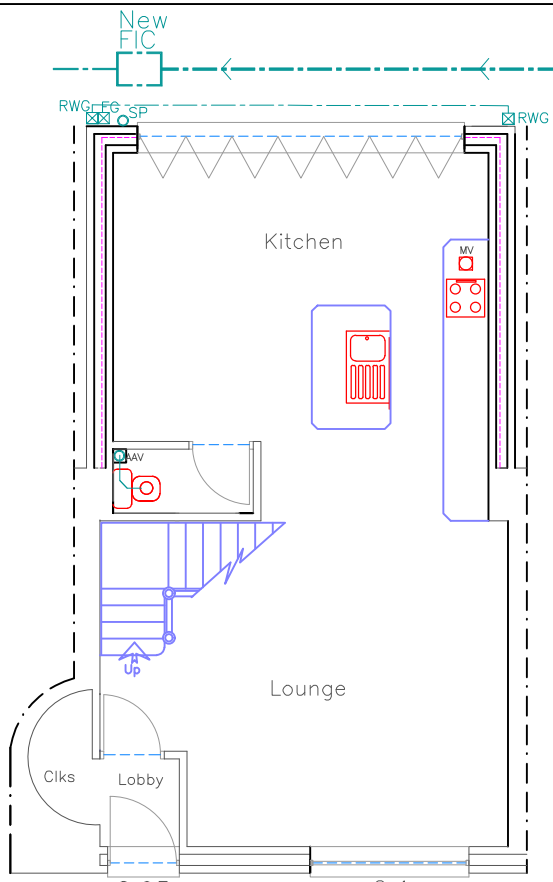

N.B.
Notice needs to be served regarding
THE PARTY WALL ACT i.e.
Excavation of adjacent founds
Works on party wall.

Finishes		
Roof:	Concrete tile matching existing	
External walls:	Matching existing	
Windows/Doors:	Grey uPVC matching existing	
Fascia/RWG's:	Grey uPVC matching existing	

Utopia Design
Architectural Services

Building Planning Application Support
Paul Thomas: BSc (Hons)
Tel: 01685 559230, Mob: 07908 725065

Issued Only for Purpose Indicated
Drawing Status: FOR PLANNING/BUILD CONTROL PURPOSES ONLY

Client
**48, Barracks Row
Penywern, Dowlais
Merthyr Tydfil
CF48 3NF**

Project
**Proposed Re-arranged
Front Access with
Rear Access and Hardstanding**

Drawn by
PT

Date
OCT 25

Scale
**1:100
1:200**

Drwg No
BARRACKS ROW 48 FP 010