




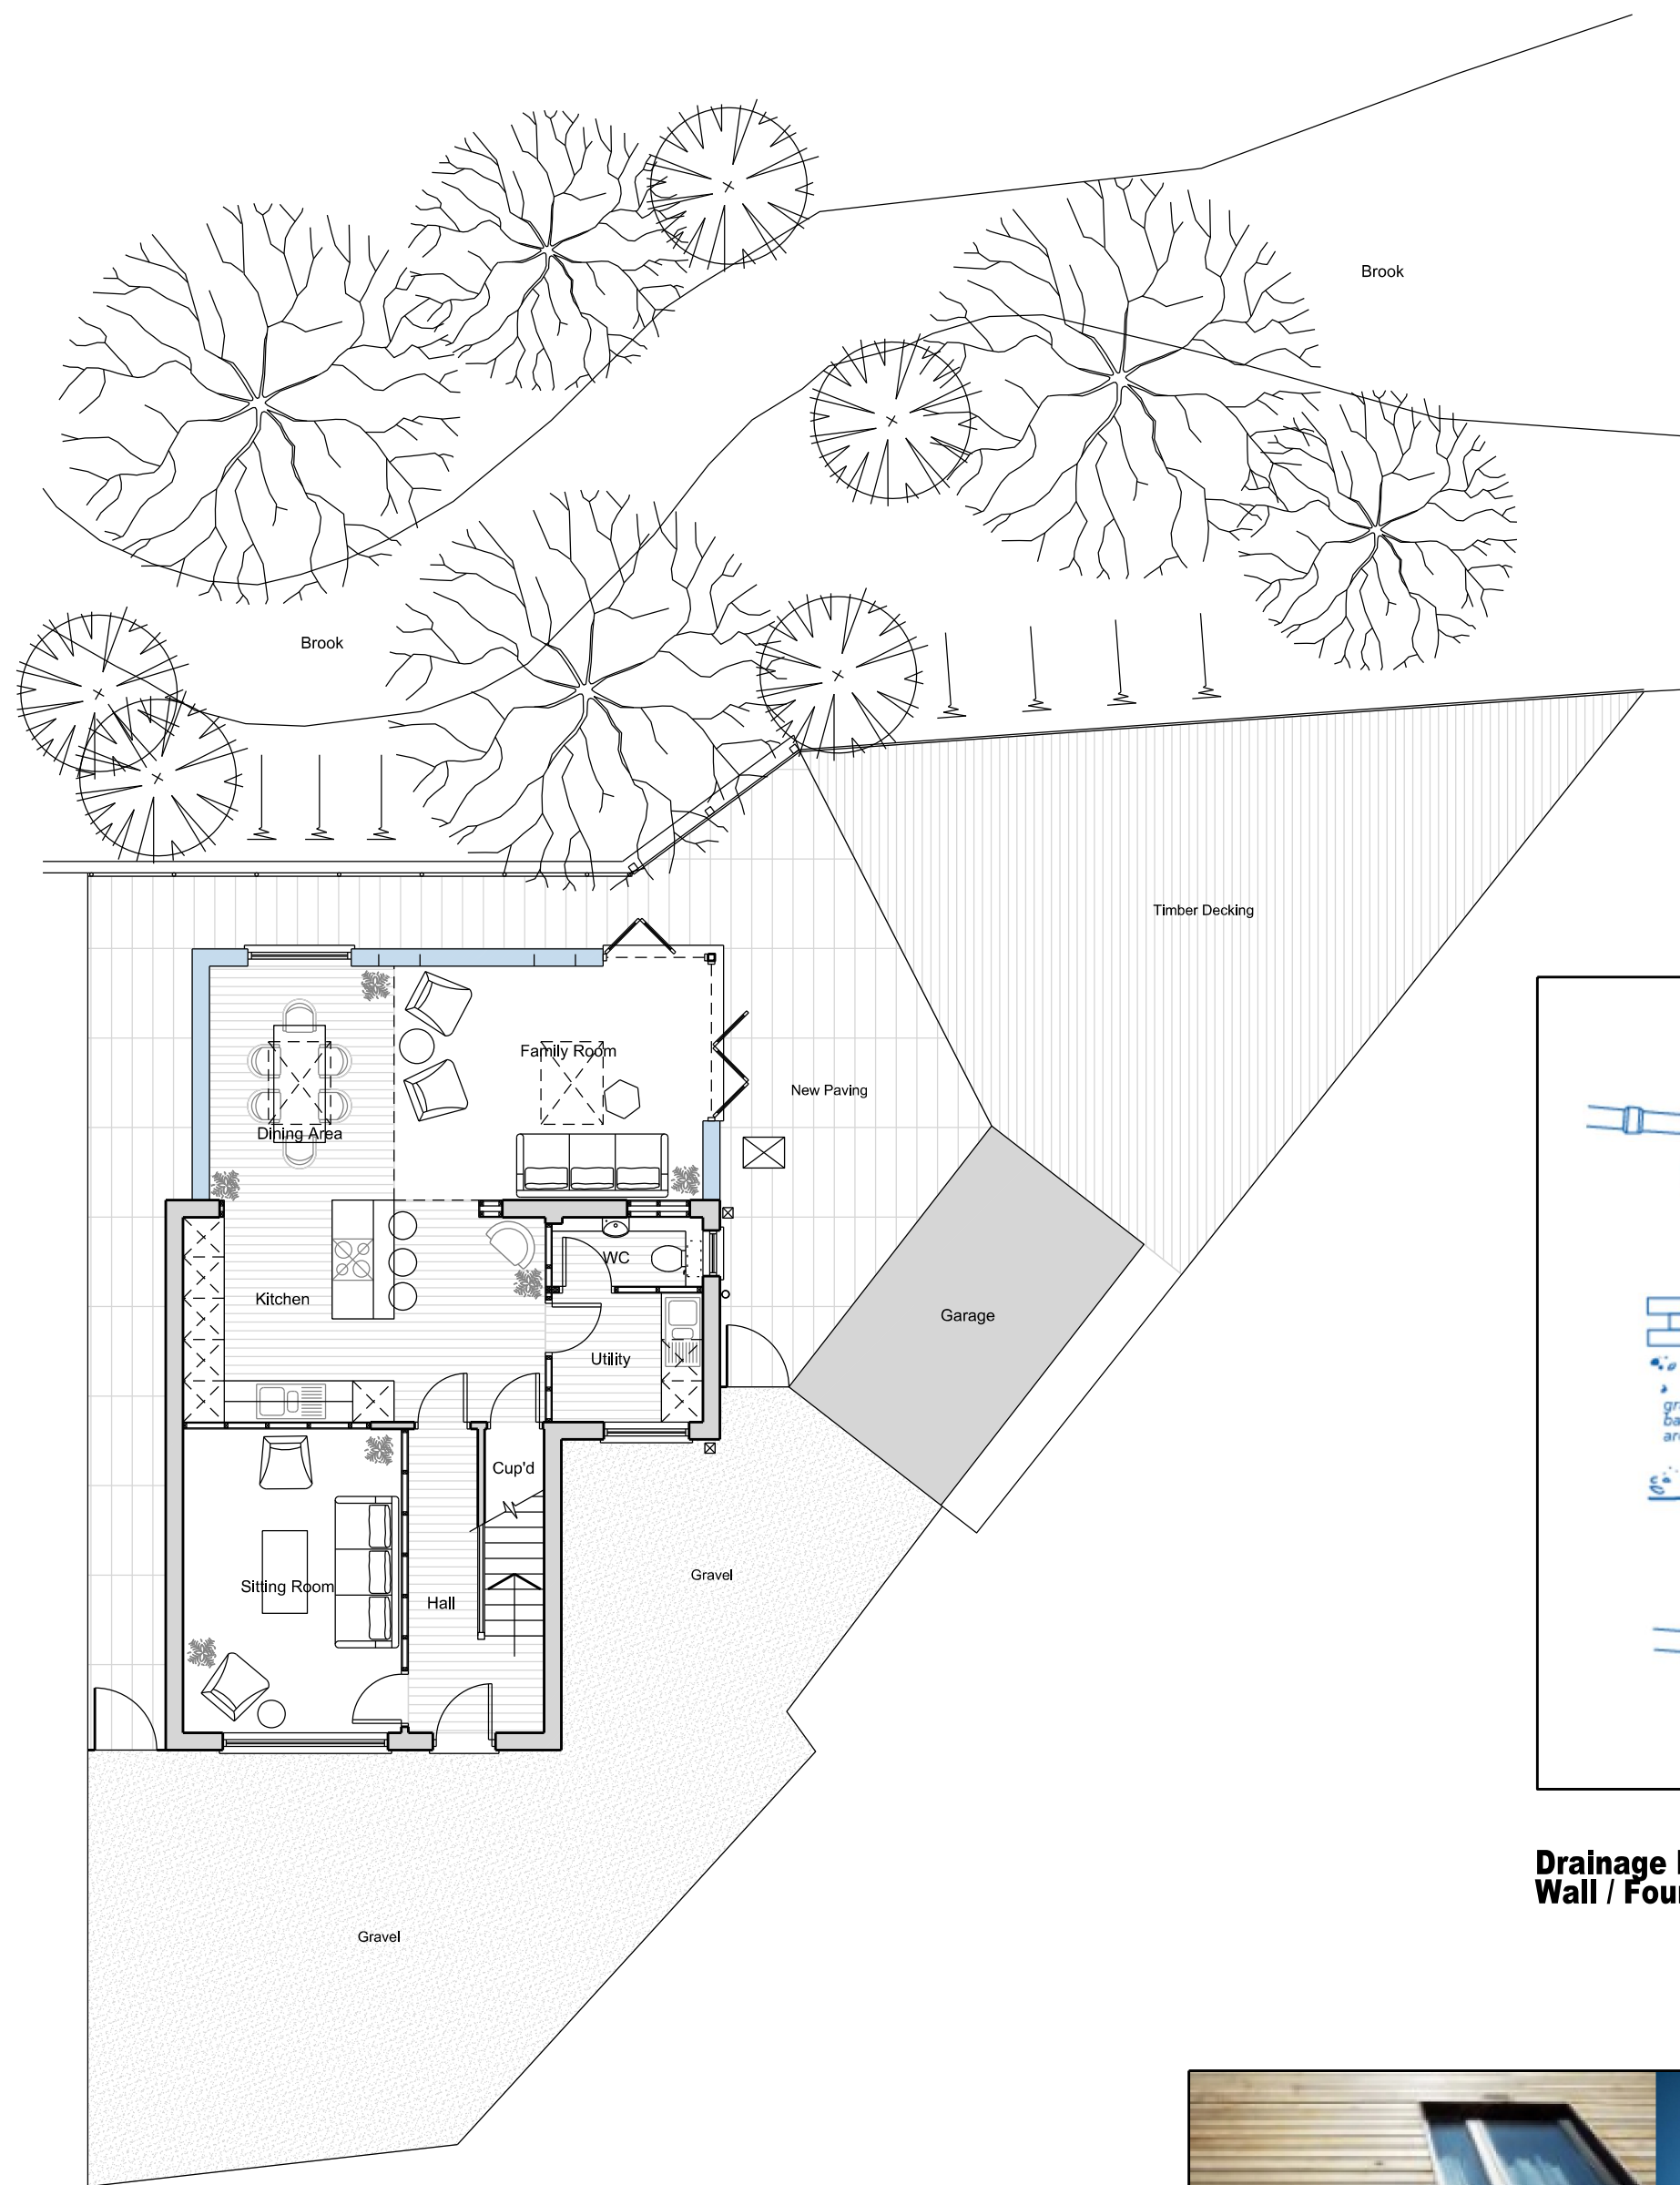

Proposed Site Plan - 1:100

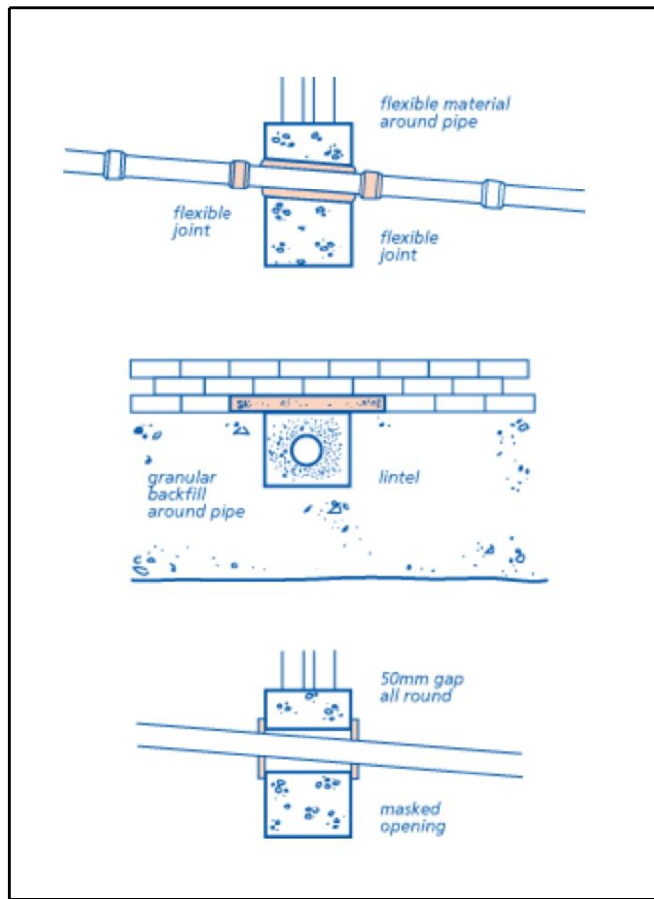


Drainage Detail through External Wall / Foundation - N.T.S.

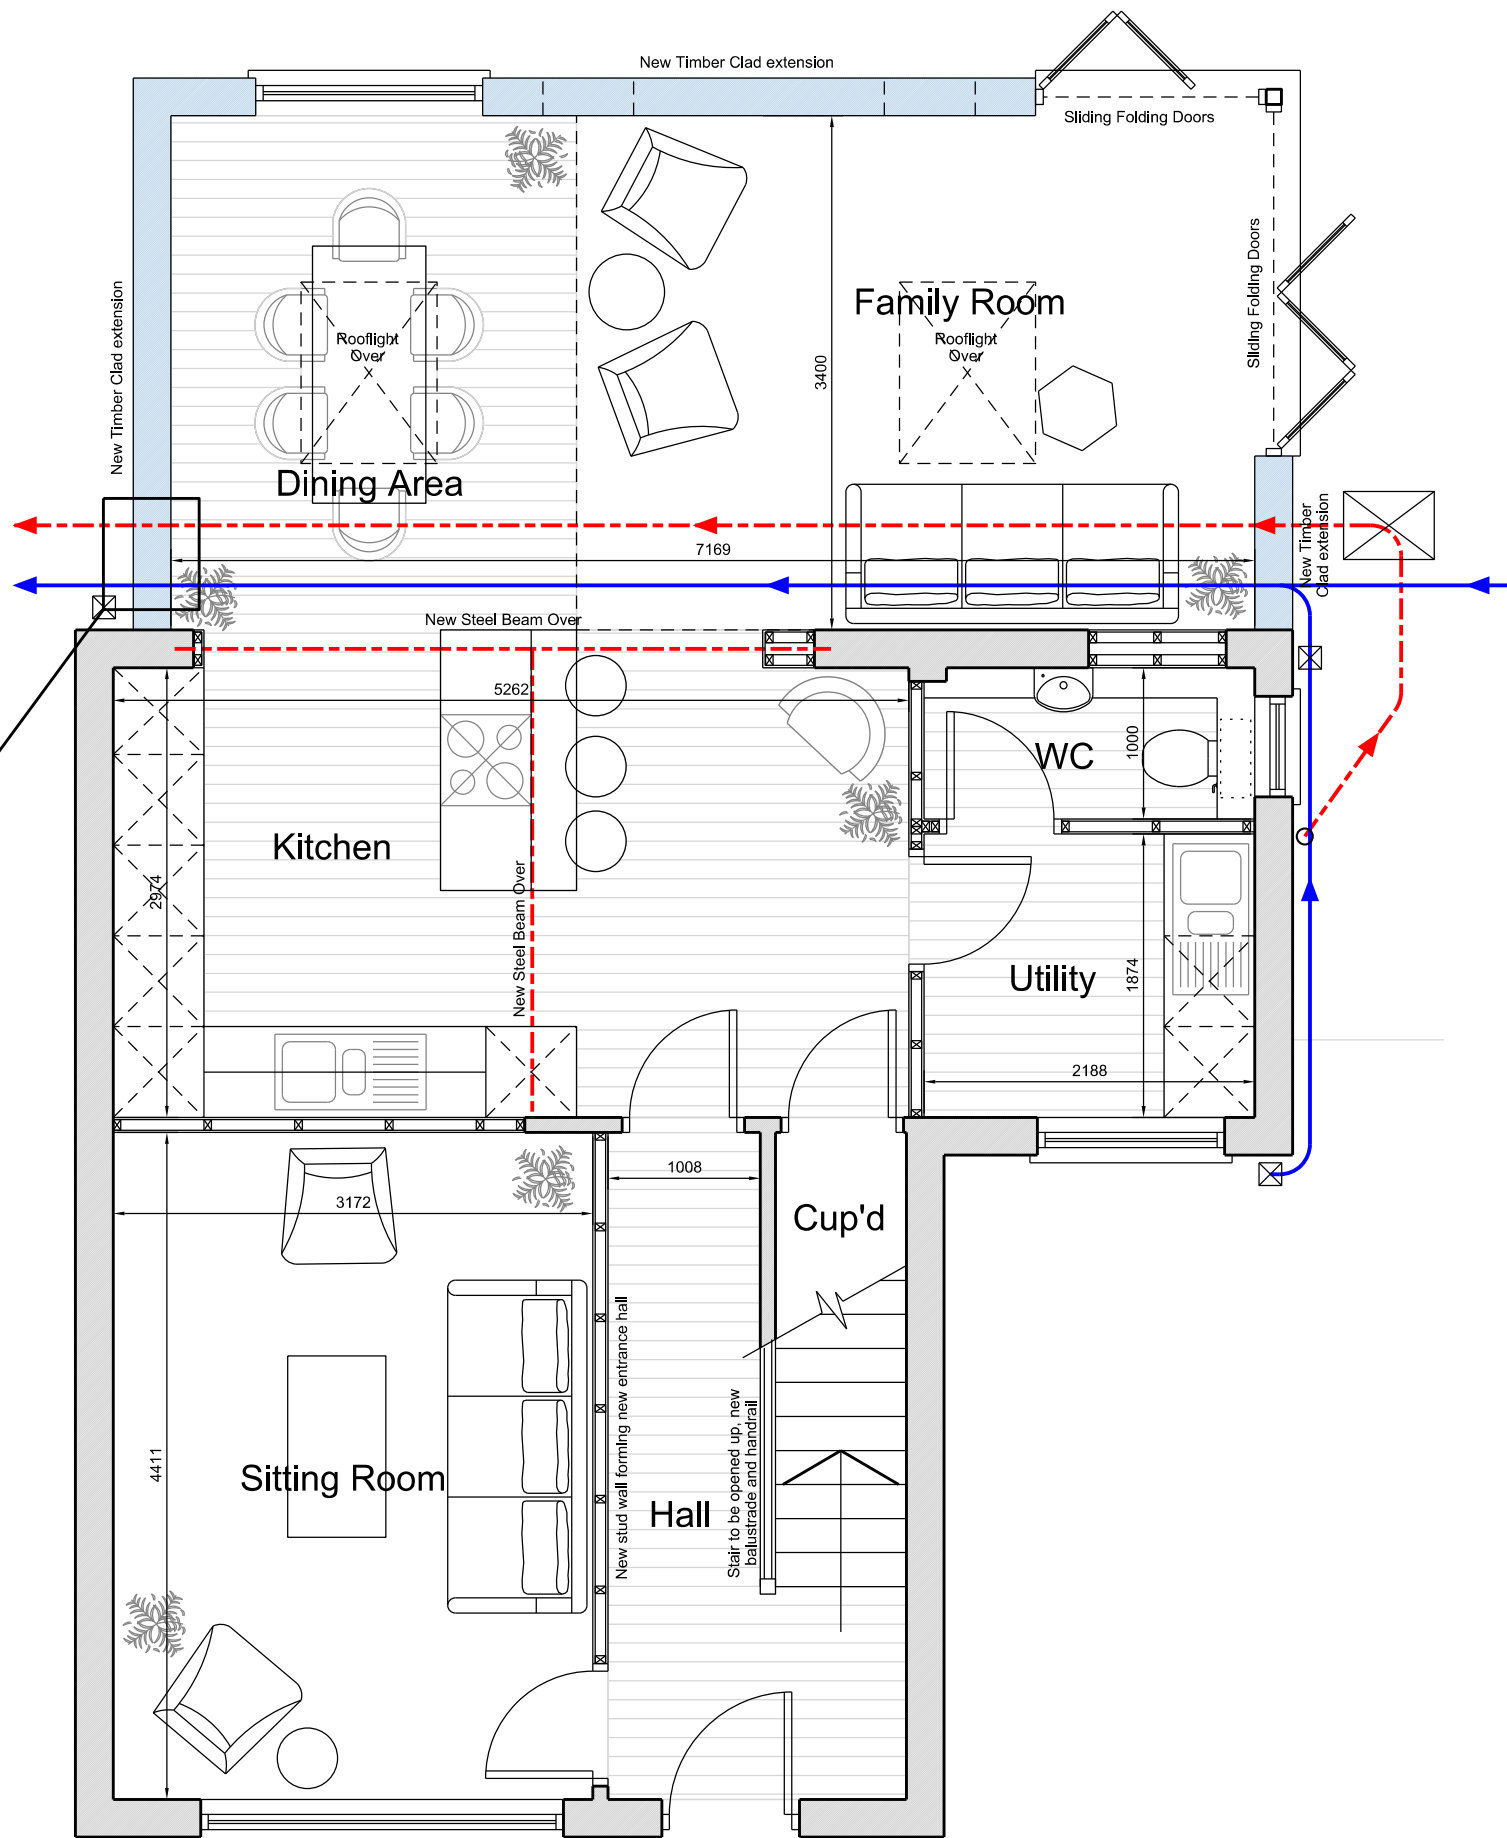


Ground Floor Plan - 1:50




Proposed Material Palette

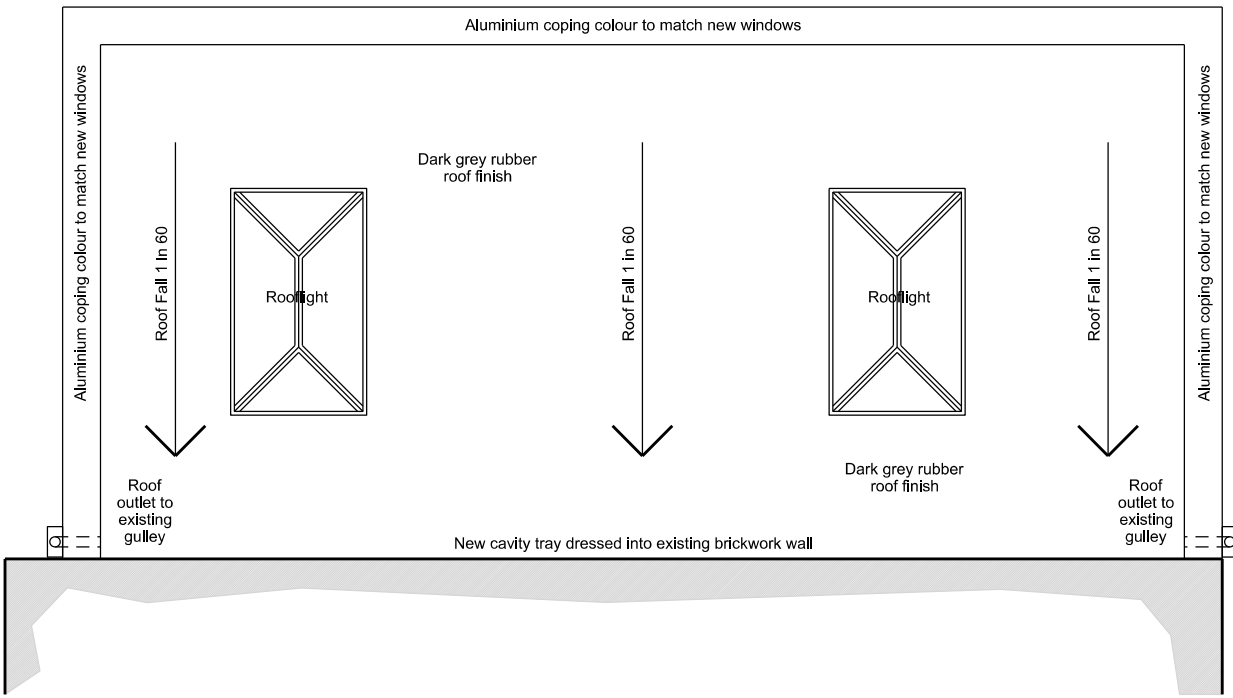


Roof Plan - 1:50

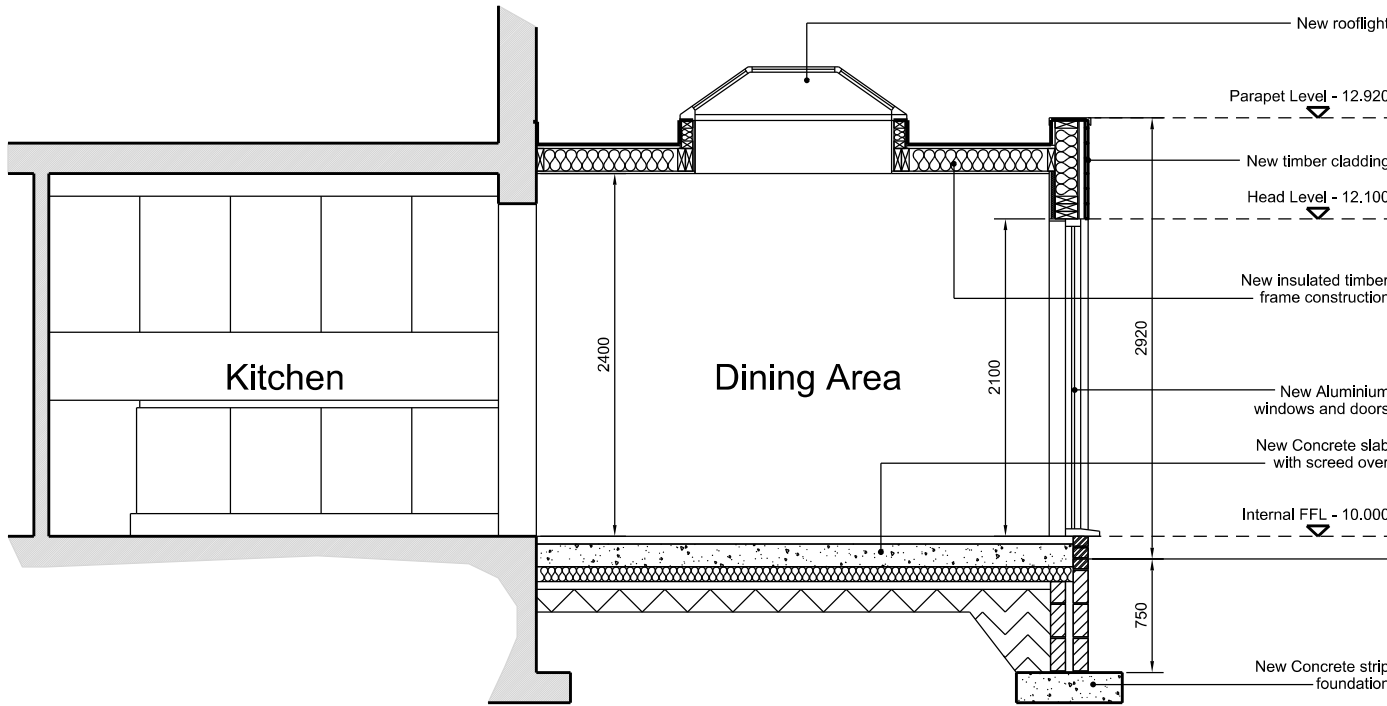

Section A-A - 1:50

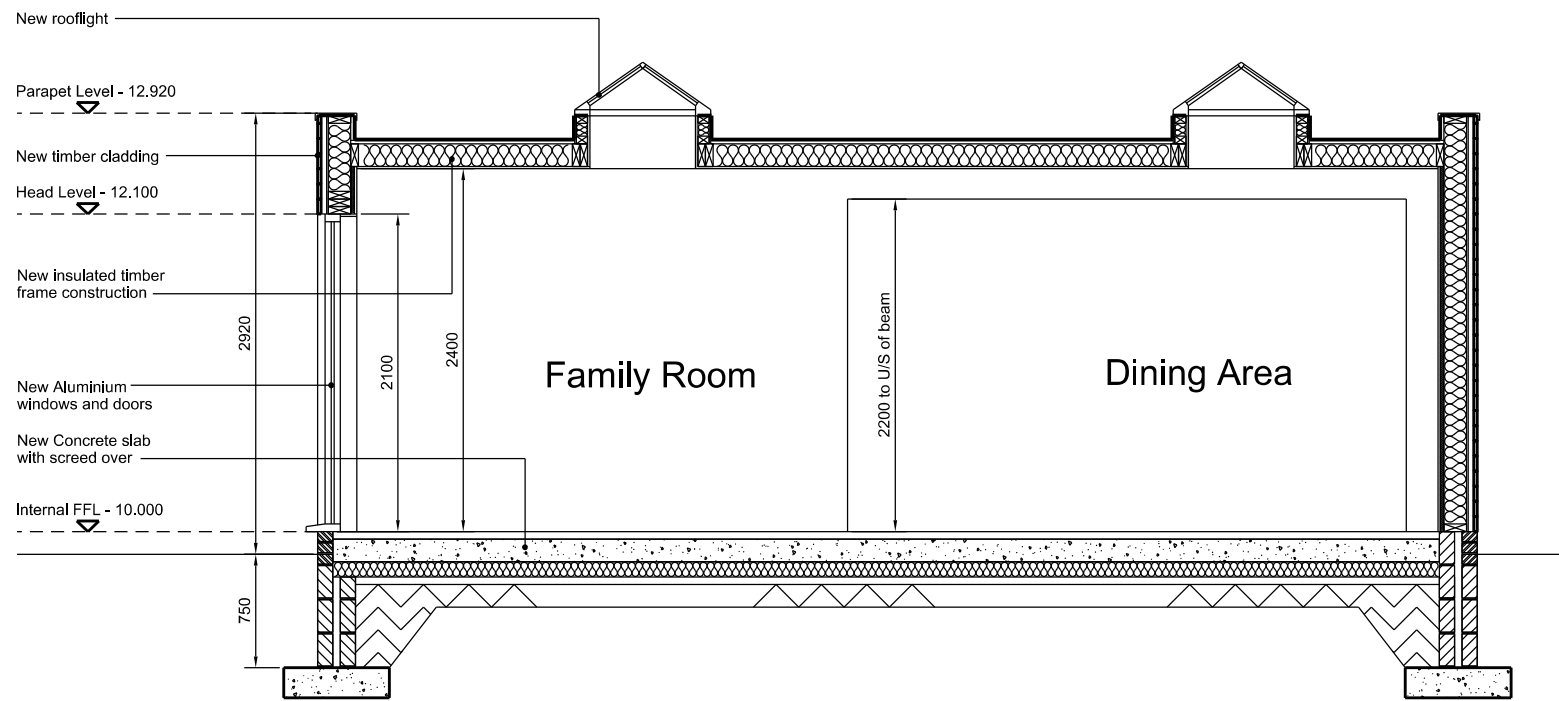

Section B-B - 1:50

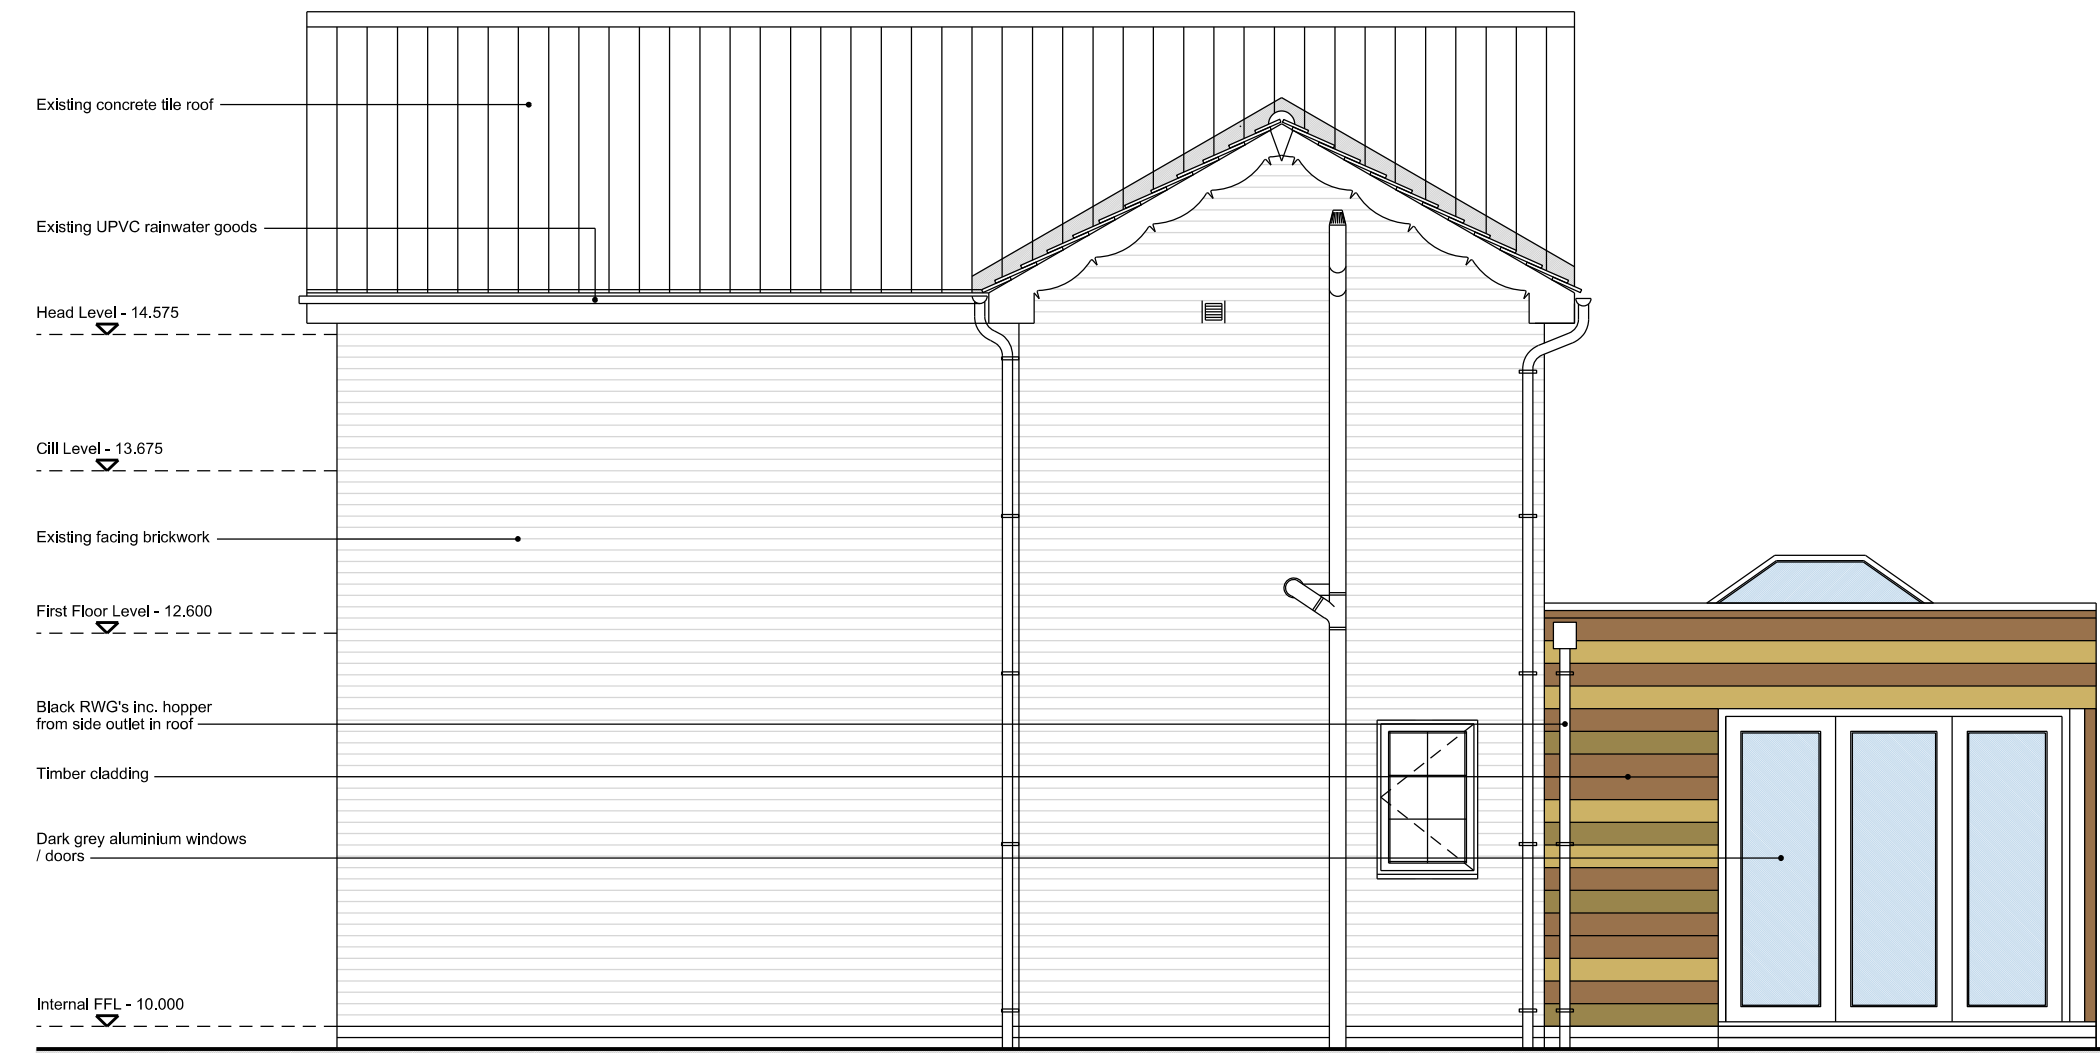

Side Elevation - 1:50



Front Elevation - 1:50



Side Elevation - 1:50

