


PROPOSED

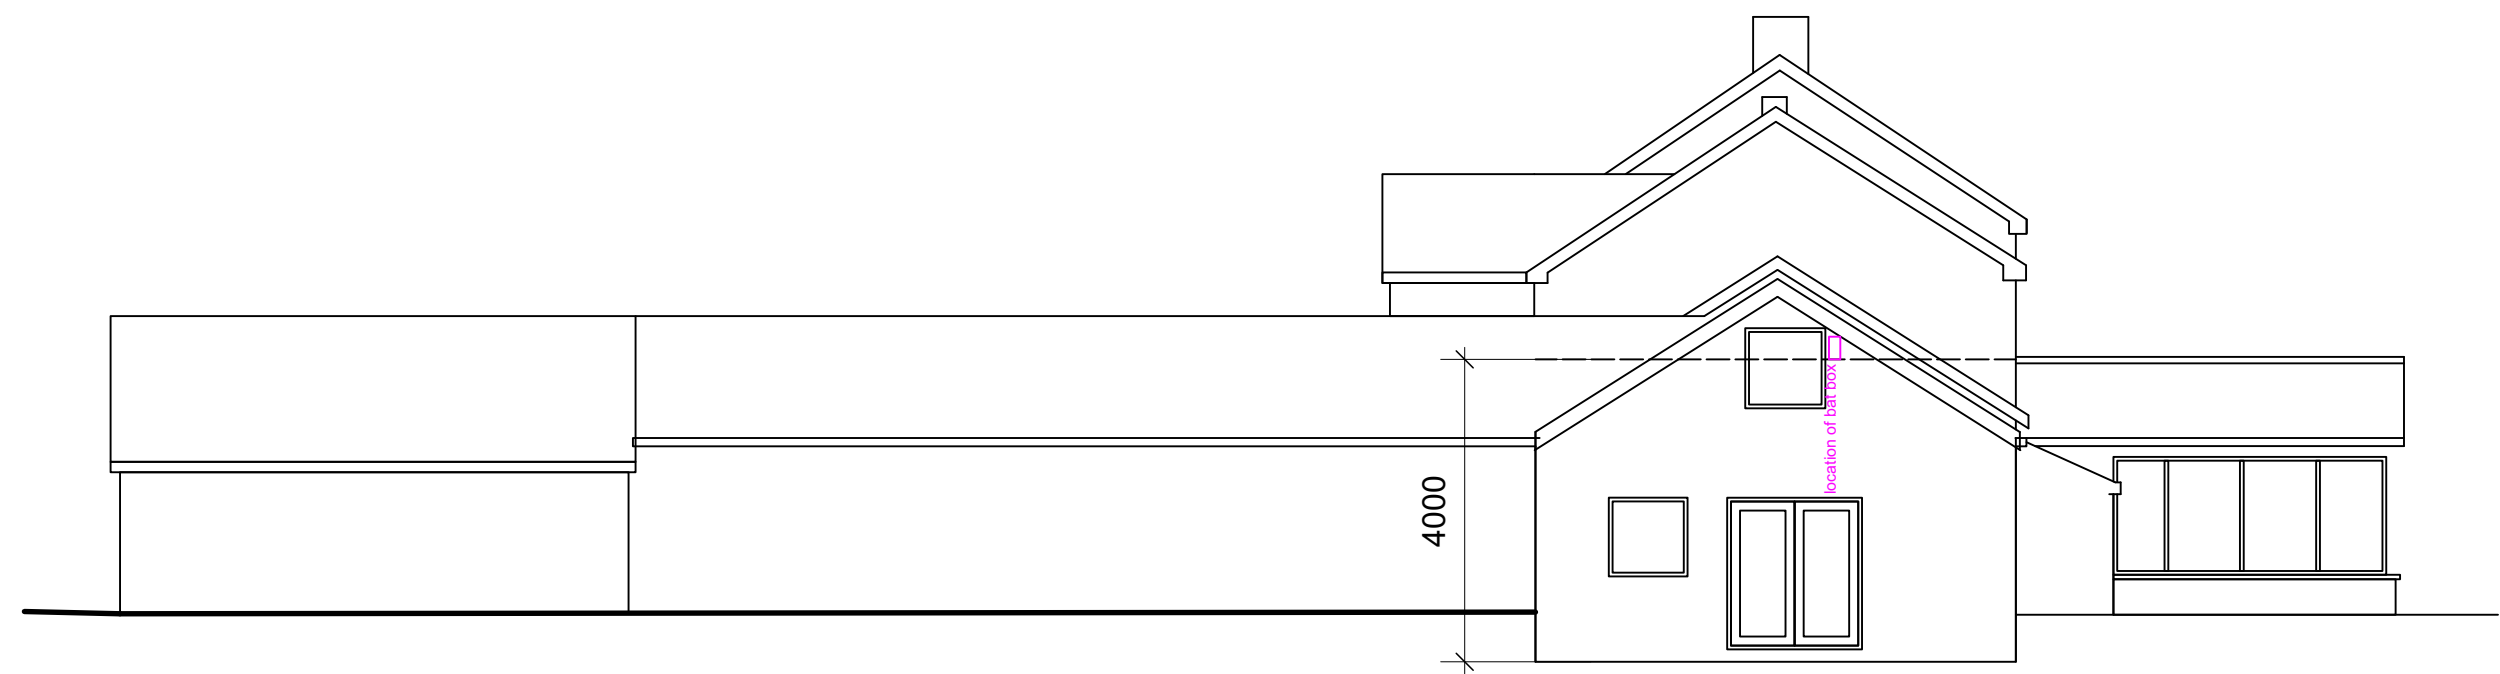

SIDE ELEVATION

Proposed extension to Pontygwaith Farm, Pontygwaith, Treharris, Merthyr Tydfil