
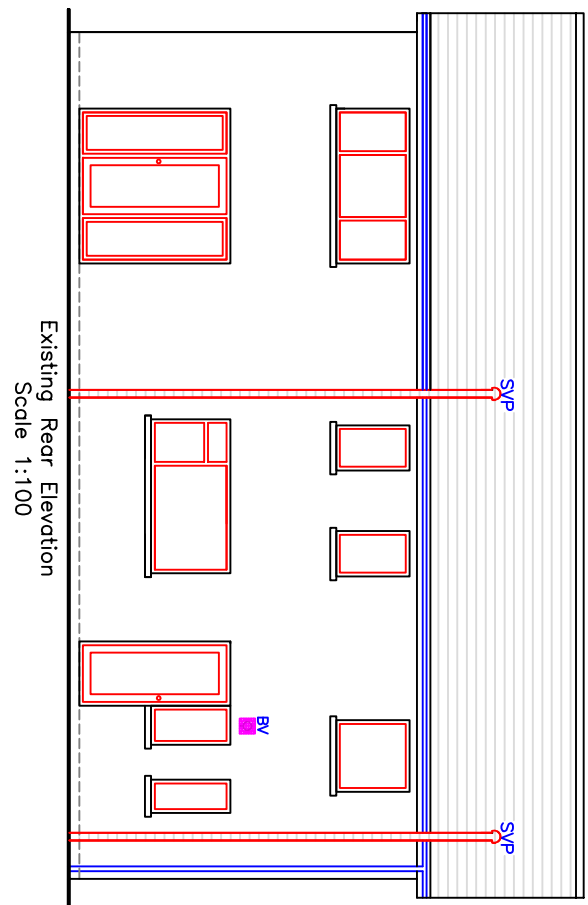
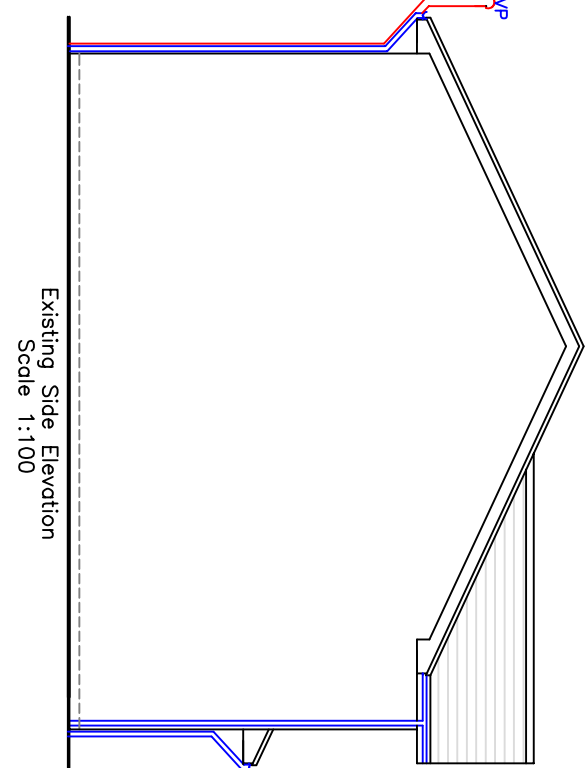
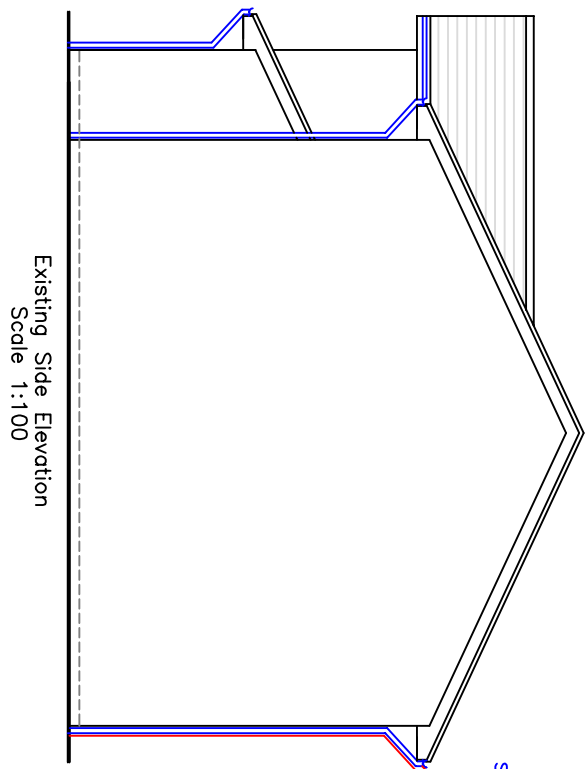
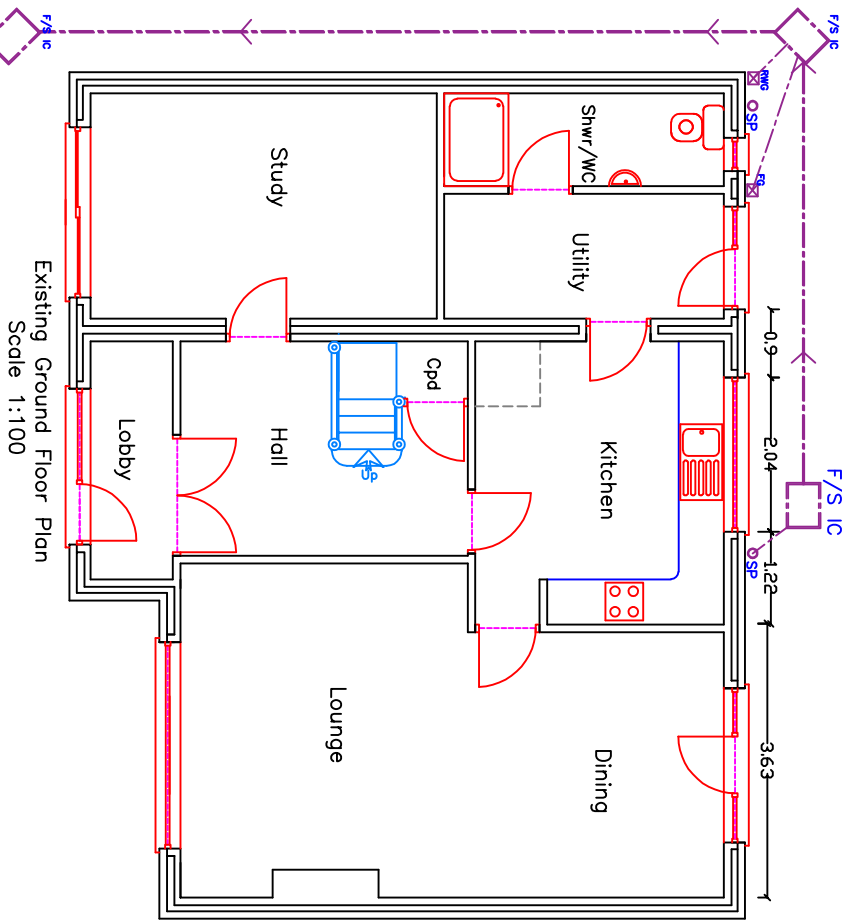
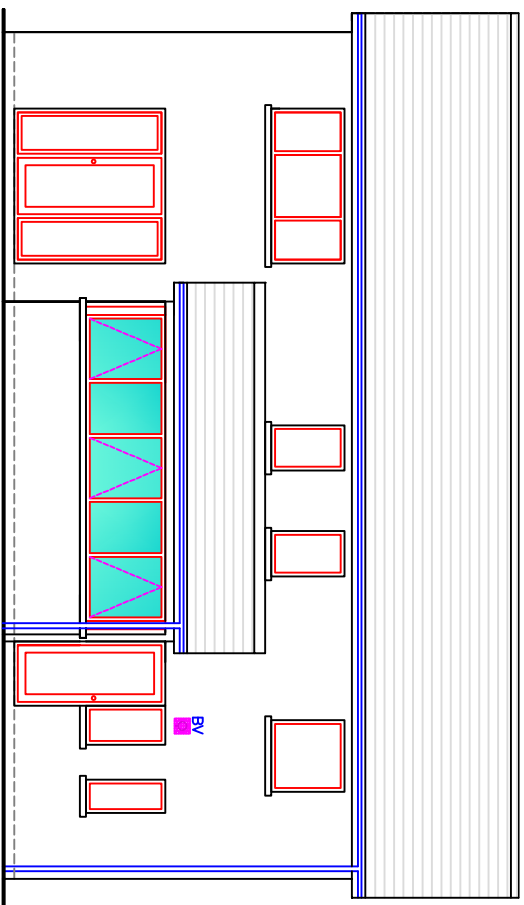
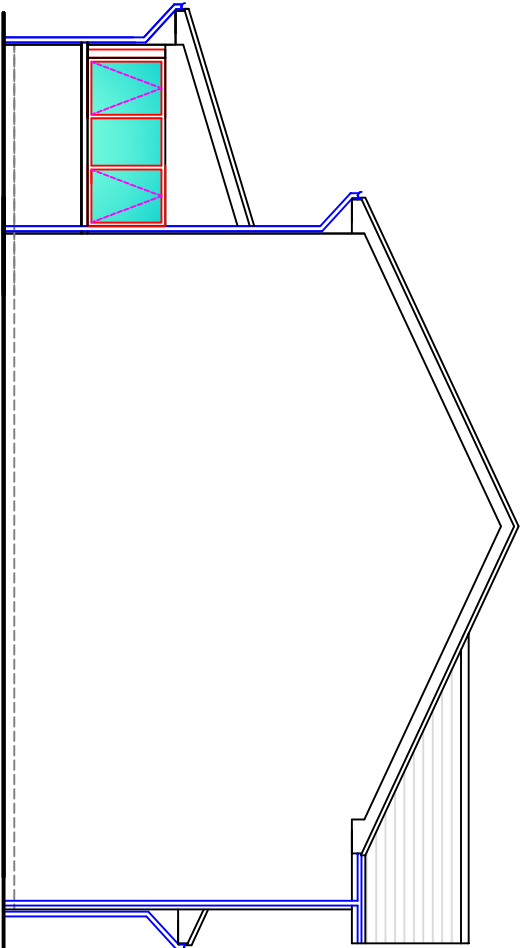
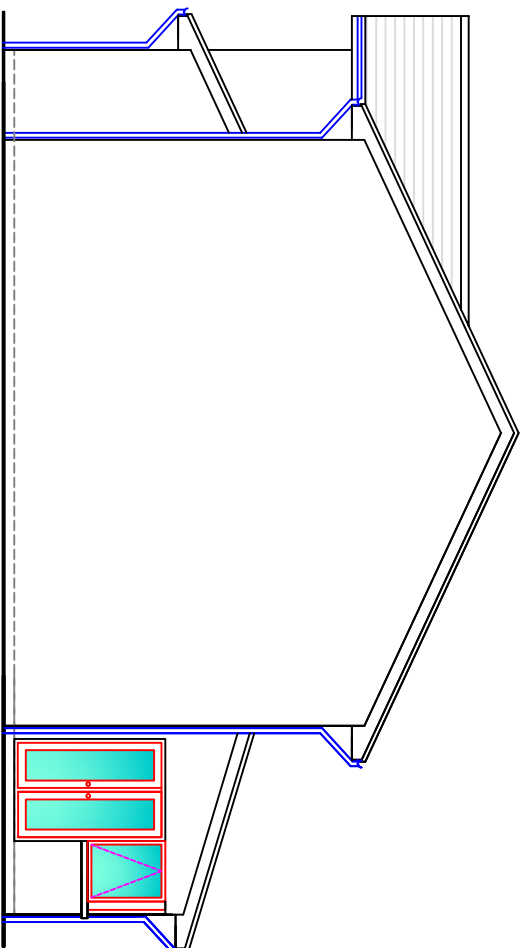
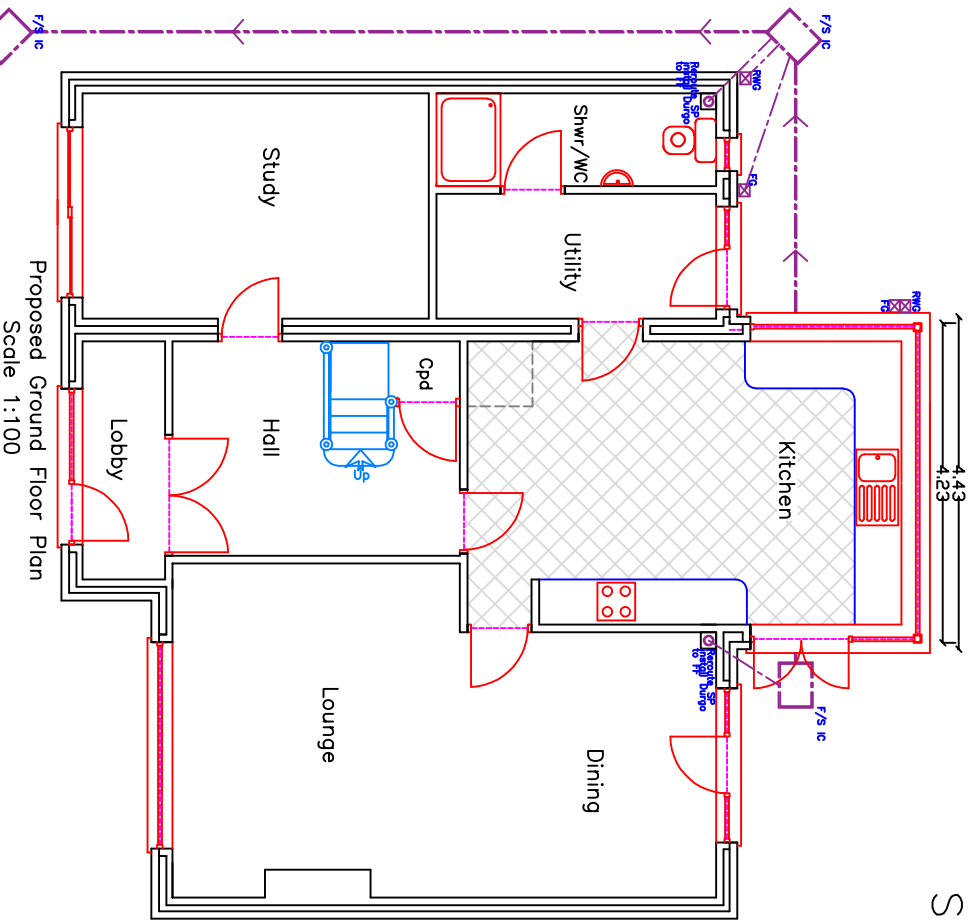
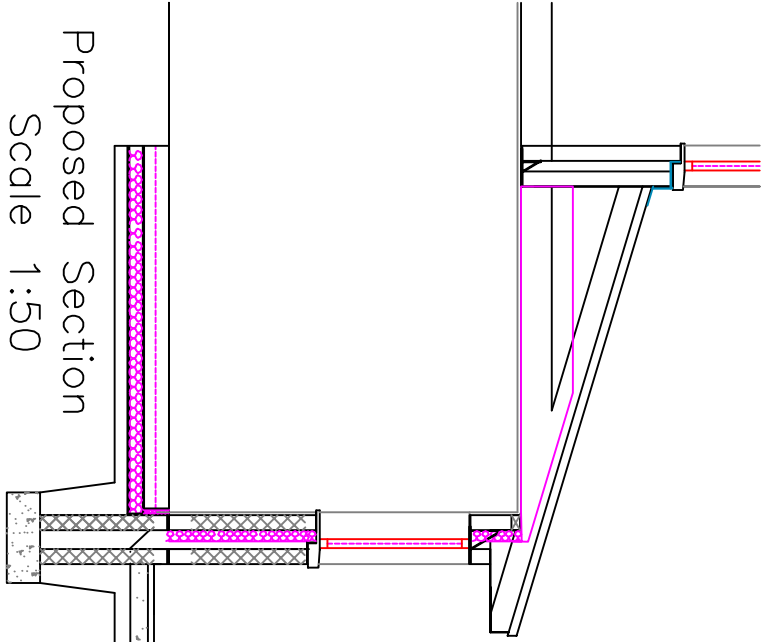
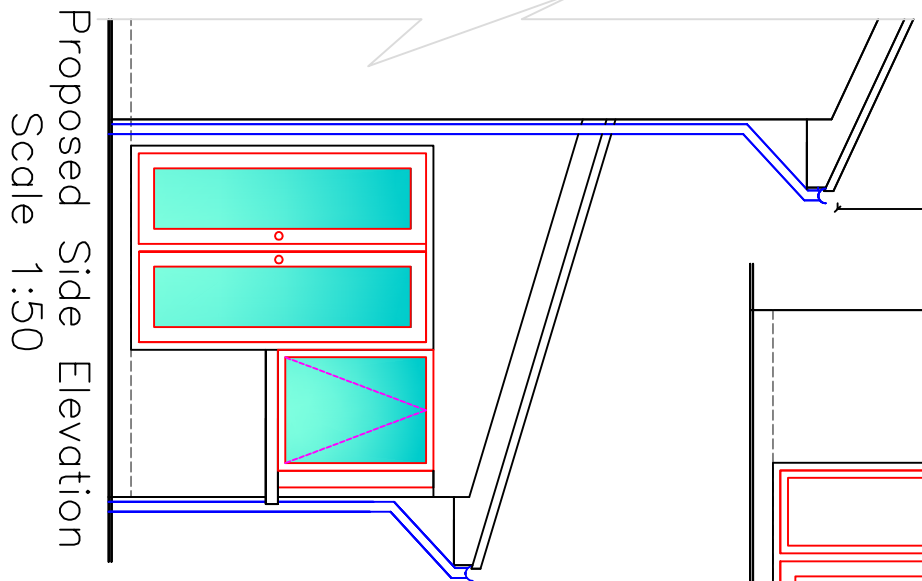
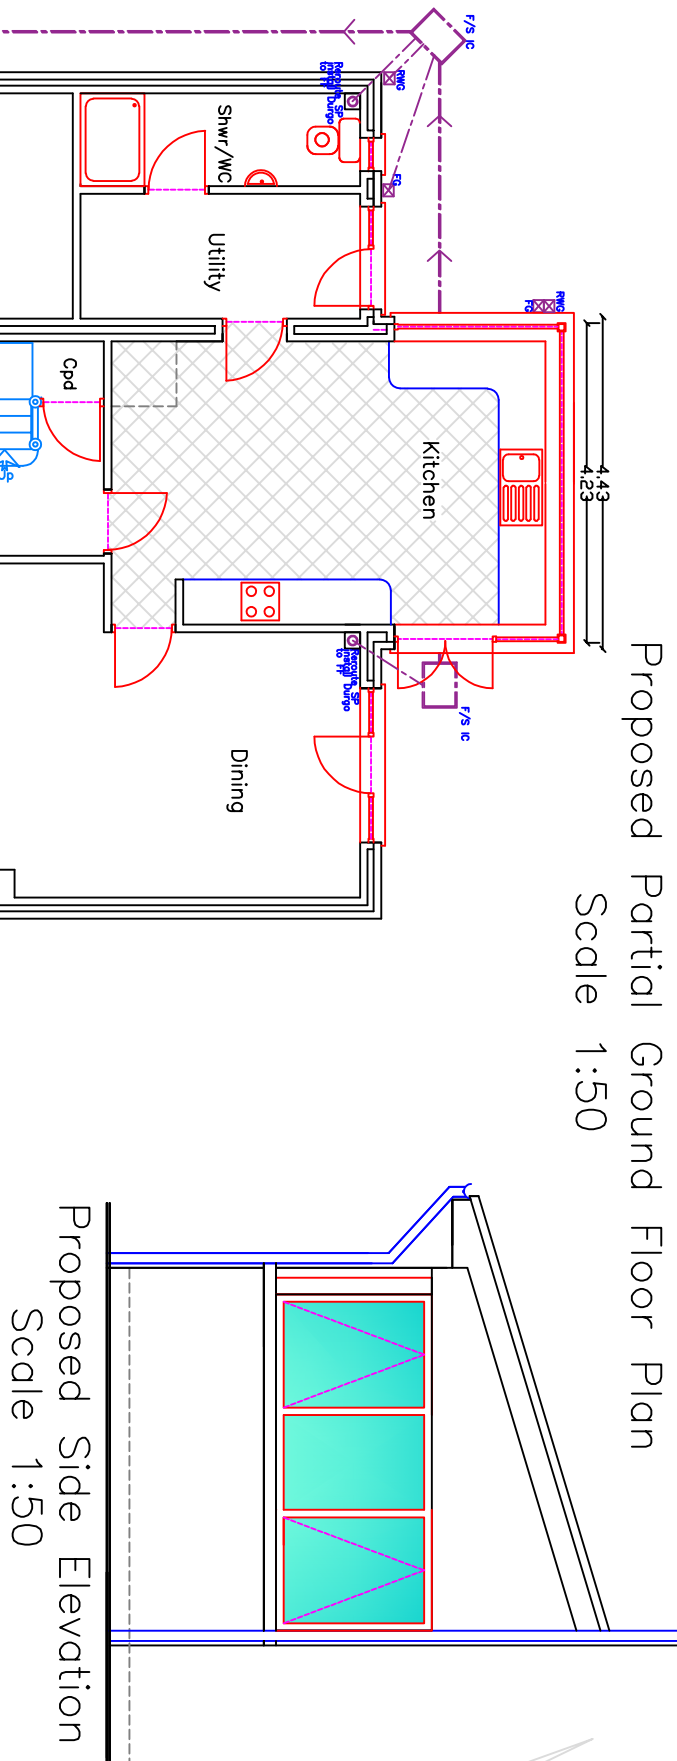
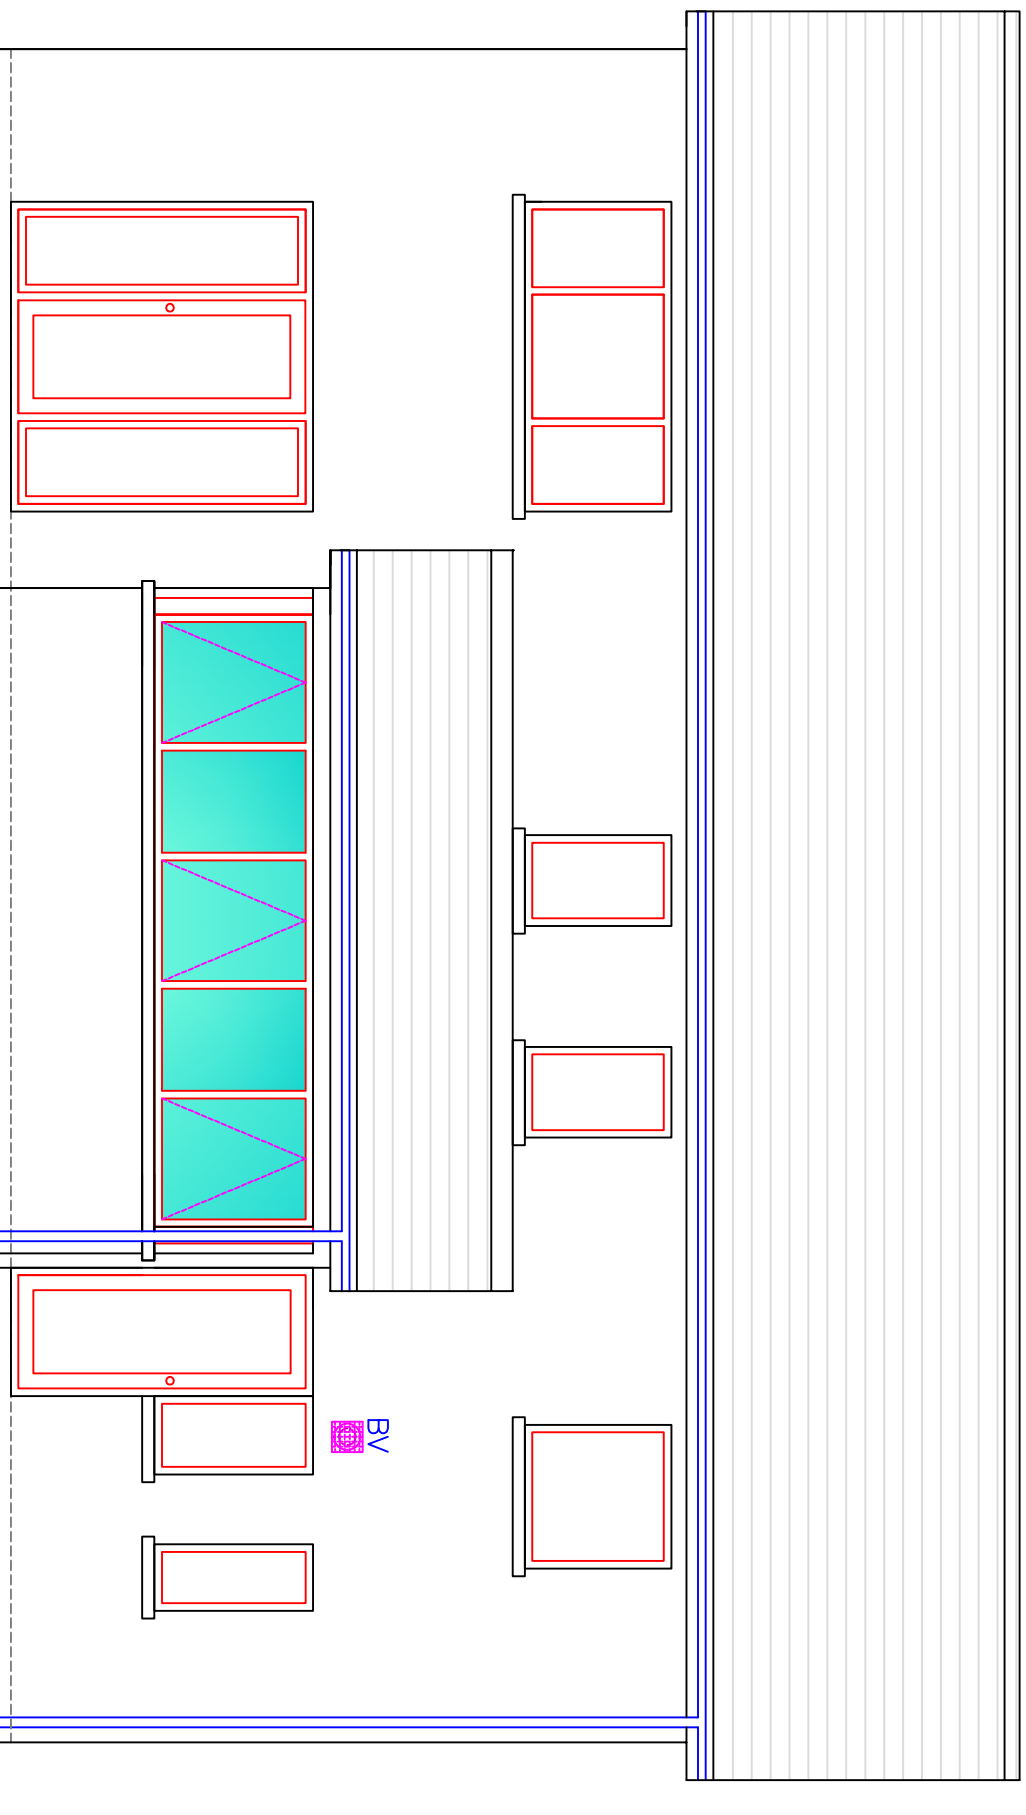


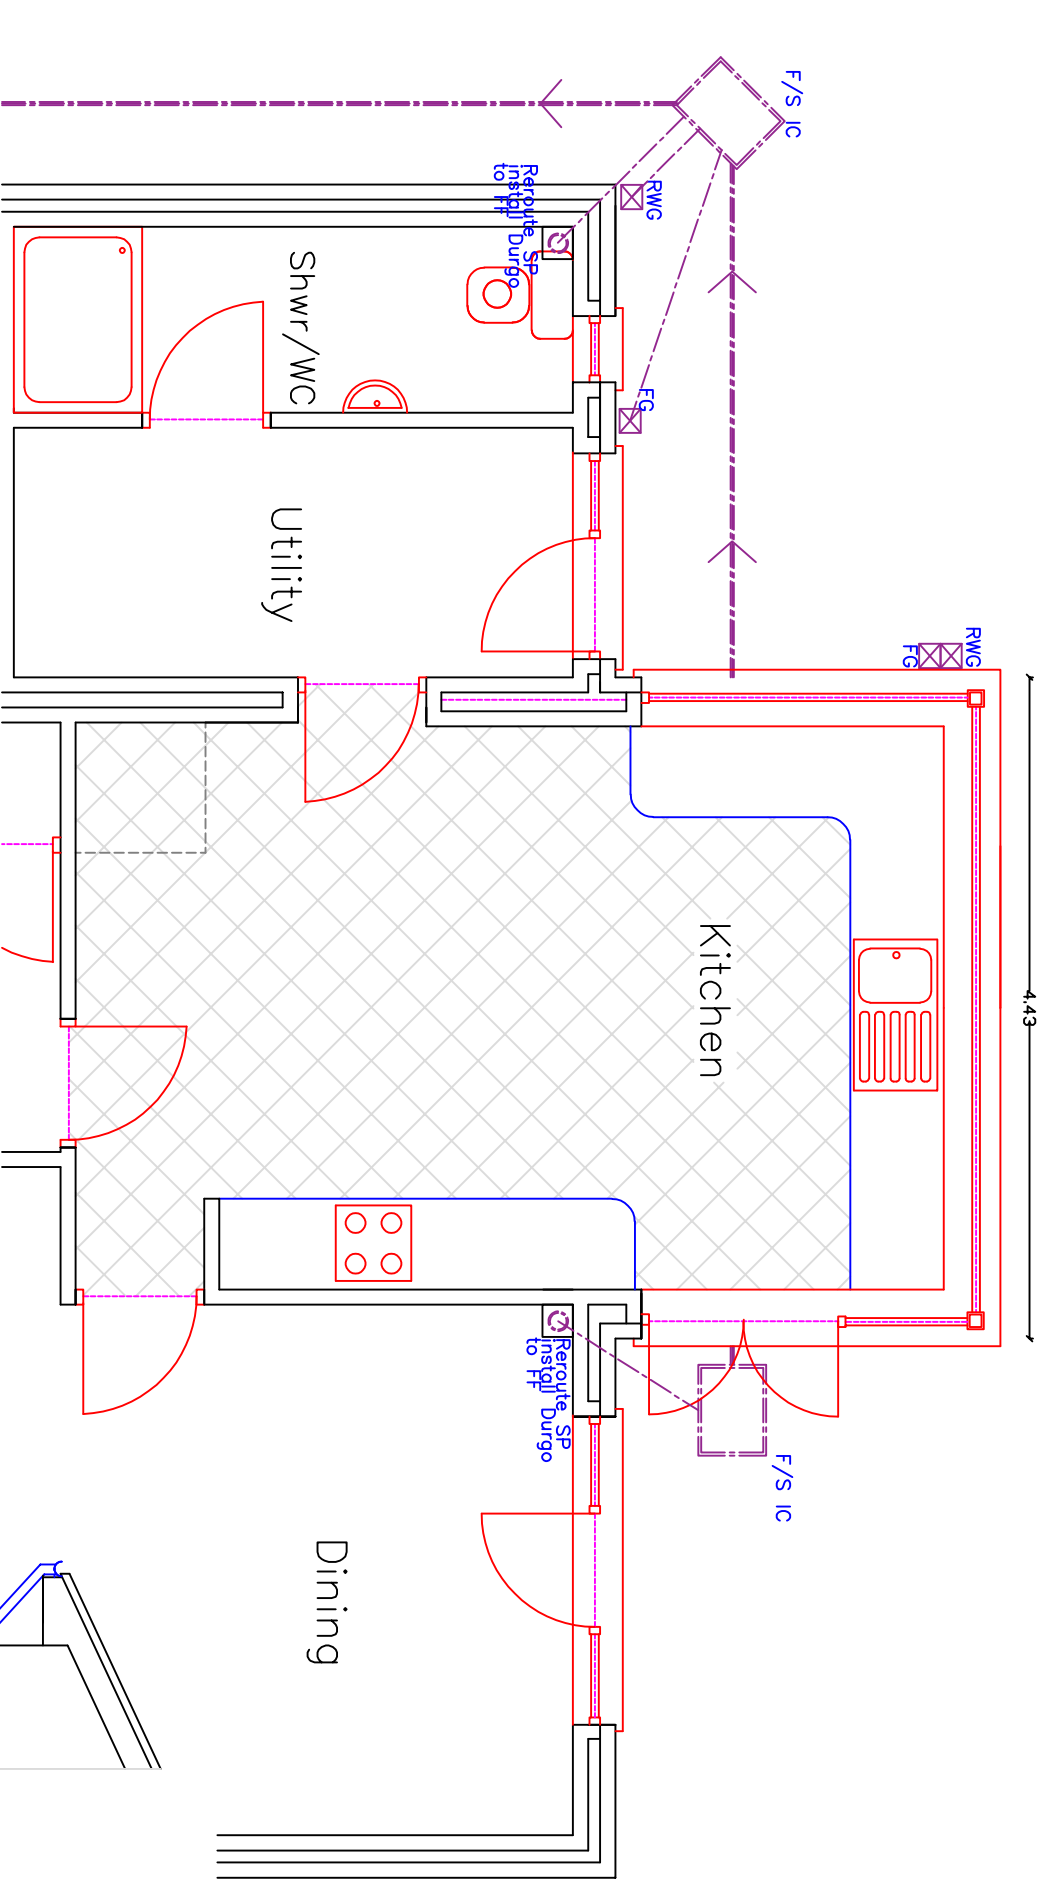

Utopia Design Architectural Services	
Building Planning Application Support Paul Thomas: BSc (Hons) Email: utopiades@hotmail.com Tel: 01685 559230. Mob: 07908 725065 Issued Only for Purpose Indicated Drawing Status: FOR PLANNING CONTROL PURPOSES ONLY	
Client	9, Lakeside Gardens Merthyr Tydfil CF48 1EN
Project	Proposed Single Storey Rear Extension
Drawn by	Scale
PT	15.08.2020
Title	1:50
Existing and Proposed Plans, Elevations & Sections	1:100 A2 Paper No
LAKESIDE 9 01B	