

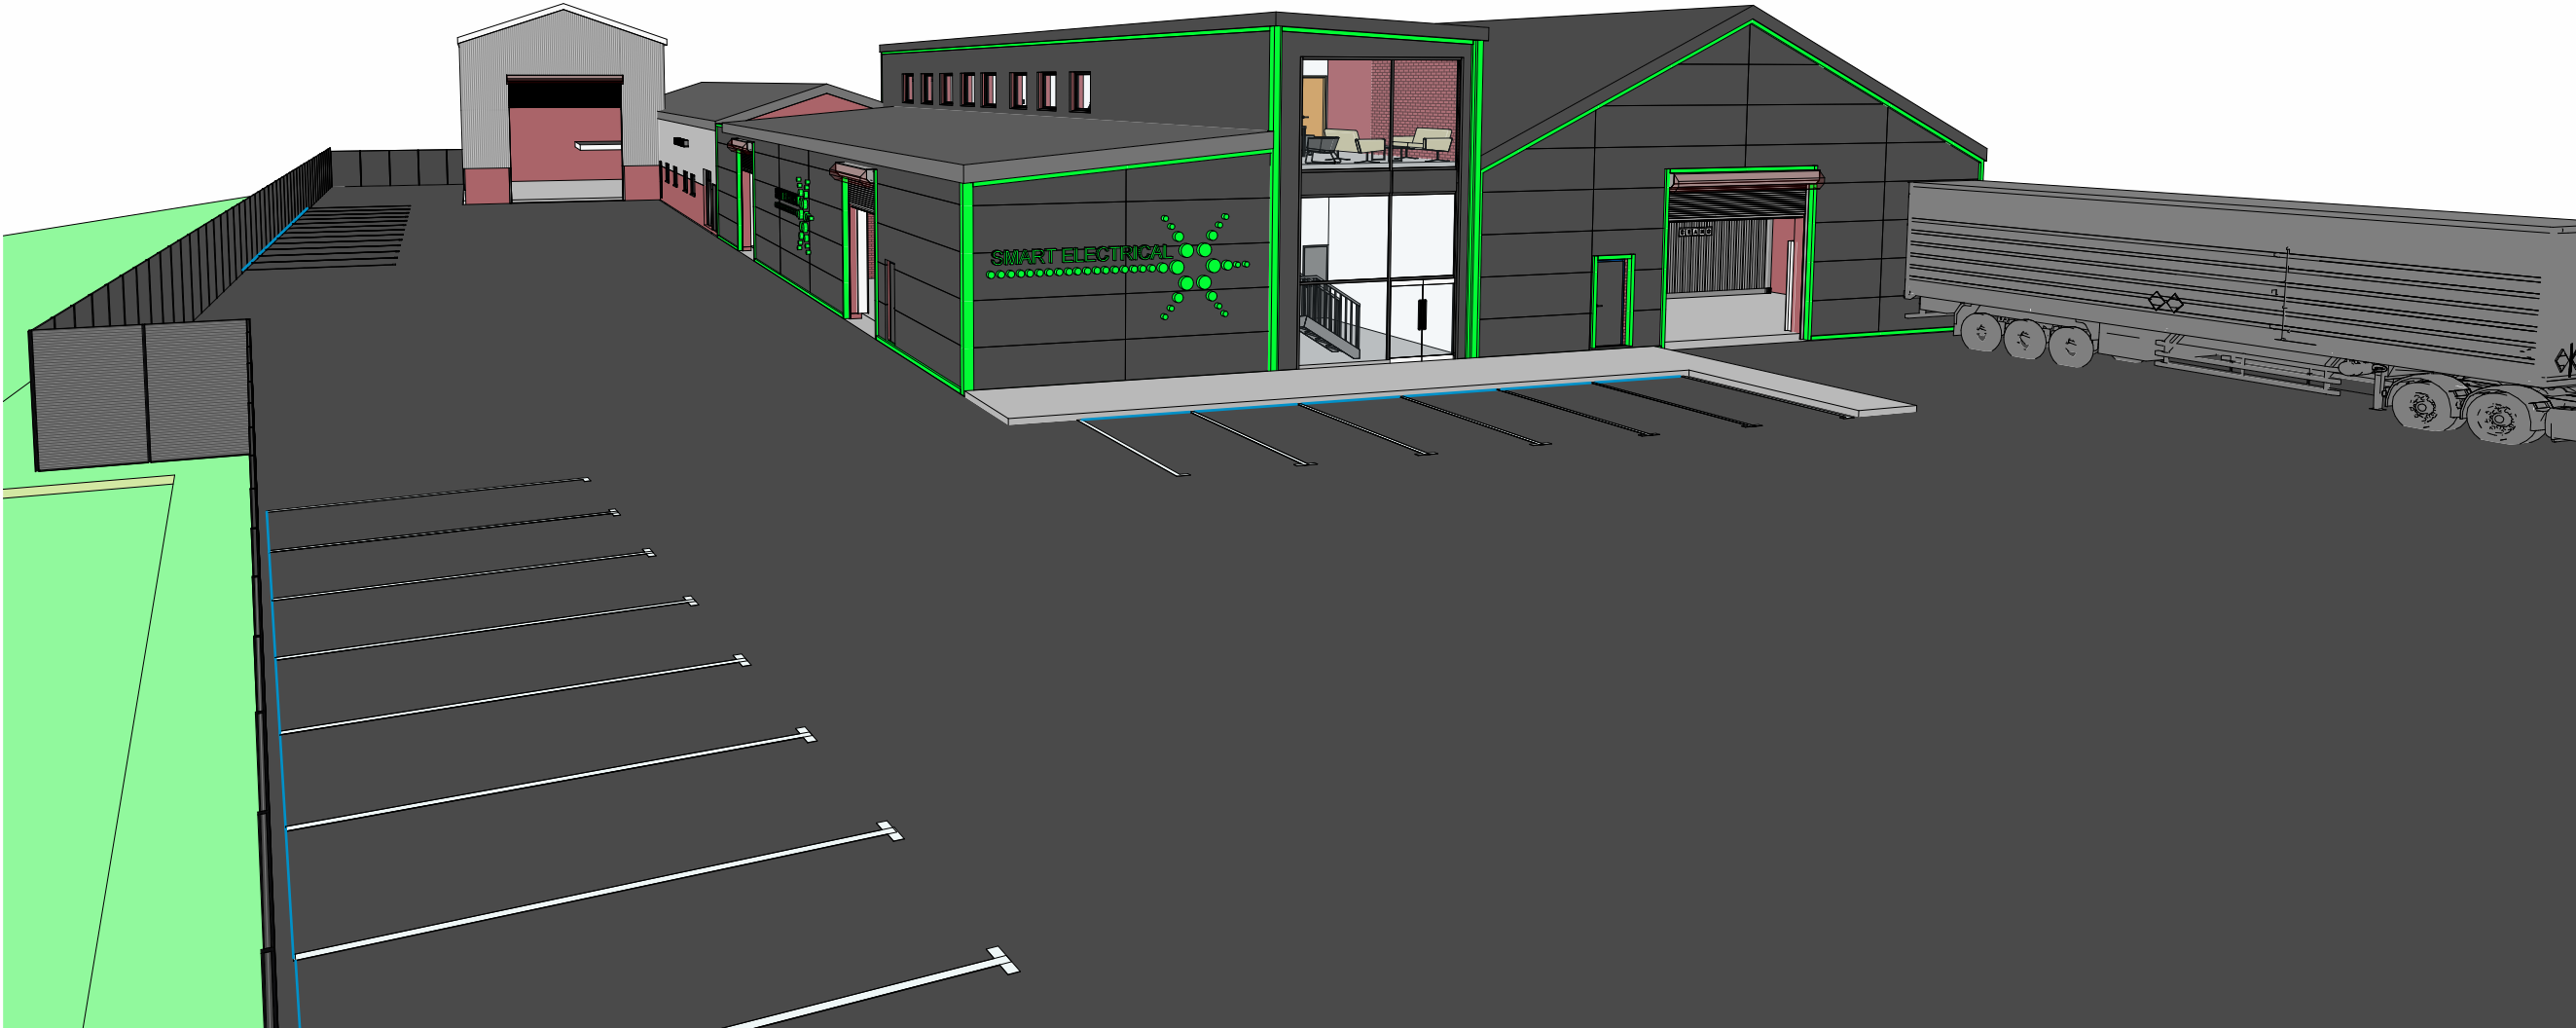
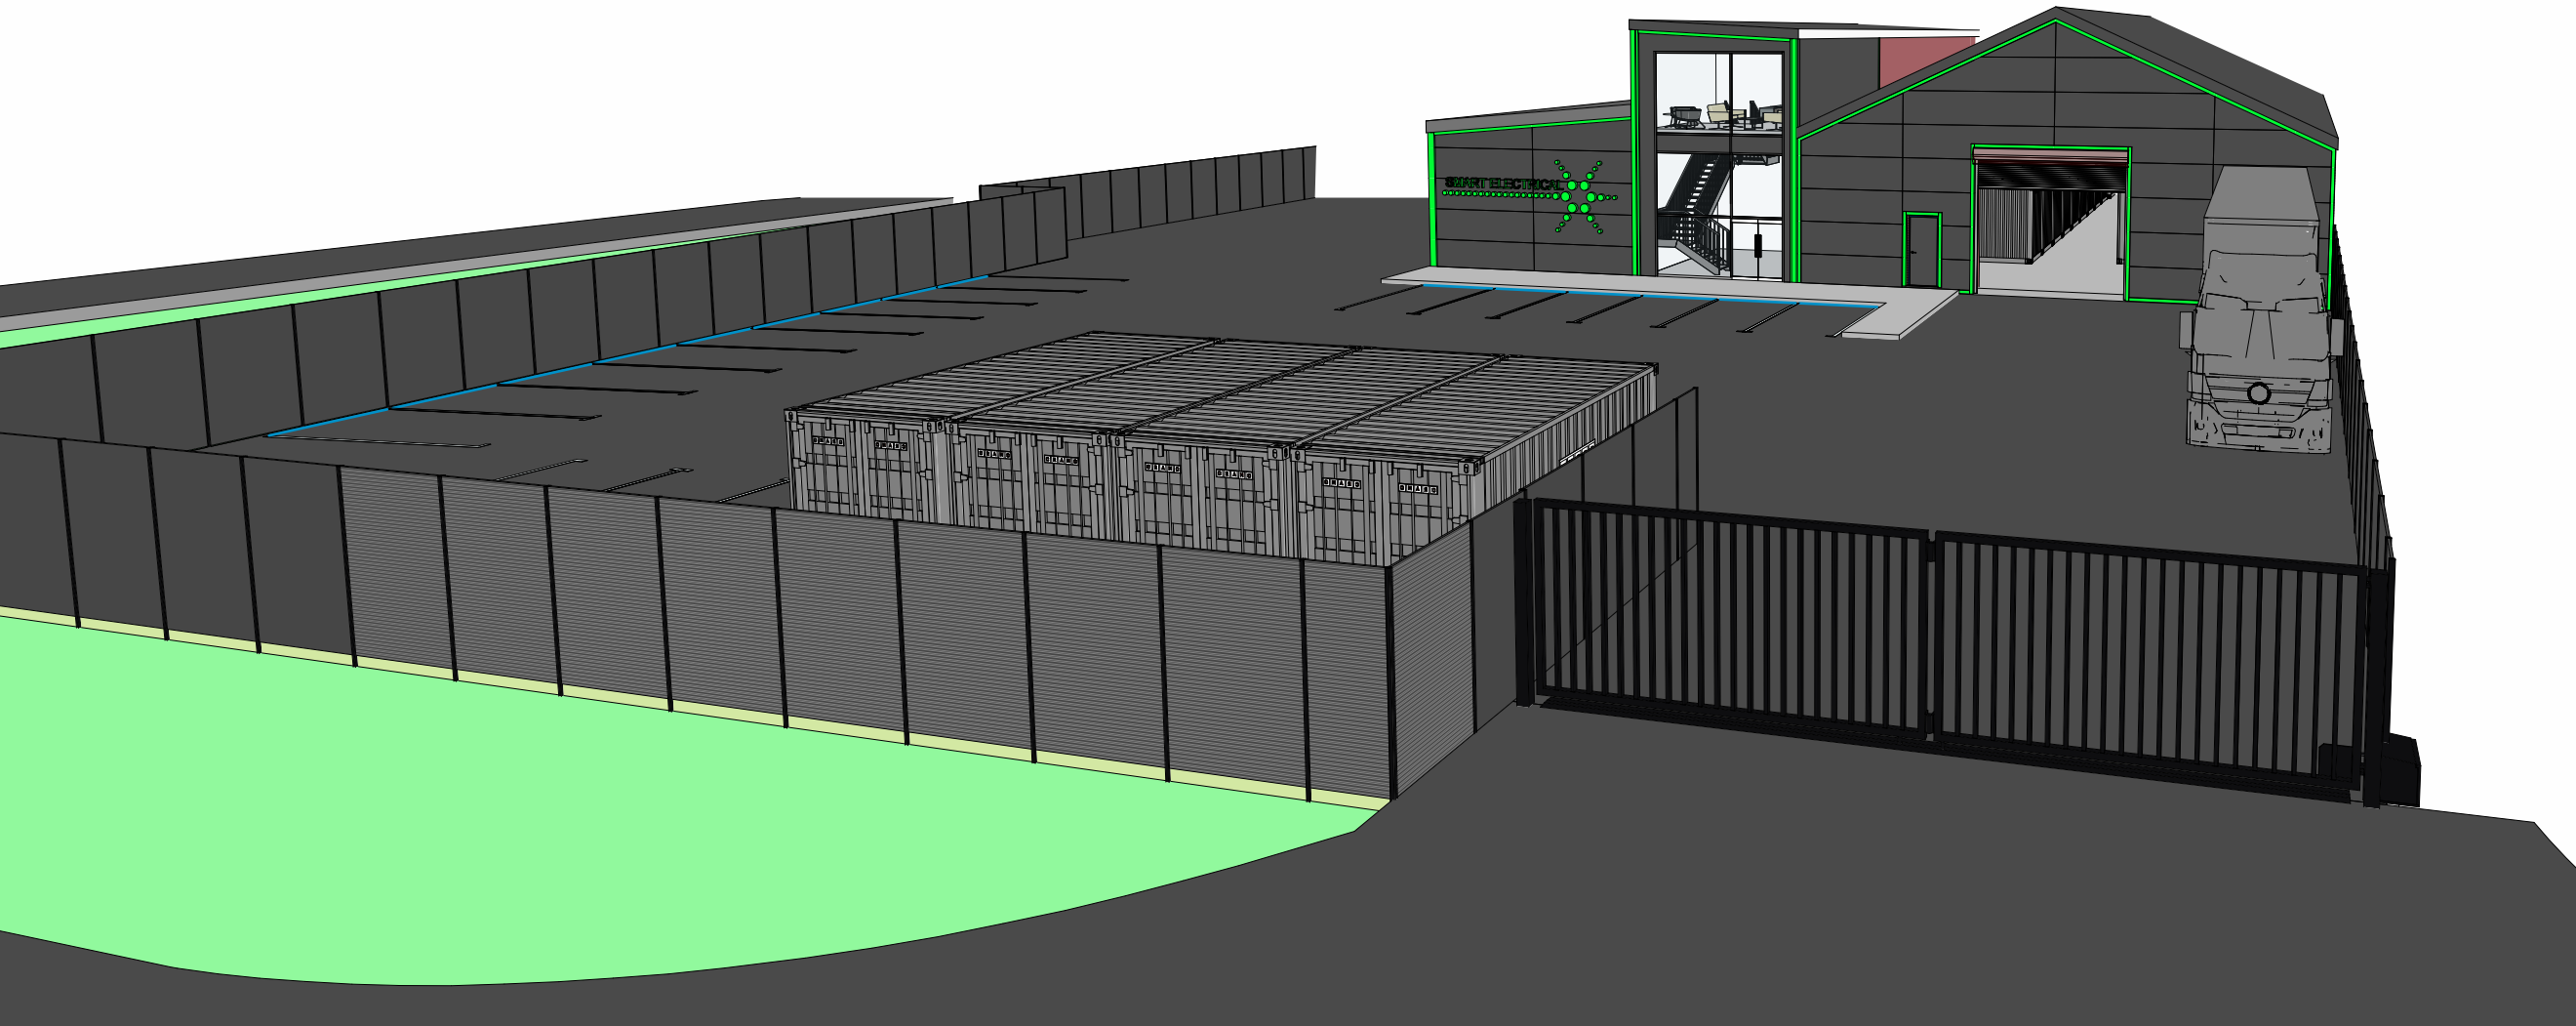


First Floor Offices
1 : 100

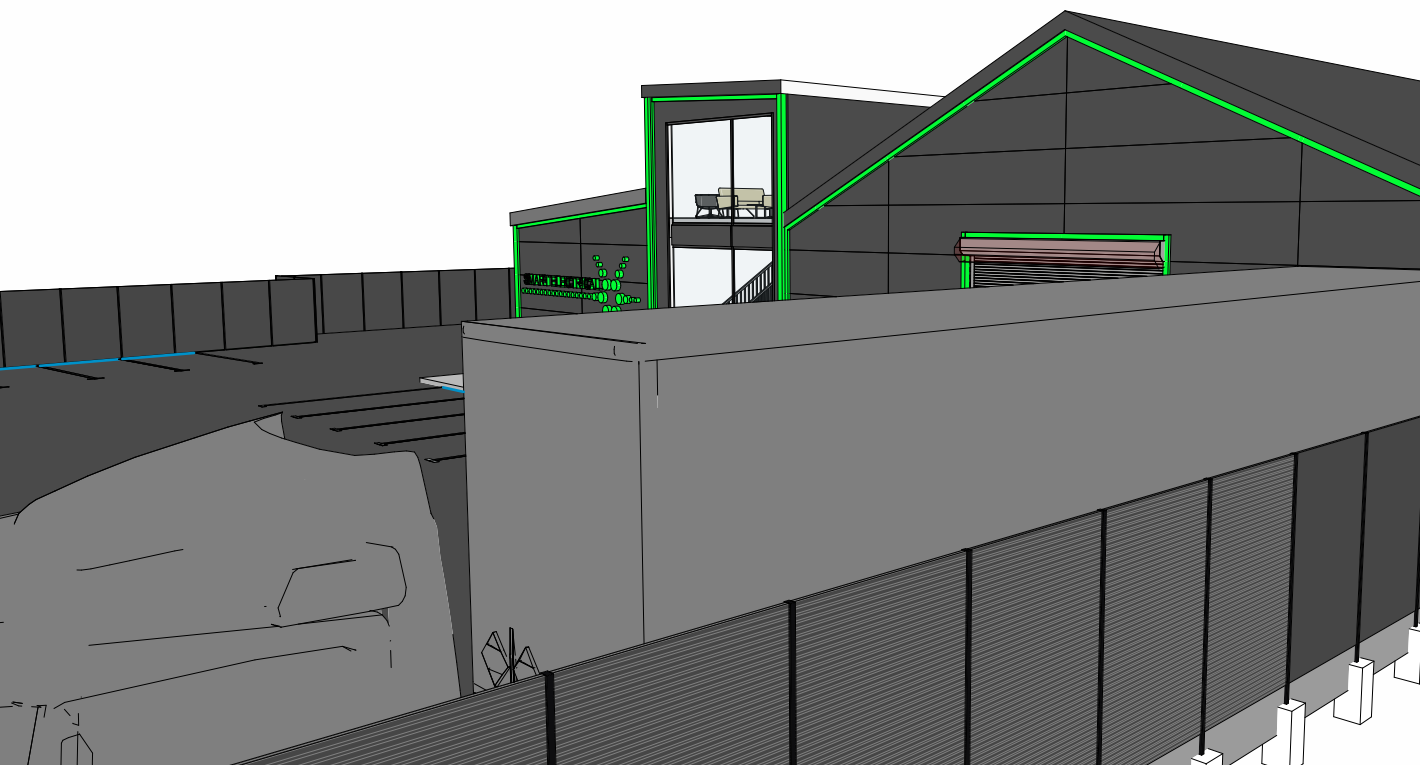

Ground Floor Arrangement
1 : 200

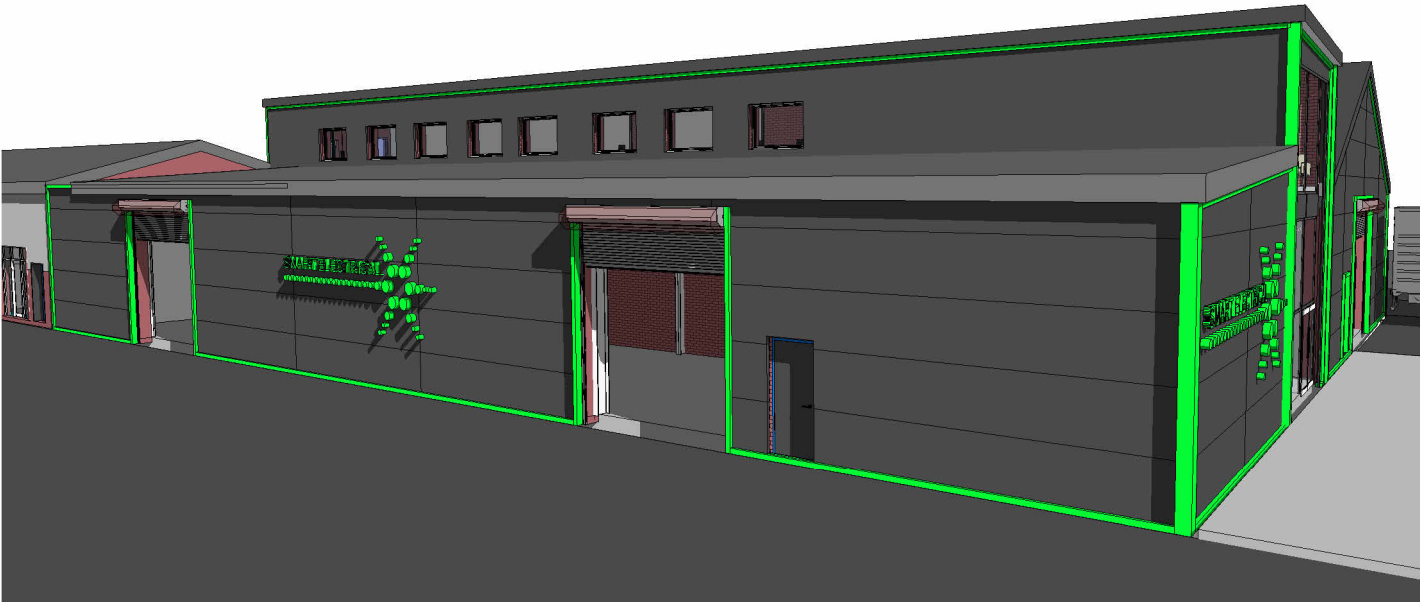

NOTE: All dimensions to be checked on site. Do not scale this drawing. All discrepancies should be reported to Blackbrick Studio. Copyright: 2024 Blackbrick Studio. This drawing and this design are copyright of Blackbrick Studio. This drawing is not to be used or copied without written consent.

REVISIONS		
REVISION	DESCRIPTION	DATE

STATUS: Planning

BLACK
BRICK

Blackbrick Studio, Platform, Bute St,
Cardiff CF10 5LE
hello@blackbrick-studio.com
02922520485

CLIENT:	Smart Electrical Systems Ltd		
ADDRESS:	Goot Mill Rd, Dowkiss, Merthyr Tydfil CF48 3TD		
TITLE:	Plans and 3D's		
DRAWN:	CHECKED:	APPROVED:	REVISION:
RD	RD	RD	
SHEET:	SCALE:		DATE:
BR001 (2)	As indicated@A1		01/04/2025
(1)			